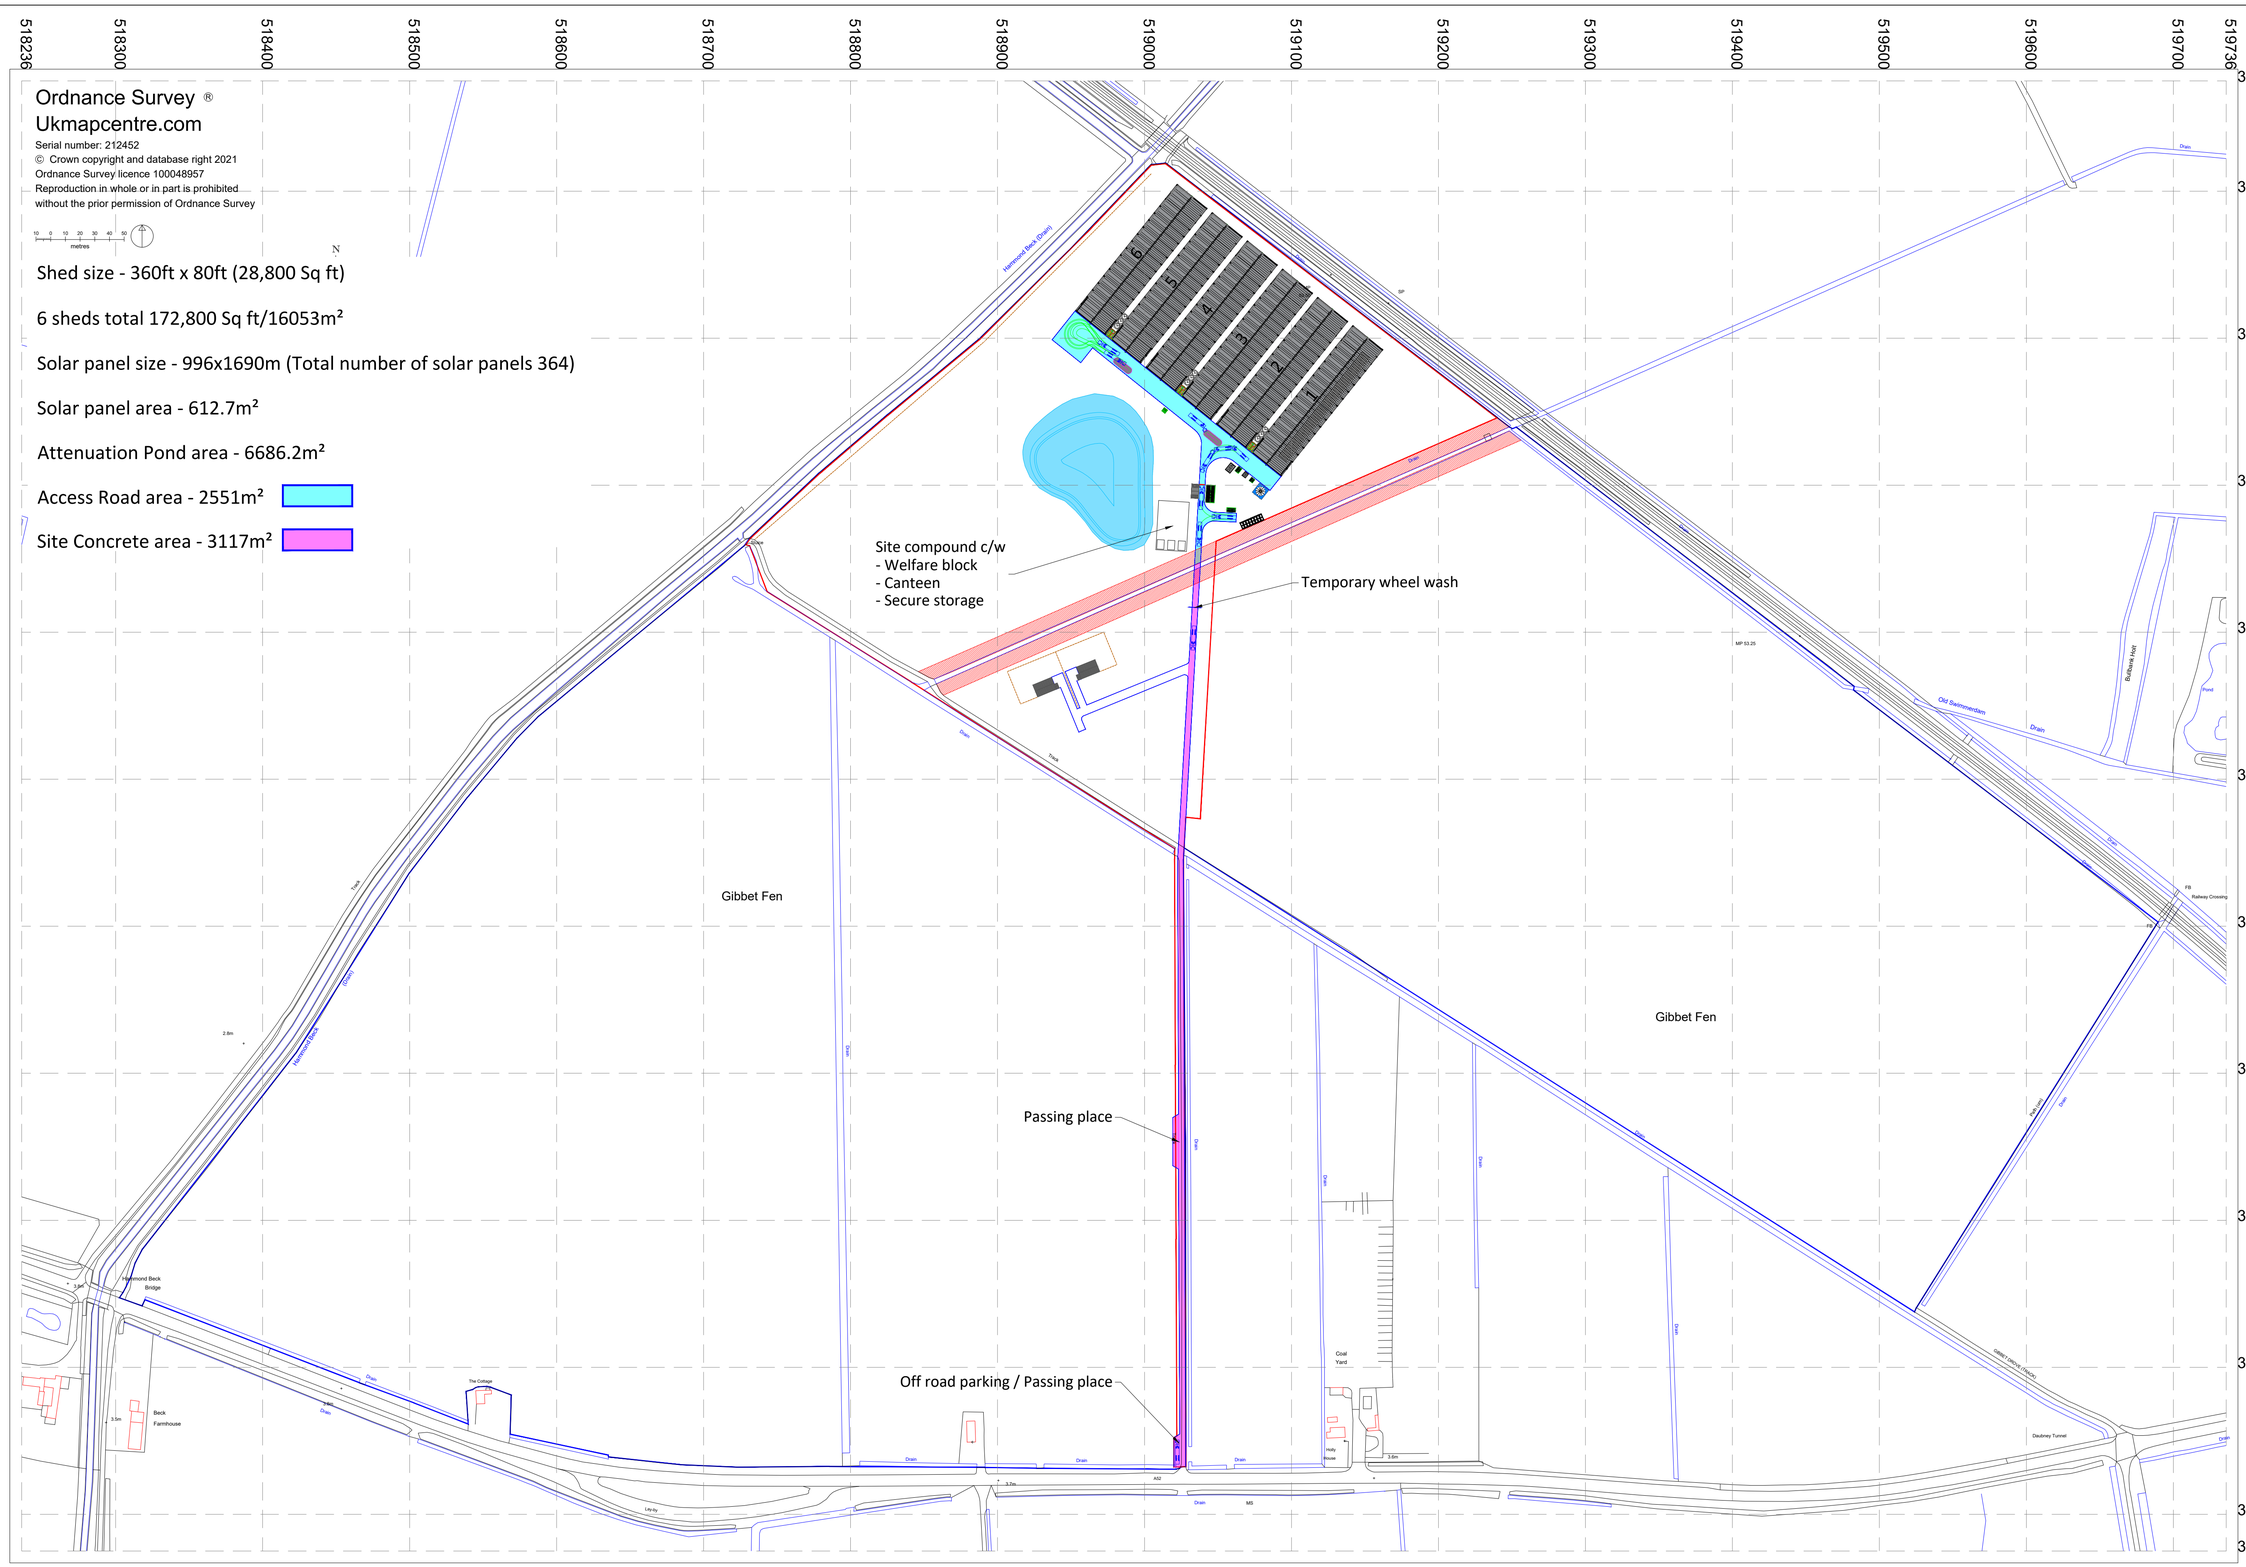

Clarke Group CONSTRUCTION LTD	The Workshop, Slippery Gowt Lane Wyberton, Boston, LincolnshirePE21 7AA Tel: 01205 354629 info@clarkegroup.co.uk www.clarkegroup.co.uk	DRAWING TITLE Wray Poultry Farm Full Site Area

Copyright Clarke Group Construction Ltd. Drawing not to be scaled

JOB NO. PROJECT SHEET
DWG NO. GCXXXXX - WRA - SK.02
STATUS: FEASIBILITY

DATE	SCALE	REV	DRAWN	CHECKED
31-Mar-23	N/A	F12	JF	

REV	DATE	DESCRIPTION	DRAWN	CHKD
F12	02.09.25	Temp wheel wash, site compound and passing place added to site layour.	JF	
F11	31.3.23	Access road & site concrete area added.	JF	
F10	15.12.21	shed sq ft corrected.	JF	
F09	5.5.21	Site image replaced with OS map, access road and site buildings location revised	JF	CMA
F08	26.4.21	6x 360ft x 80ft sheds attenuation pond moved to the front of the appron.	JF	CMA

NOTES