

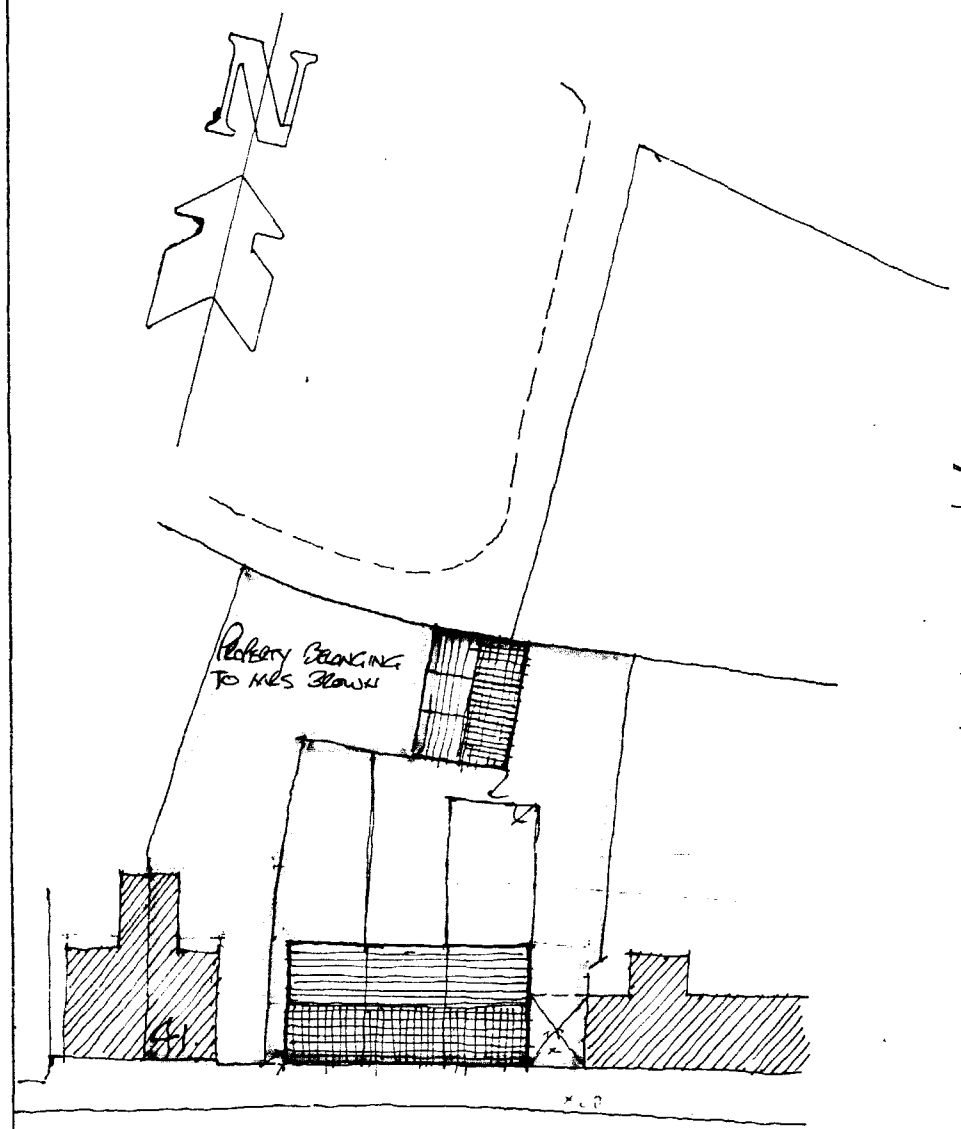



STATION STREET.

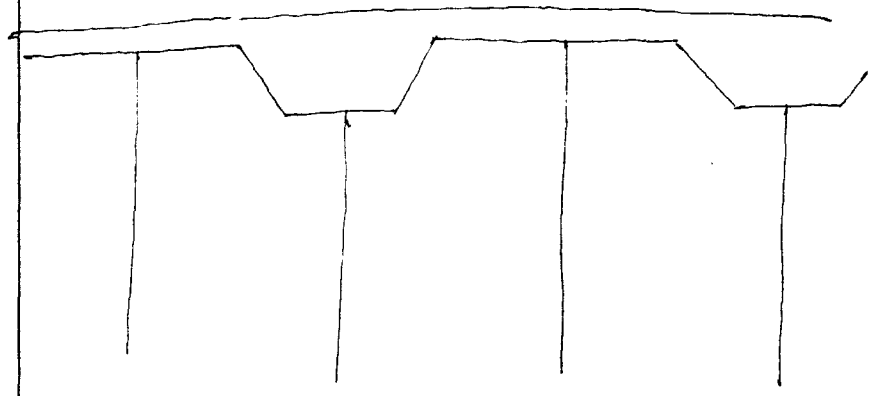


SUGGESTED SITE LAYOUT.

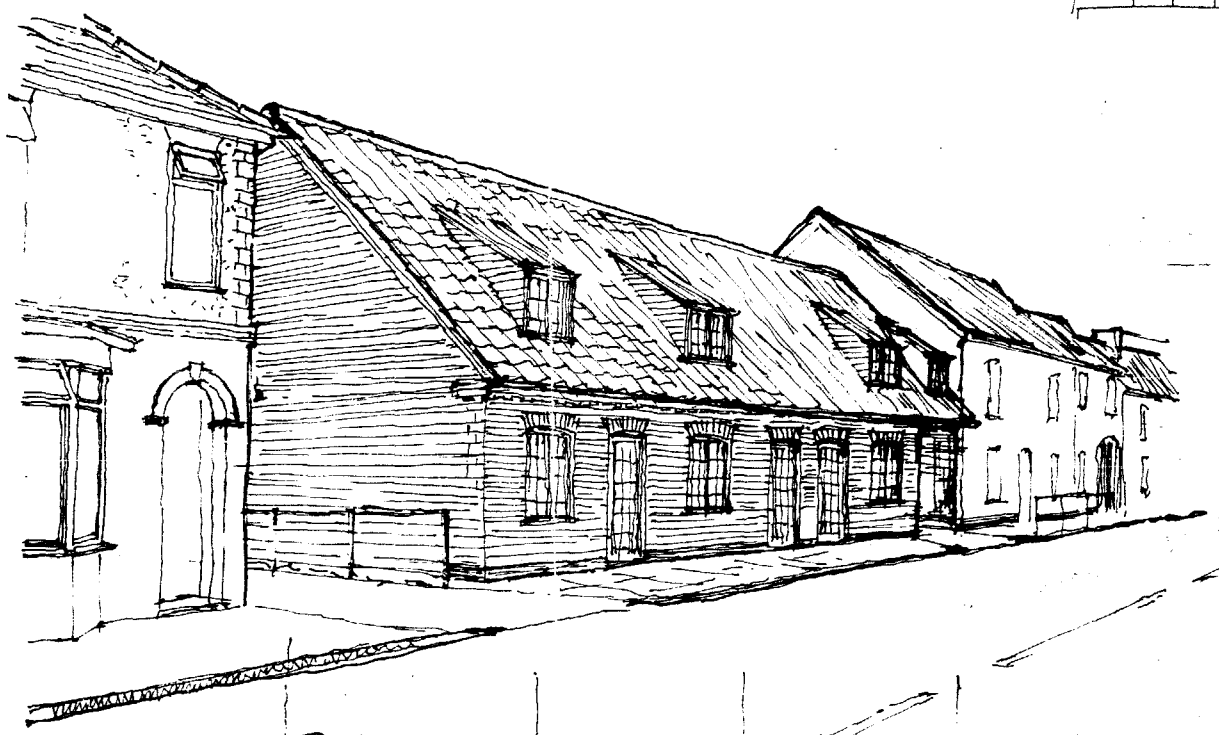

SUGGESTED ELEVATION

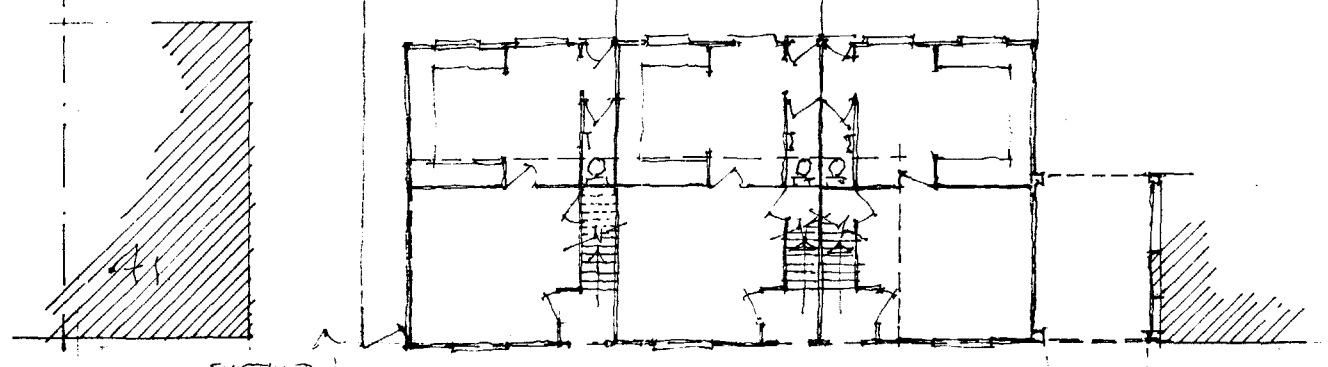

SUGGESTED HOUSE TYPES

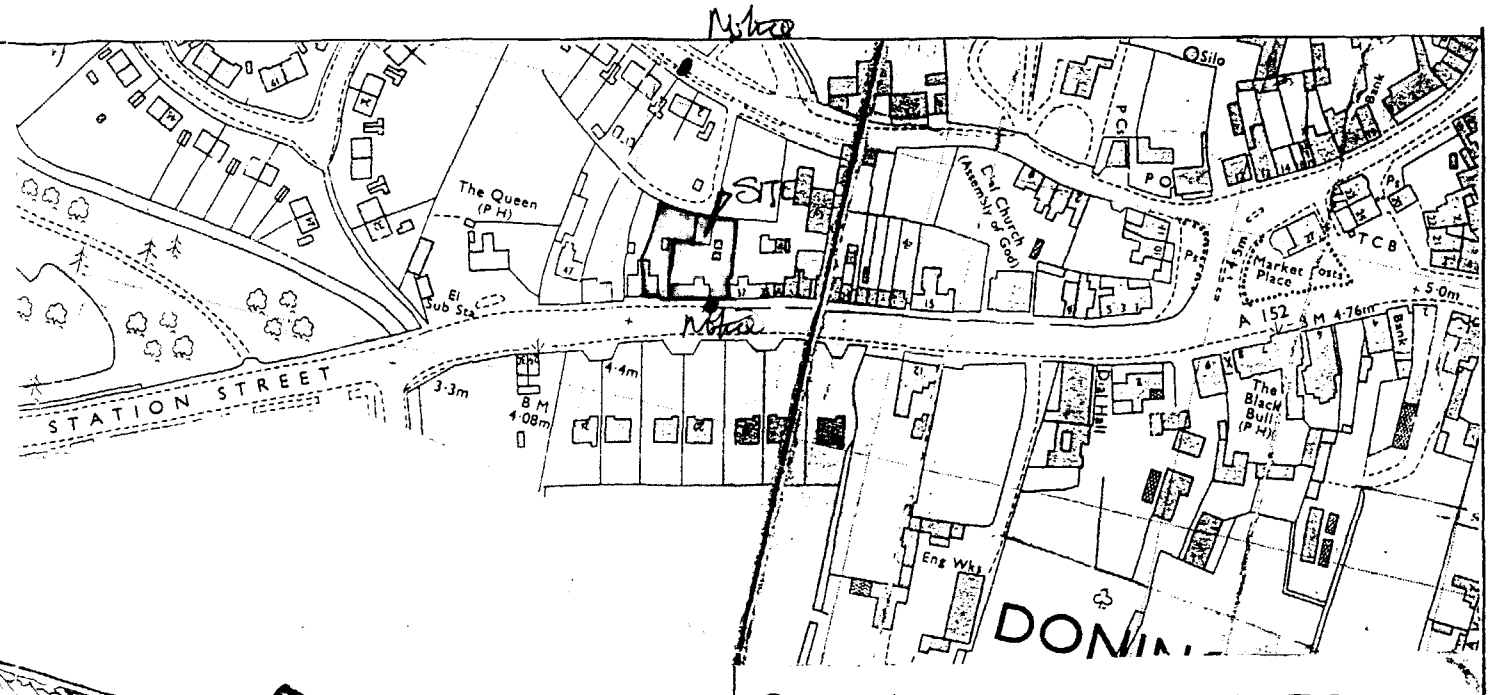

SITE LOCATION 1:2500

OUTLINE APPLICATION FOR RESIDENTIAL DEVELOPMENT AT STATION STREET. DONINGTON SPALDING LINCOLNSHIRE FOR MRS J.M. BROWN

SOUTH HOLLAND DC
HOUSING & PLANNING
29 AUG 1998
0857/98

DRAWING NO	21:98:3.
DATE	JUNE 1998.
SCALE	1:500 & 1:200.
AMENDMENTS	

BARNWAY DESIGN SERVICES
3 KINGSWAY. BOSTON
LINCOLNSHIRE PE21 0AN
TELEPHONE / FAX. 01205 367185