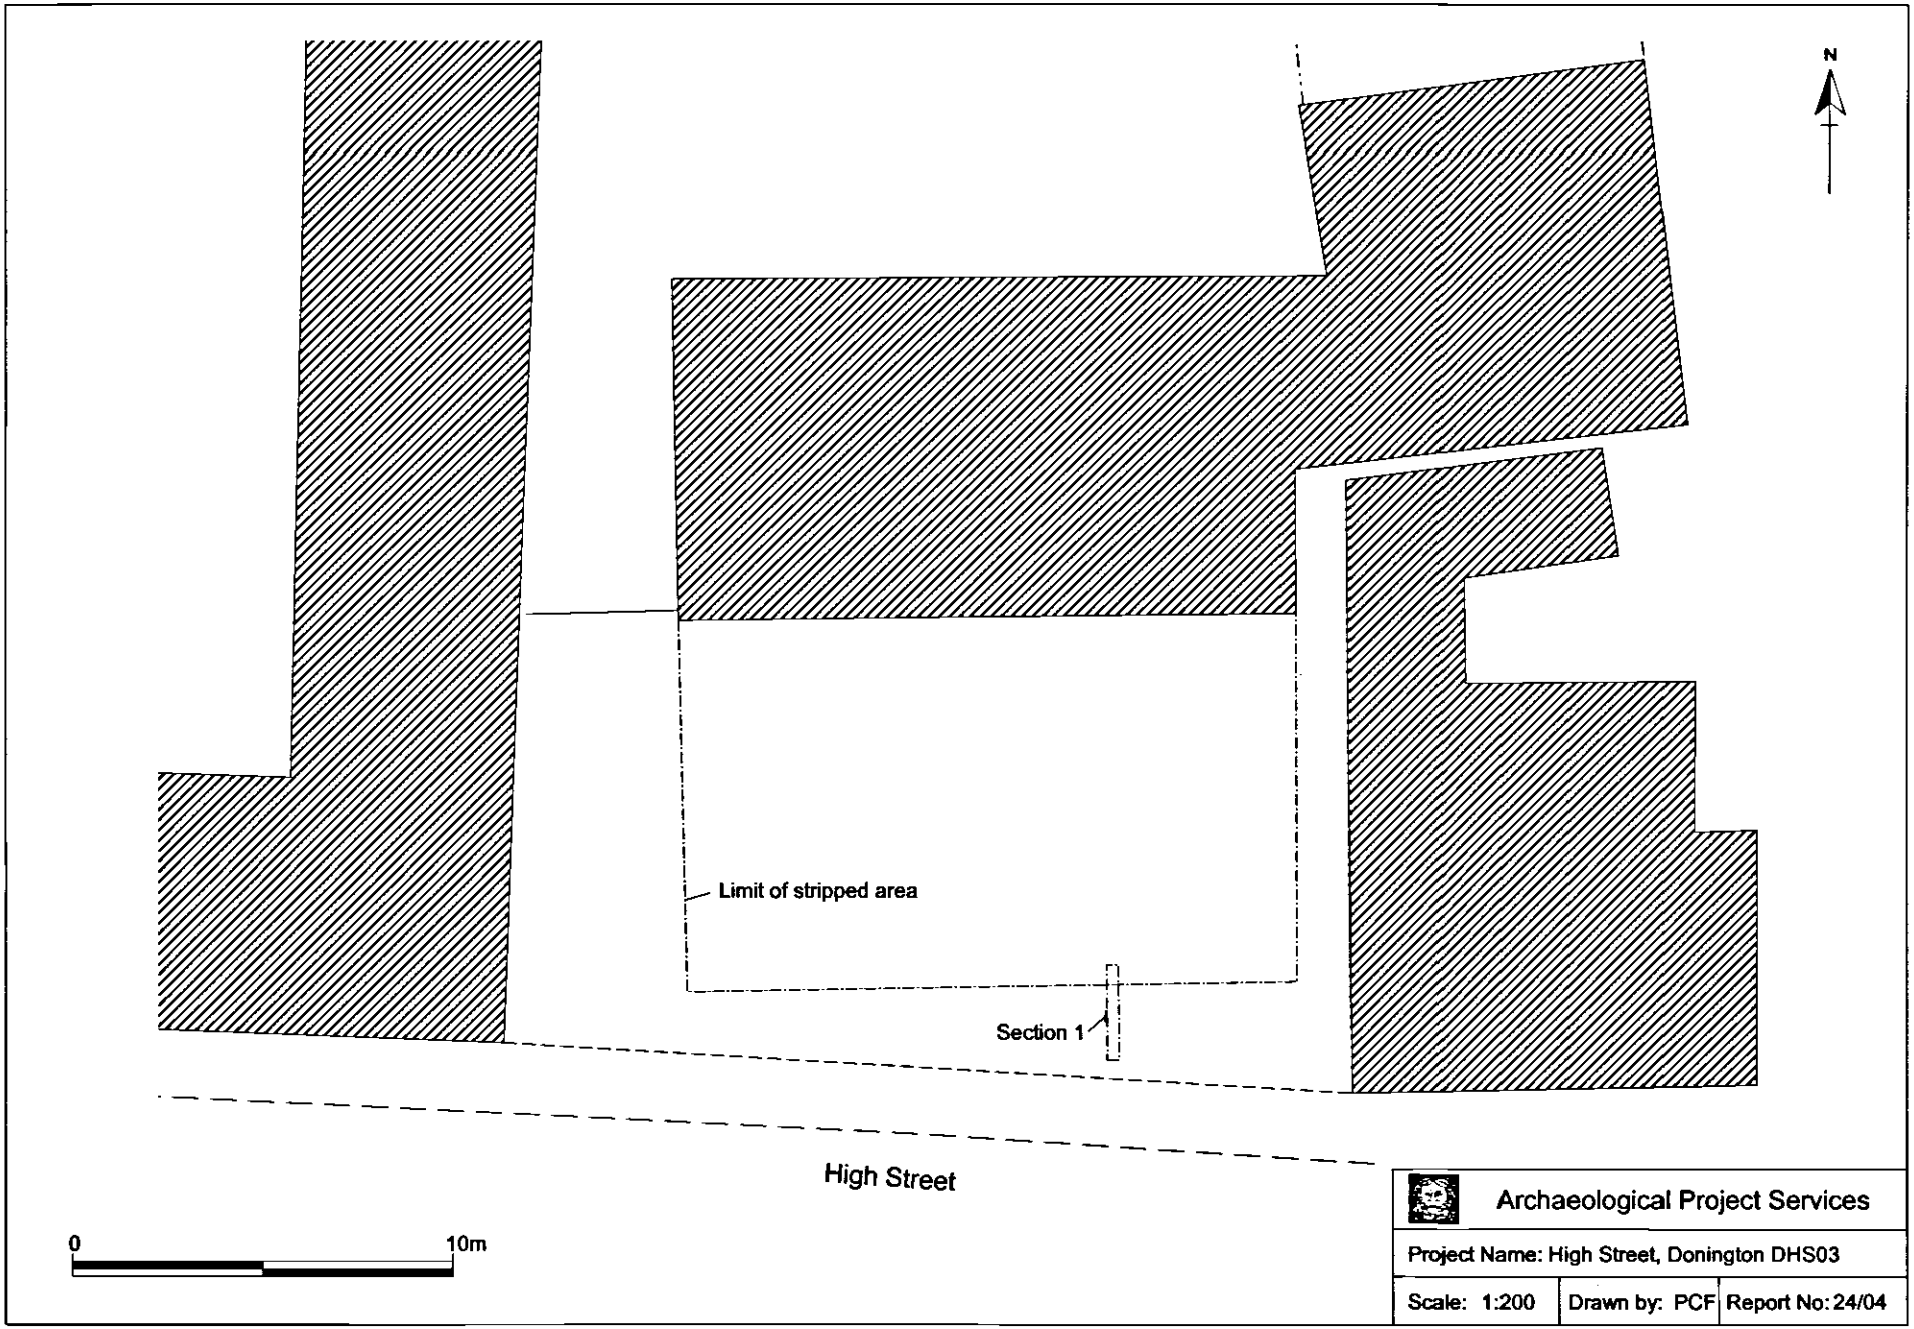


Figure 3 - Plan of the development showing section location