


DETERMINED
PLAN

Architectural Design
by Michael Stokes
The Studio
PO Box 61
Boston Lincolnshire
PE22 7LE
Tel: 07949 499 388
© Copyright 2 April 07





Scale 1:50

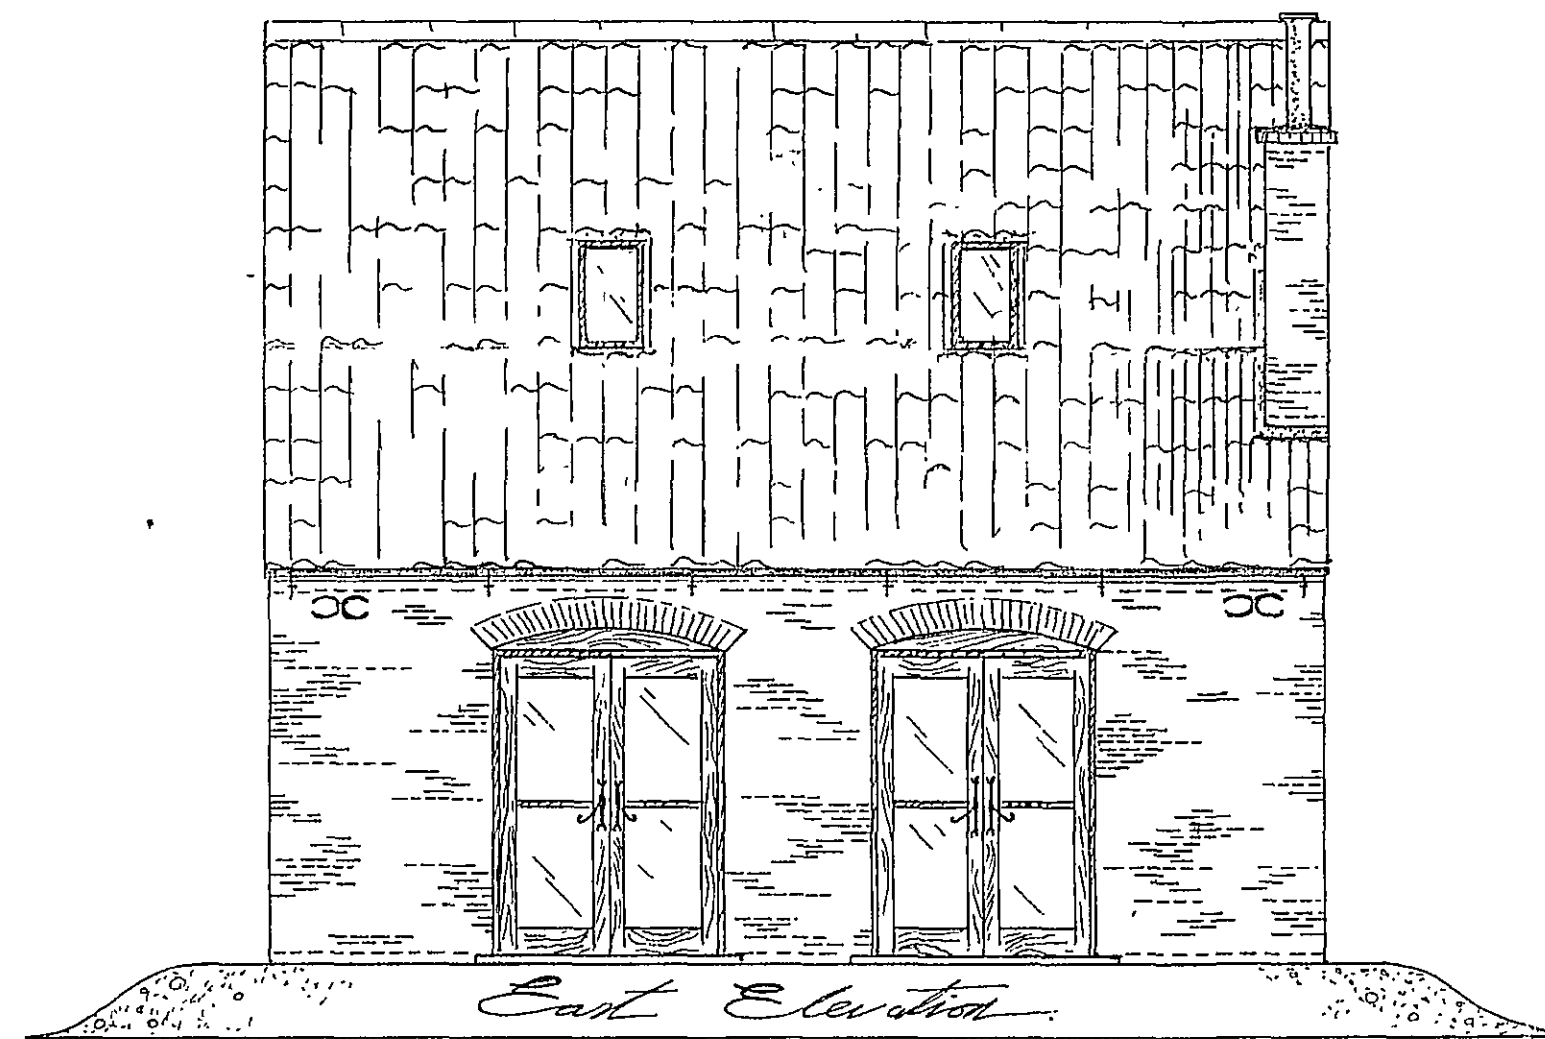

"Farrier's Yard"



Proposed:
Reconstruction of a typical Lincolnshire
2 Bedroom Cottage.
Built from authentic Red Lion Brick & Tile. Complete
with genuine Gable End Roof. With Working Chimney
and Simple Weather Stained Pine Wood Window Frames
and Door. Complete with Iron Hardware, Tieback
and Rainwater Gutter.
Internally: pine wood Beams with Exposed Floorboards
Over Bedding, Simple Kitchen, Lodge & Terrace
Pots and Kitchen Cabinets, Window Sills
and Working fireplace. Together with Open plan
kitchen for spacious Modern day living.
"Reinstating one of the many lost
Lincolnshire Cottages of the past"

Location:
Farrier's Yard, Goxhill
Donnington, Leicestershire
LE12 4SS

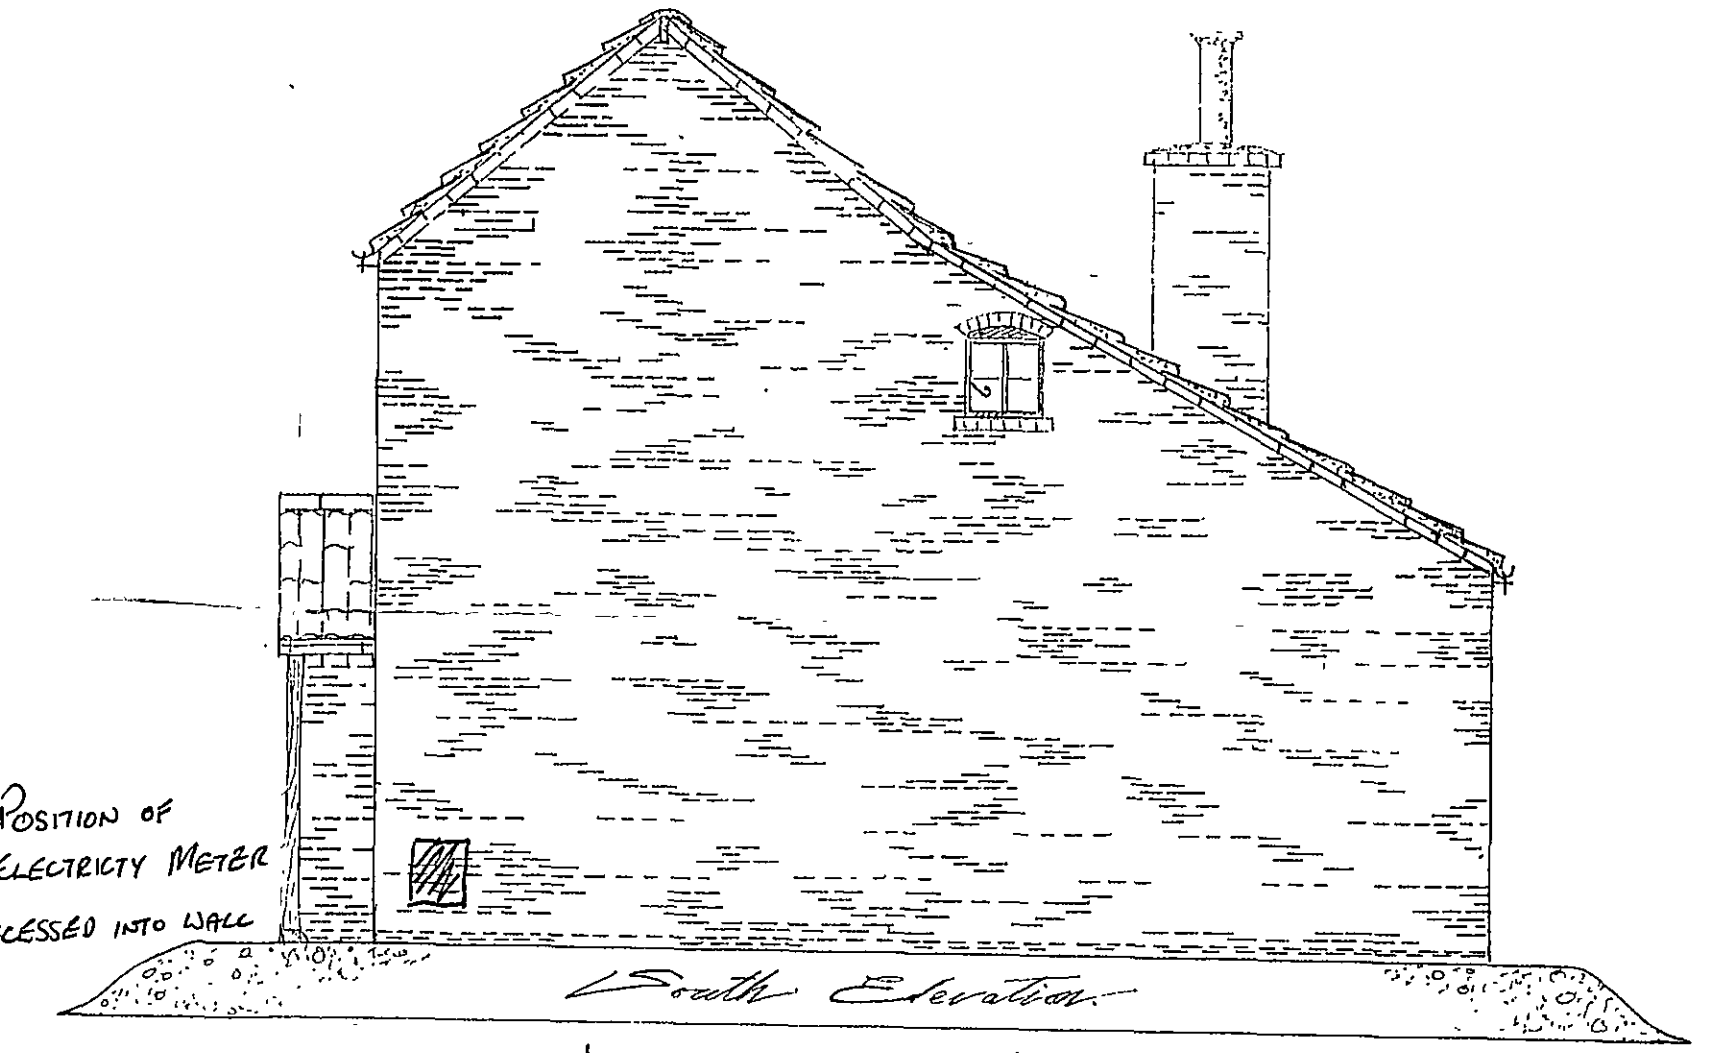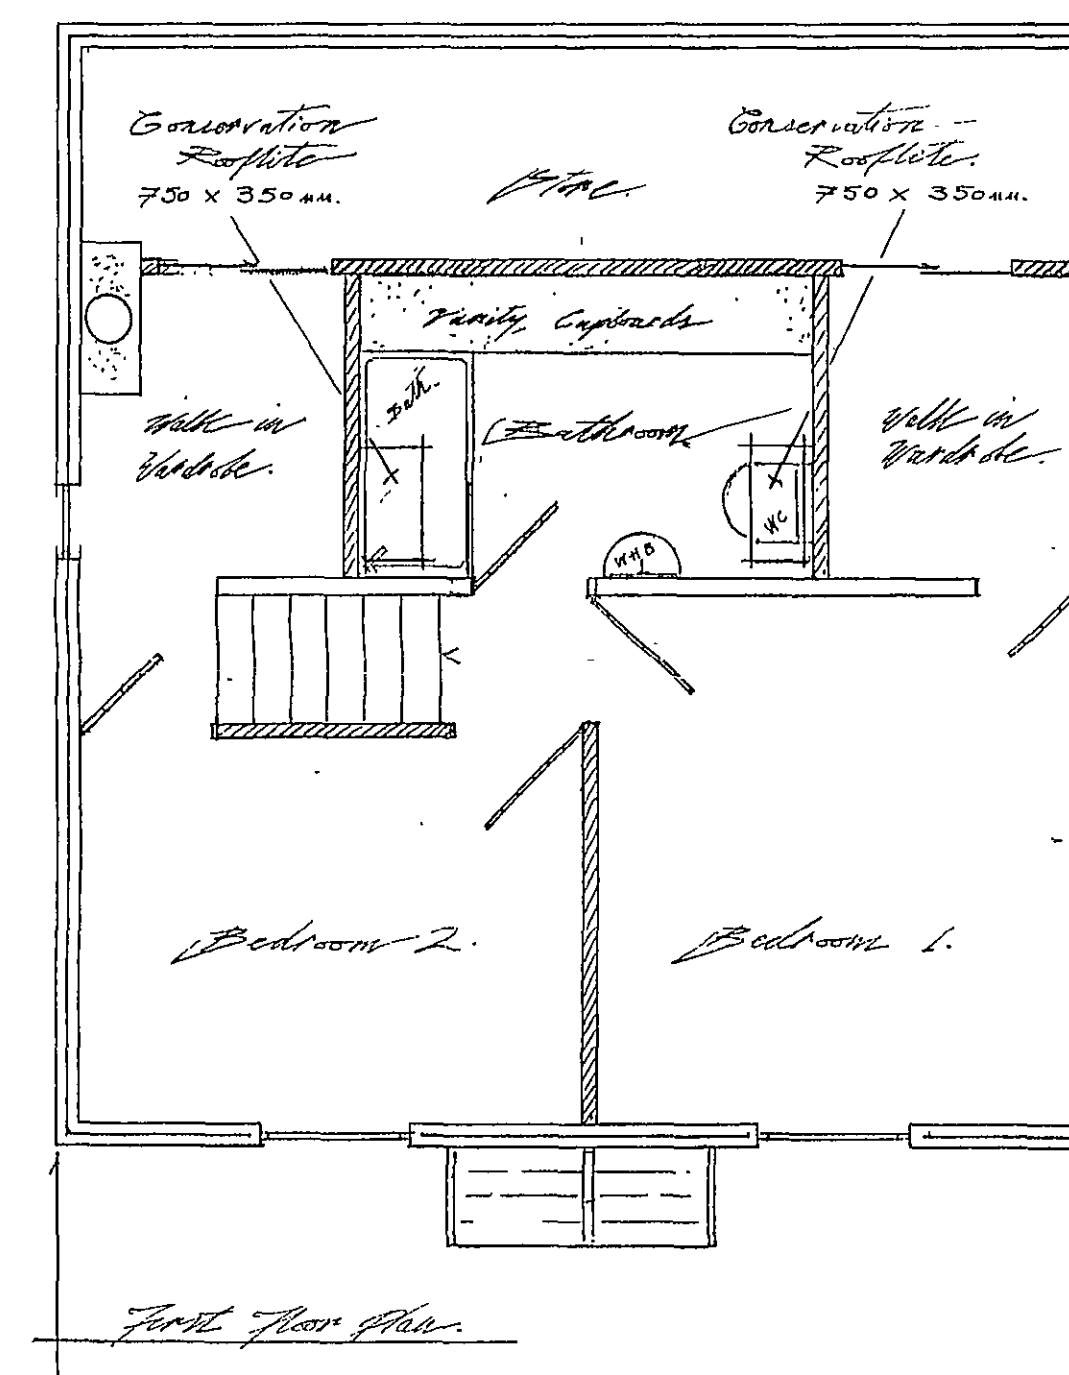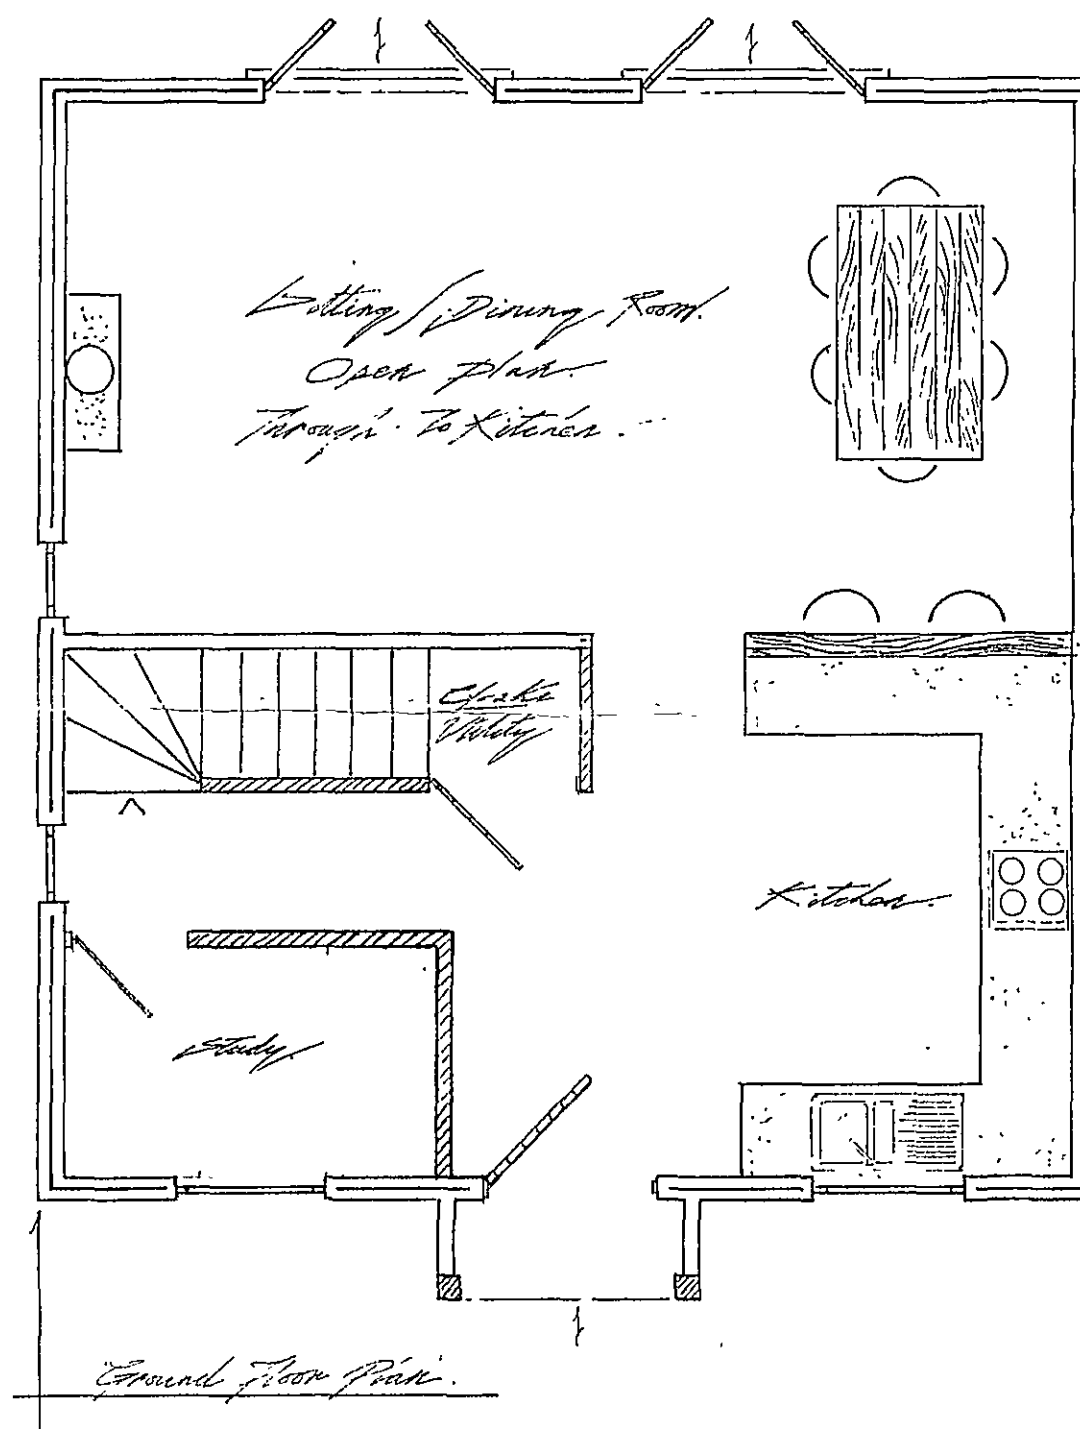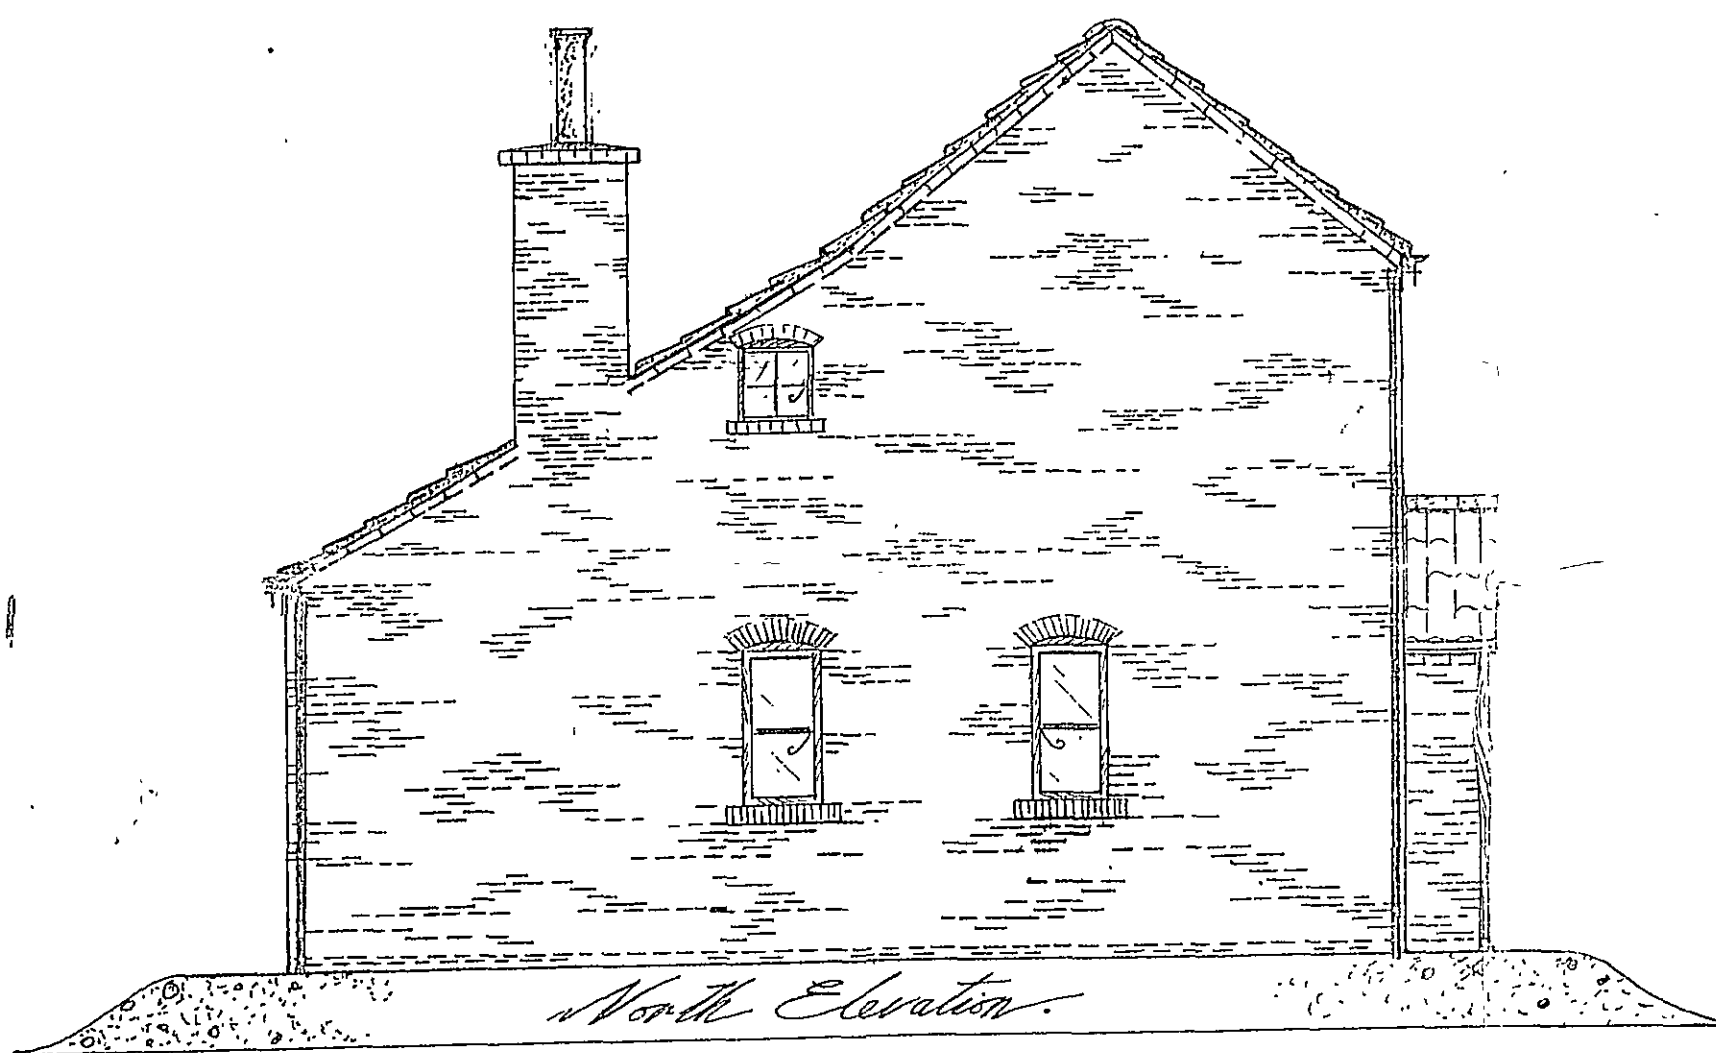

POSITION OF
ELECTRICITY METER
RECESSED INTO WALL

Block Plan
Scale 1:200

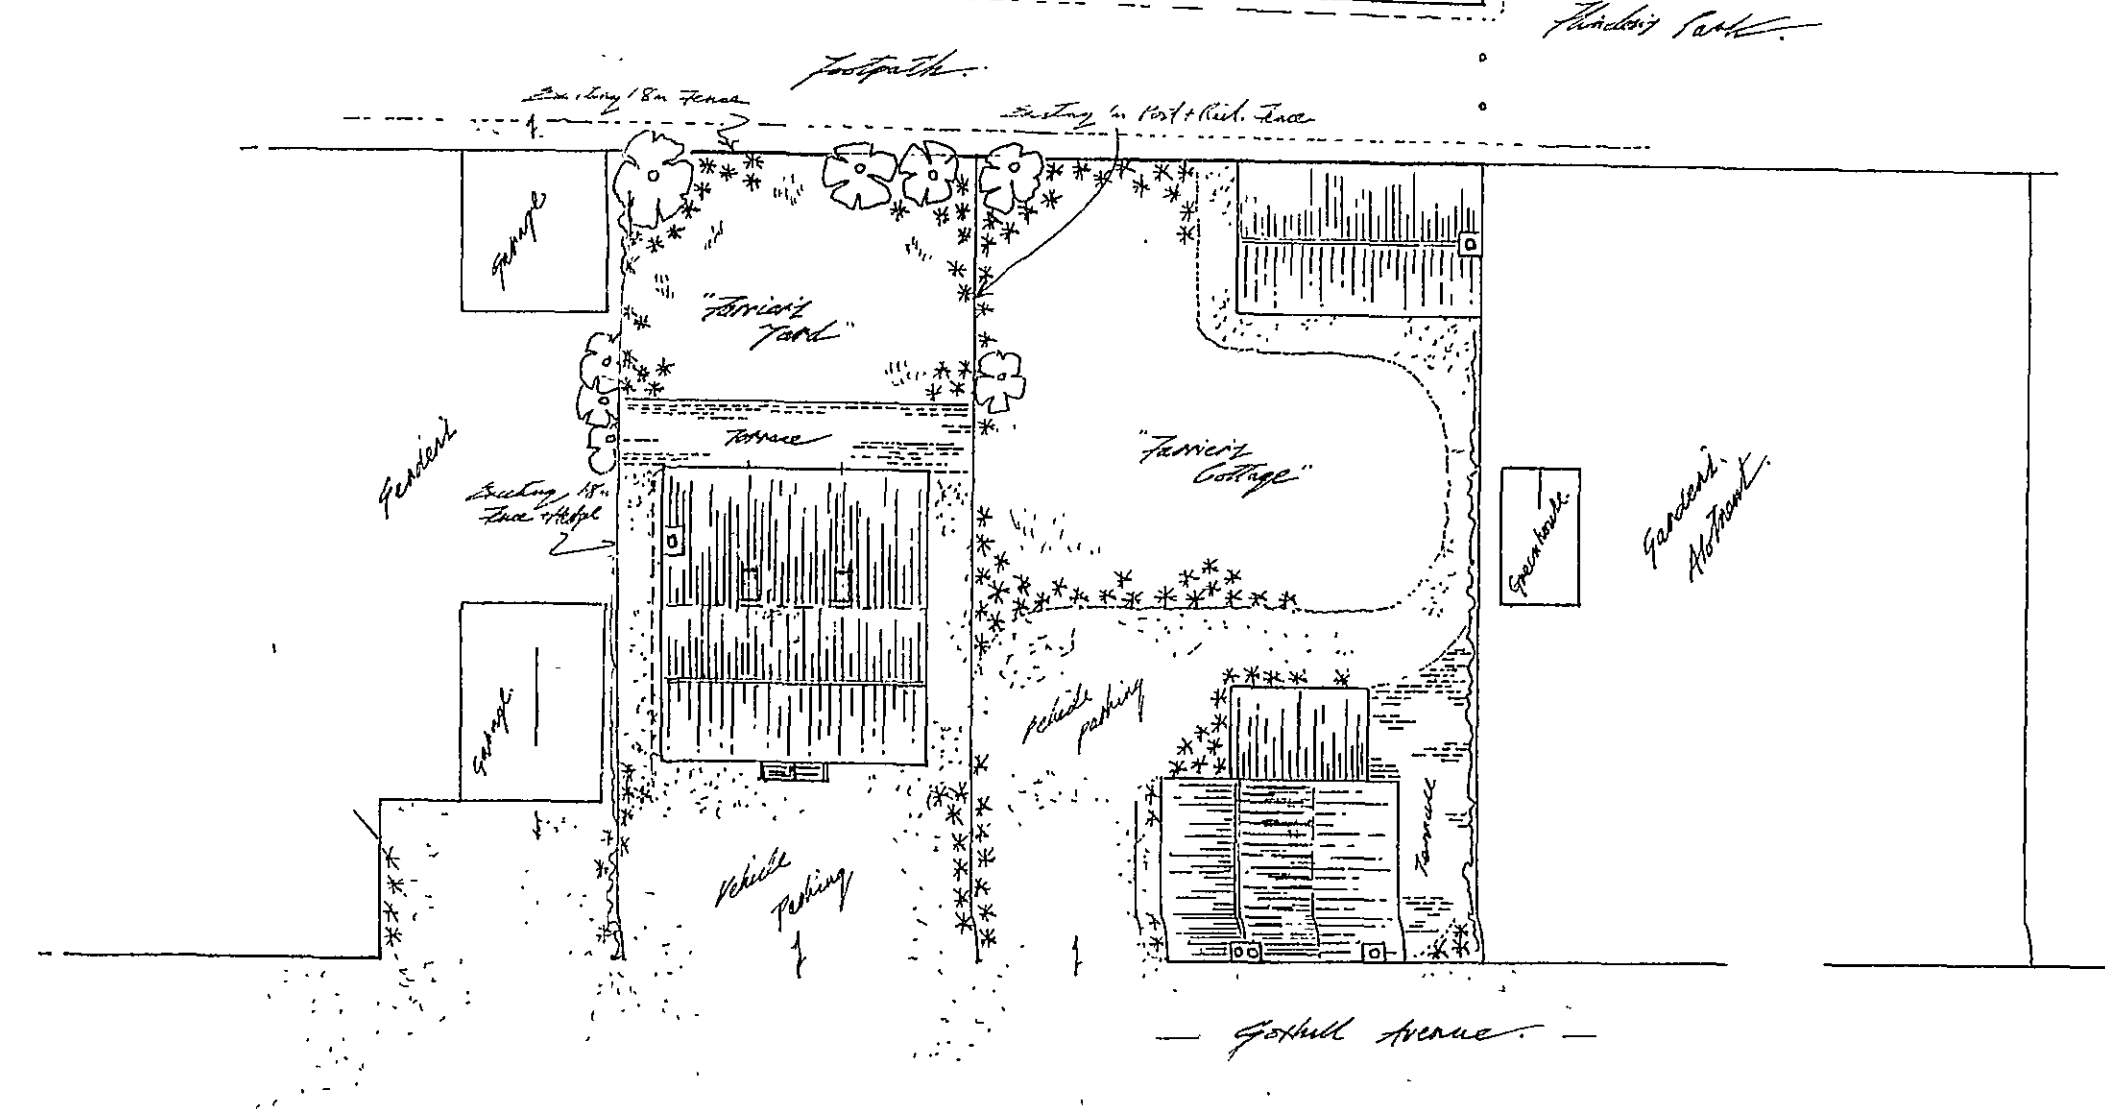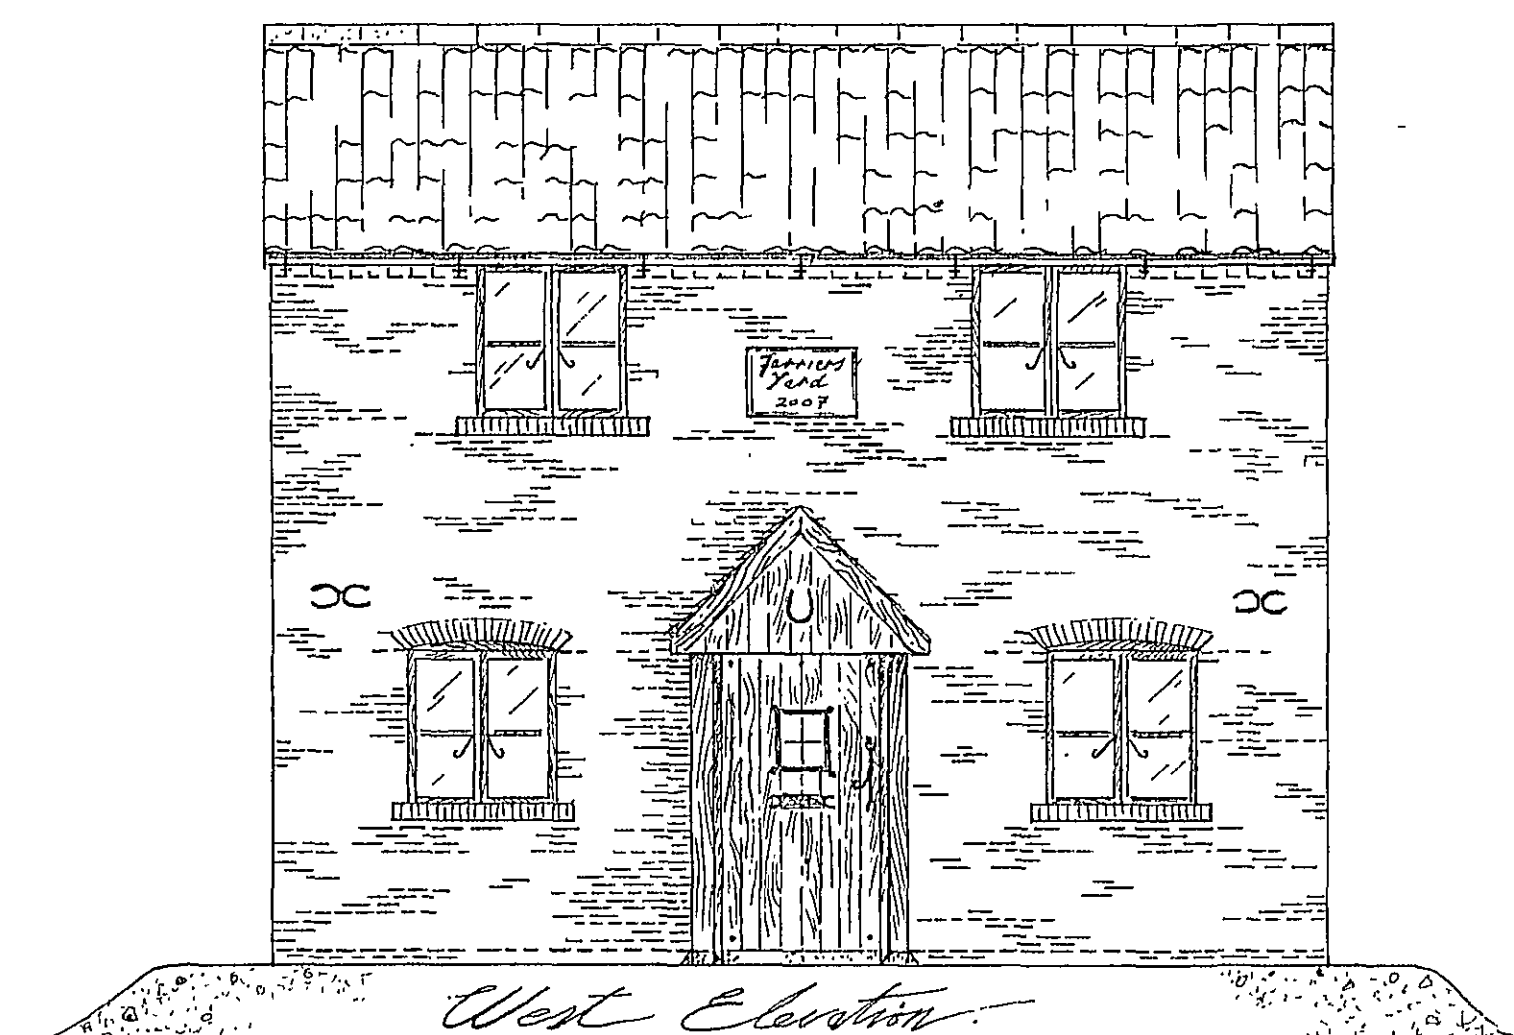

SHDC
Planning & Development
- 1 AUG 2008
Ref: 0862108