


Architectural Design
by Michael Stoker
The V Studio

P.O. Box 61
Boston, Lincolnshire
PE22 7UD
Tel: 07949 499 388

© Copyright 2 APRIL 07

Scale 1:50

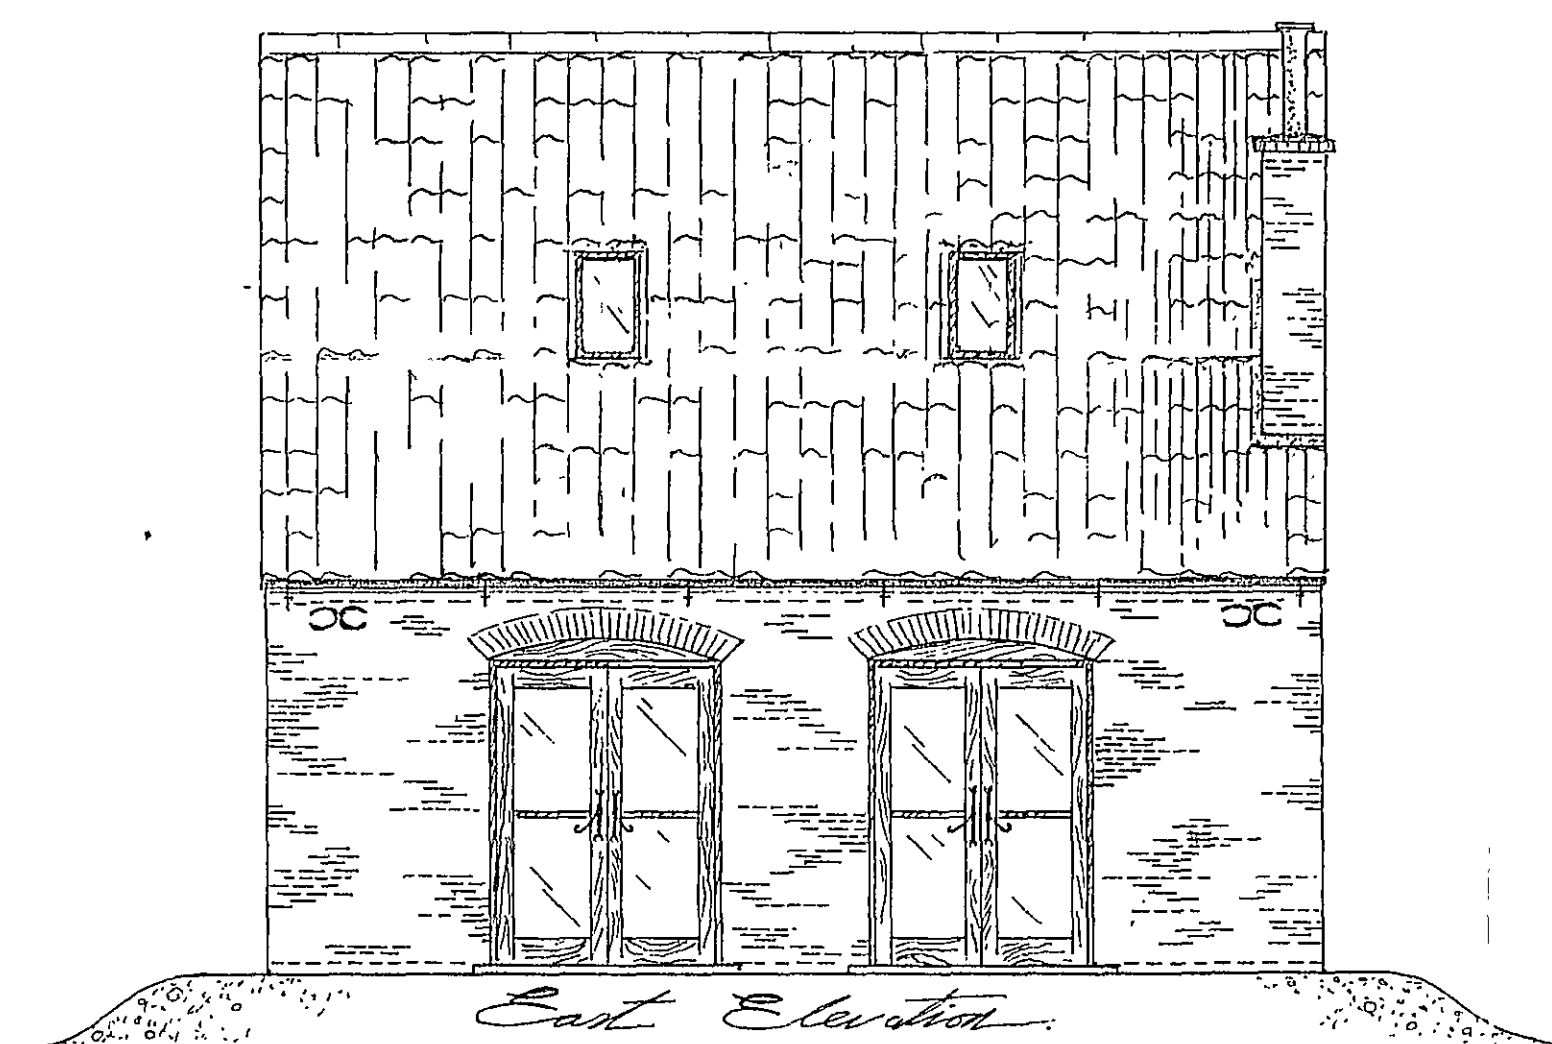

"Farrier's Yard"

Proposed:





Reconstruction of a typical Lincolnshire 2 Bedroom Cottage

Built from authentic Red Lion Brick. Complete with gabled Gable End Roof, with Working Chimney and simple Weather Boarded Pine Wood Window Frames and Door. Complete with Iron Hardware, Tiebars and Rainwater Gutter.


Internally: pine wood Beams with Exposed Floorboards - Over Ceiling, Simple Kitchen Lodge & Dressing Room and Kitchen Cabinets, Window Sills and Working fireplace, Together with open plan interior for spacious Modern day Living.

"Reinstating one of the many lost Lincolnshire Cottages of the past"

Location:
Farrier's Yard, Goshall,
Donnington, Leicestershire
LE11 4SL

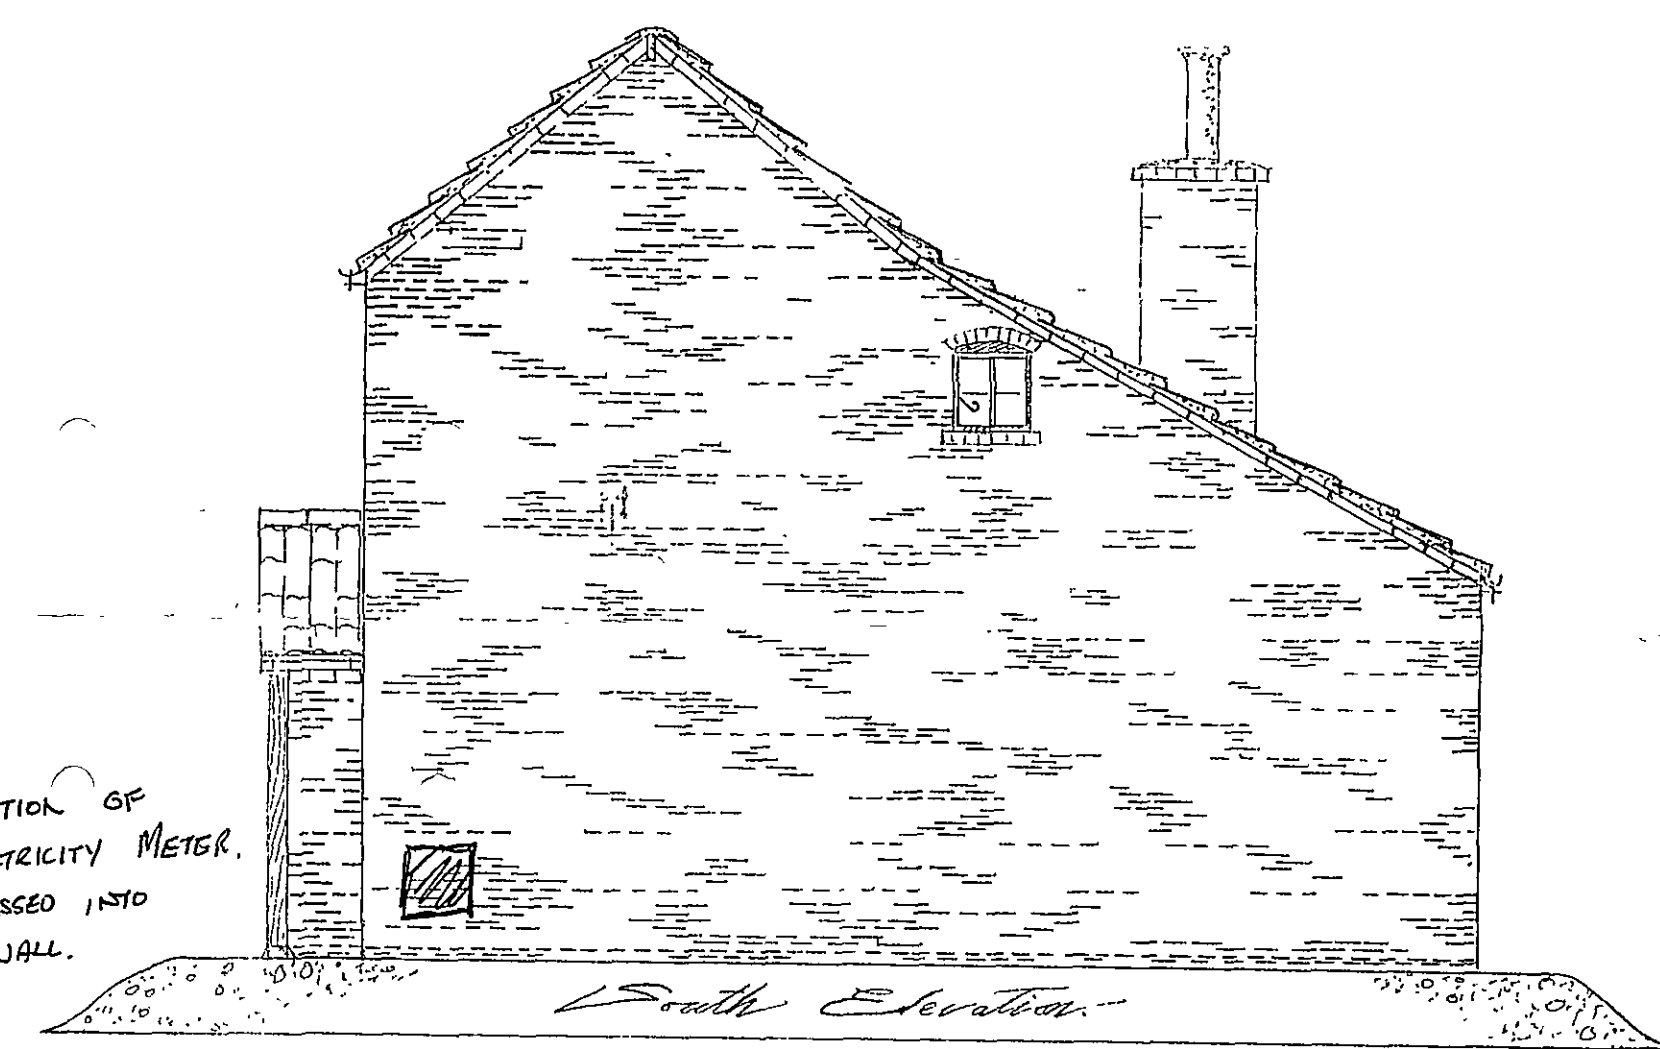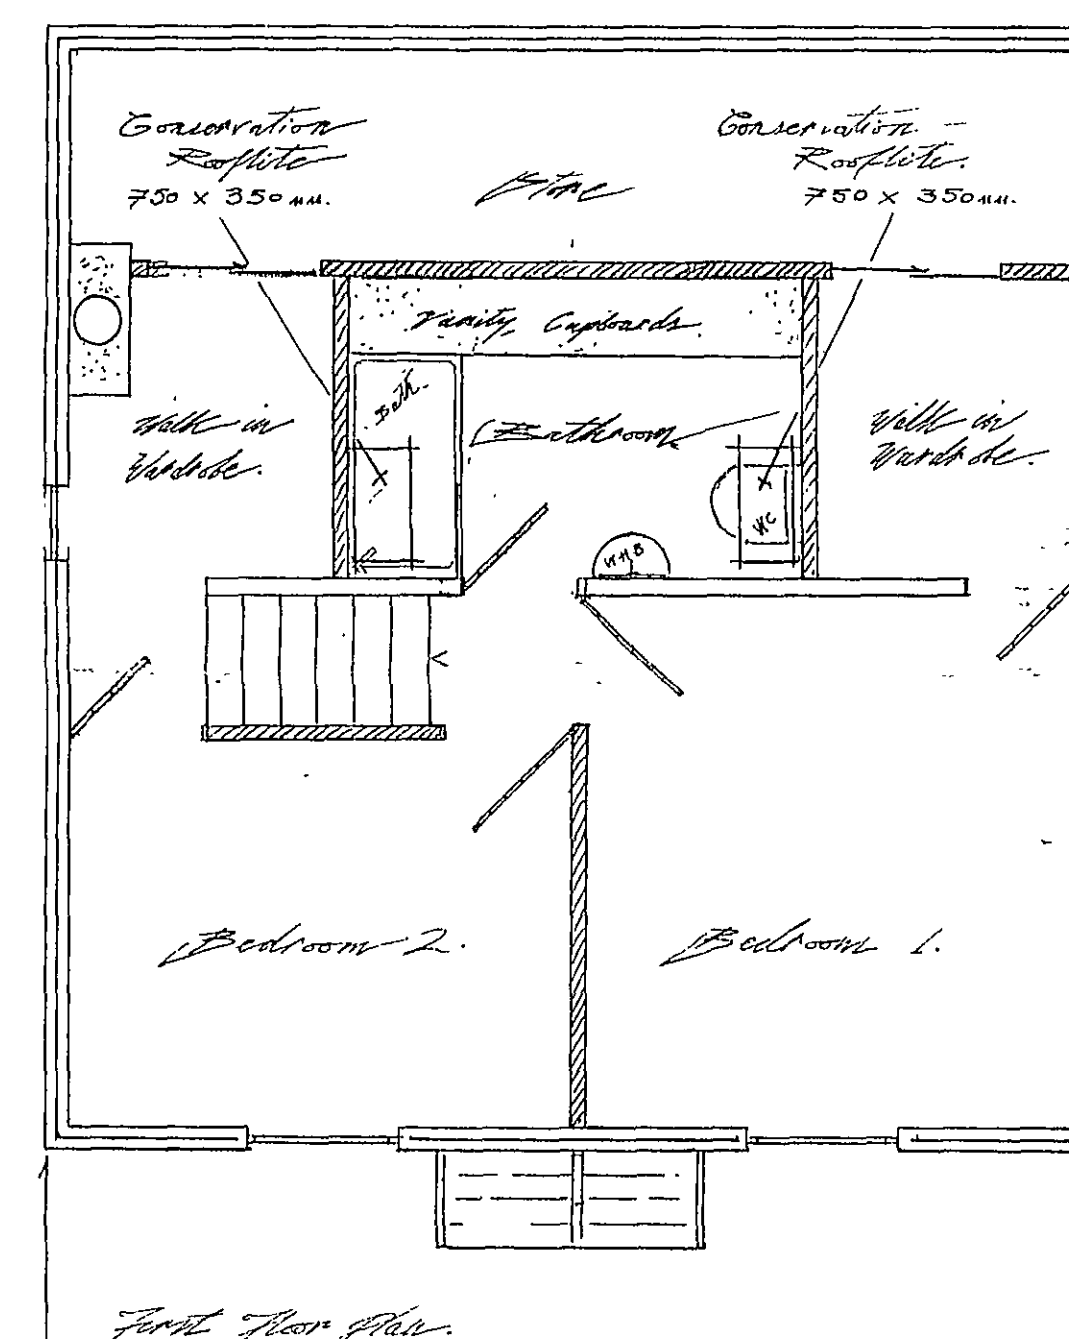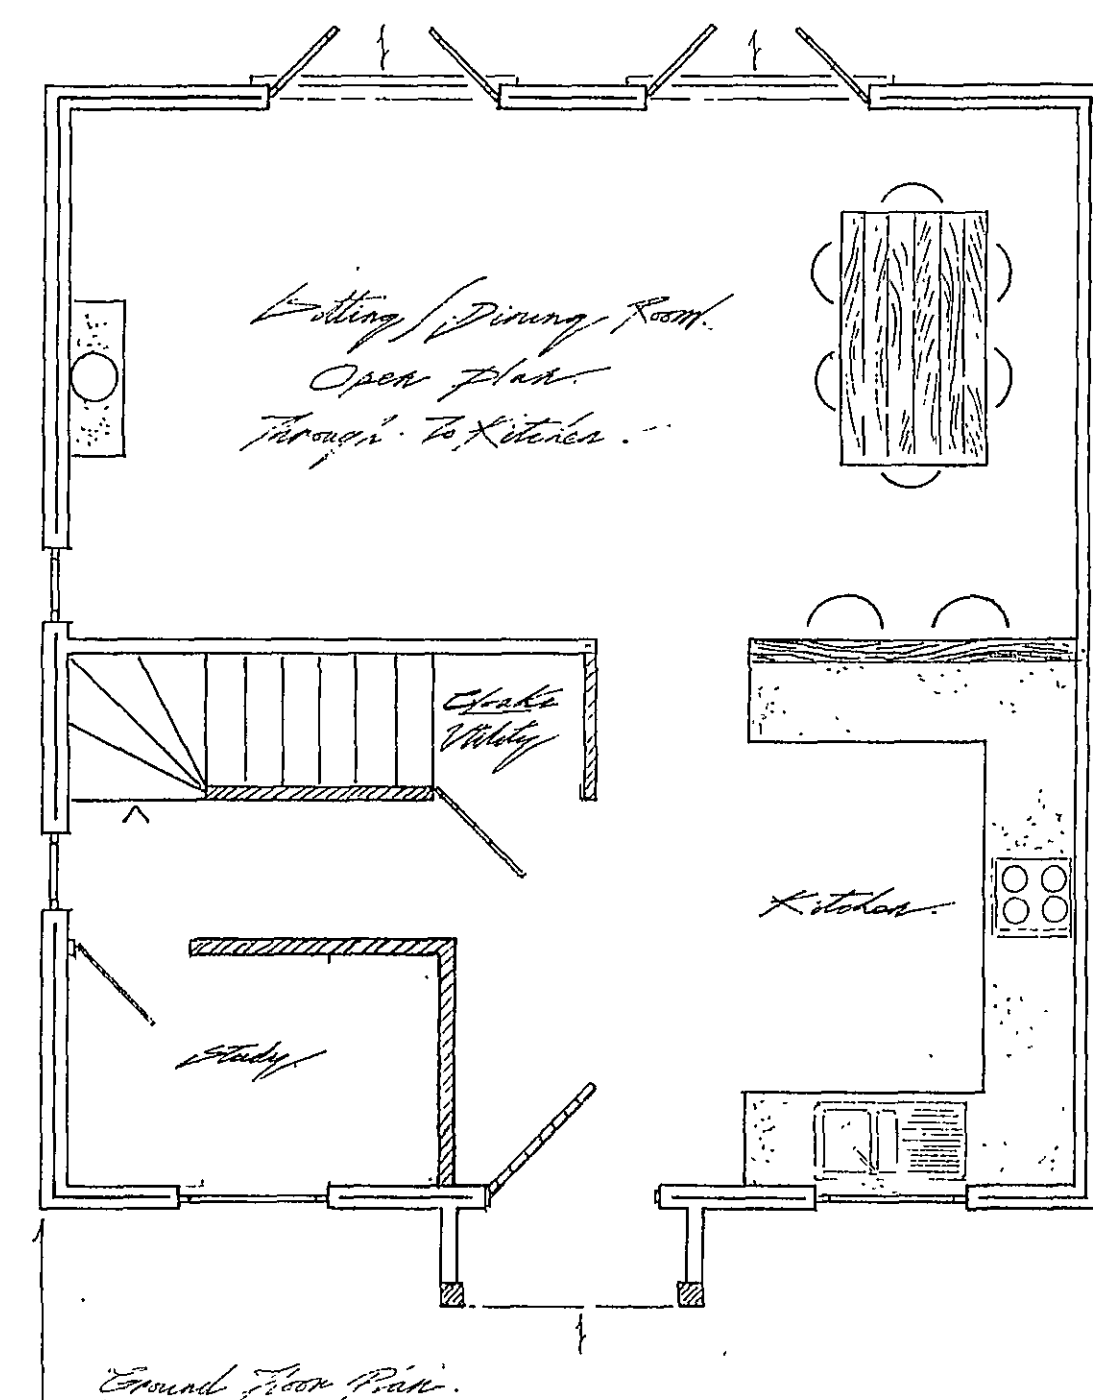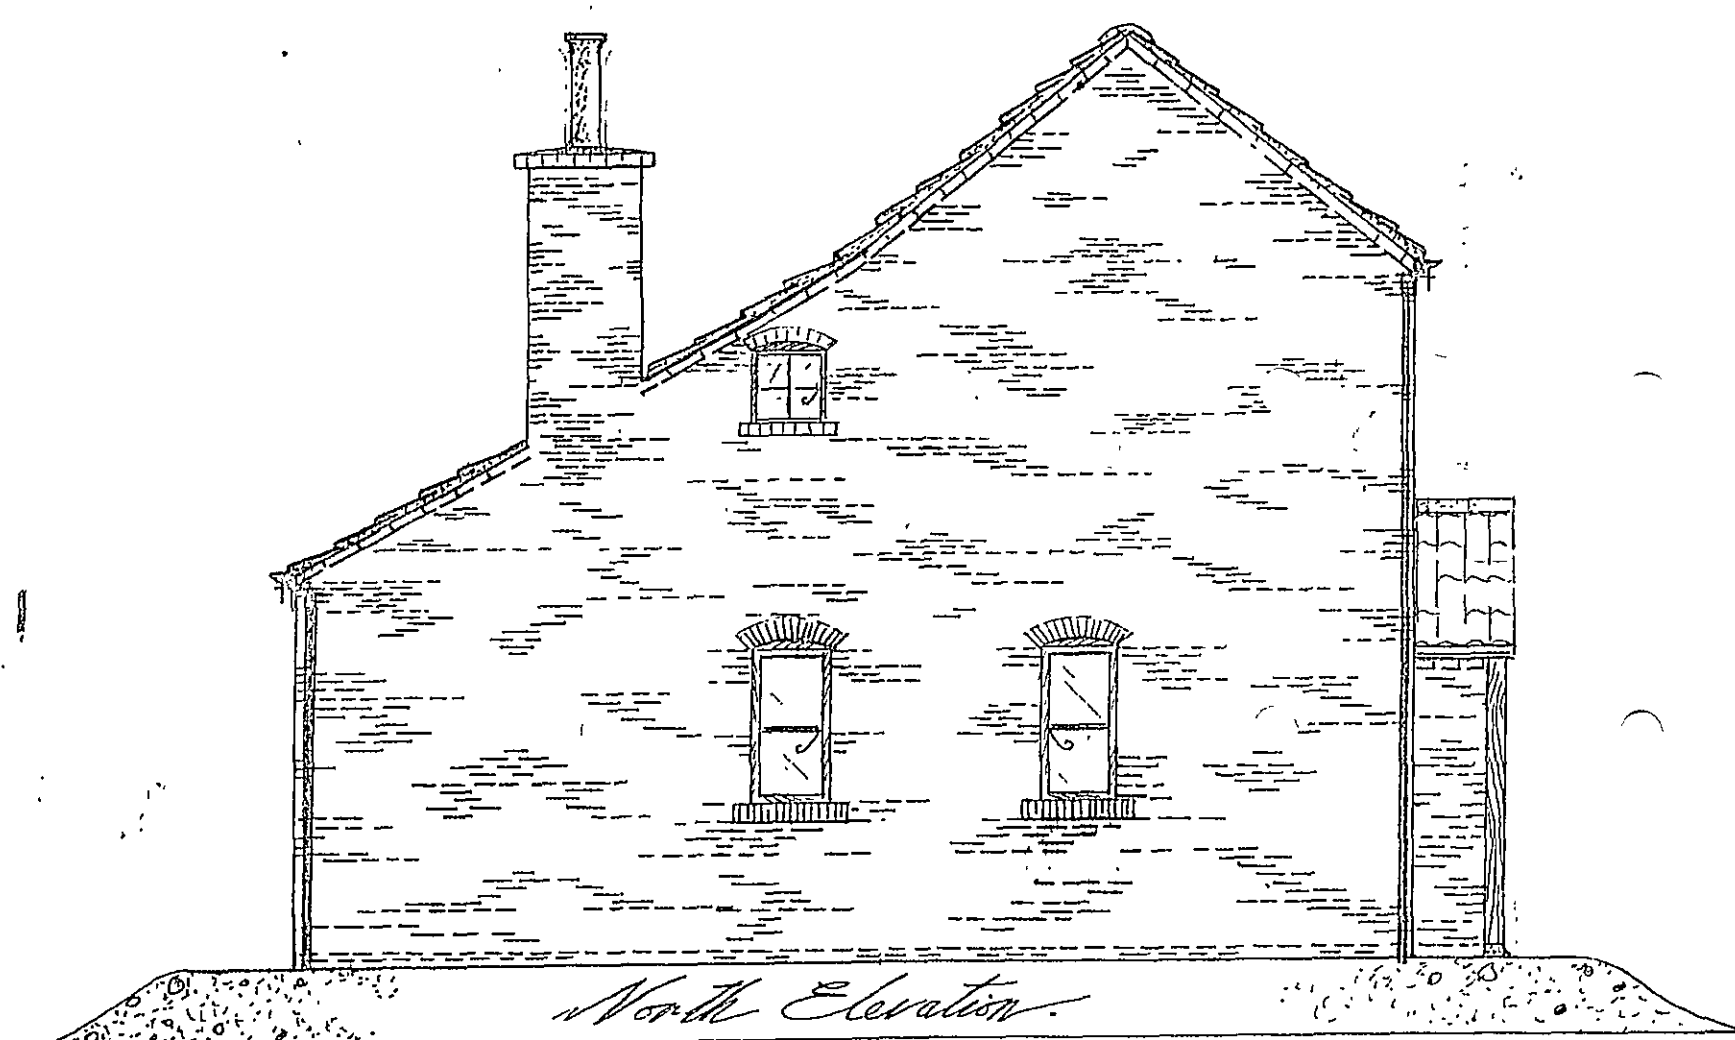

Position of
Electricity Meter.
Recessed into
Wall.

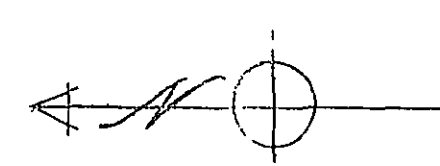

Block Plan
Scale 1:200

