
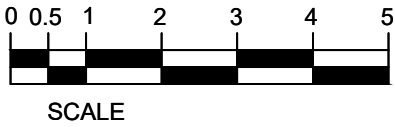


ONLY SCALE FOR PLANNING PURPOSES

Copyright © 2011 Rural Partners Ltd.
All rights reserved. No part of this drawing may be altered, traced, copied, electronically scanned, or photographed without the consent of Rural Partners Ltd. Neither may this drawing or part of it be used for any purpose other than for which it was issued without the consent of Rural Partners Ltd.

Reproduced from the Ordnance Survey Map with the Permission of The Controller of HM Stationery Office, Crown Copyright Reserved. Licence No. AL 100030540

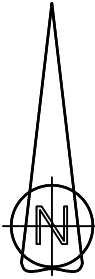

Parkhouse Farm, Harbottle
Morpeth, Northumberland, NE65 7BD
Tel: 01669 650250 Mobile: 07836 675966
www.ruralpartners.co.uk

CLIENT
F Craven & Sons Ltd
The Mill, Wigtoff Road
Sutterton, Boston, PE20 2EL


DRAWING
Proposed 15m Gallon Reservoir
Land North West of Red House
Wykes Lane, Donnington, PE11 4SE
Plan and Cross Section

REV	DESCRIPTION	DATE	BY

SCALE 1 : 500 on A1	DRAWN SAK
------------------------	--------------

DATE 09-09-26	DRAWING No. FP/26/01/01
------------------	----------------------------

Black Sluice Internal Drainage Board
9m requirement

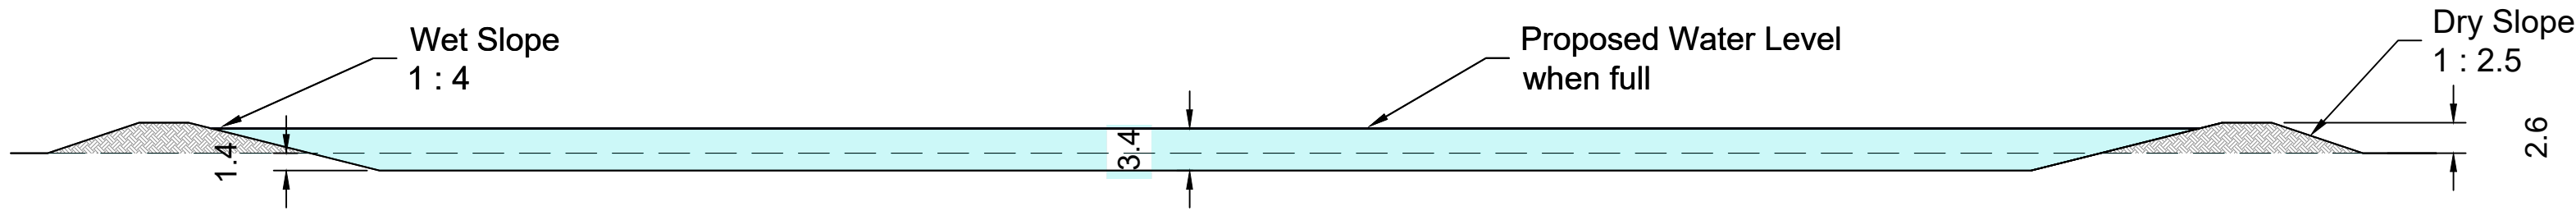

Typical Section

Reservoir to be lined with impermeable membrane installed in accordance with Manufactures Instructions