


scale 1·200

Contractor/Sub-contractor is to check all dimensions on site before commencing and report any discrepancies to Designer/Contract Administrator

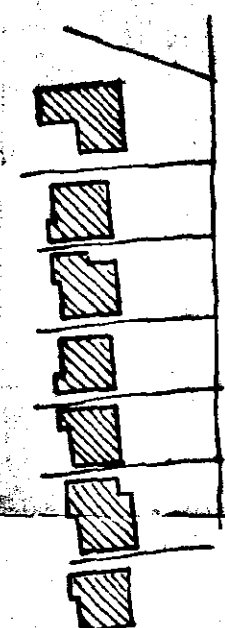

LOCATION PLAN scale 1:1250

Robert Gopel

Client
MR & MRS F.W. GOODACRE

Subject: PROPOSED BUILDING
PLOT FRONTING TO
QUADRING ROAD
DONINGTON
SPALDING
LINCOLNSHIRE

Drawing No
TS-G002-0102

Scale 1:200 1:1250 Date 30.7.97

Erry Sykes
DESIGN & BUILD

Tel. (01205) 366531 Fax. (01205) 366531

Drawing: T. Sykes MCIQB, FFB

WAGES AND BENEFITS