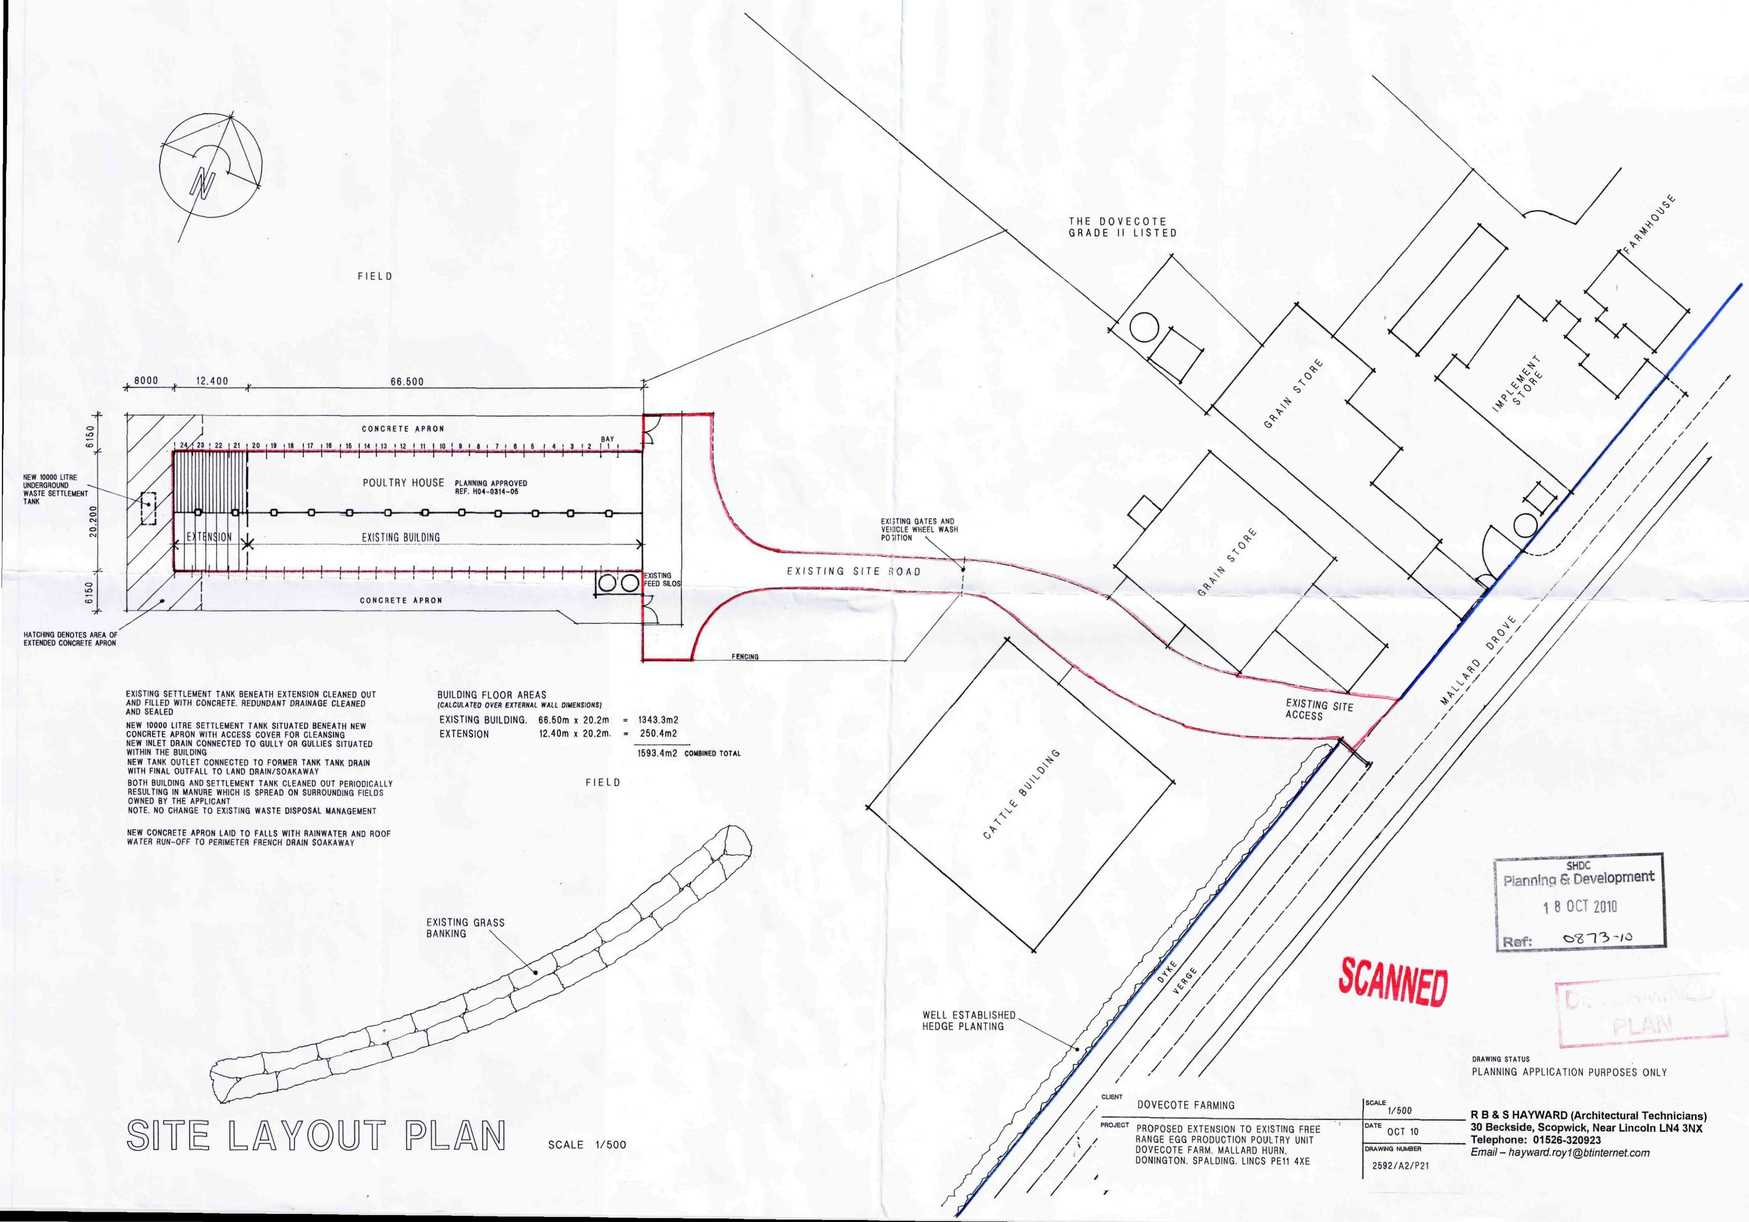


EXISTING SETTLEMENT TANK BENEATH EXTENSION CLEANED OUT AND FILLED WITH CONCRETE. REDUNDANT DRAINAGE CLEANED AND SEALED

NEW 10000 LITRE SETTLEMENT TANK SITUATED BENEATH NEW CONCRETE APRON WITH ACCESS COVER FOR CLEANSING
NEW INLET DRAIN CONNECTED TO GULLY OR GULLIES SITUATED WITHIN THE BUILDING
NEW TANK OUTLET CONNECTED TO FORMER TANK TANK DRAIN WITH FINAL OUTFALL TO LAND DRAIN/SOAKAWAY

BOTH BUILDING AND SETTLEMENT TANK CLEANED OUT PERIODICALLY RESULTING IN MANURE WHICH IS SPREAD ON SURROUNDING FIELDS OWNED BY THE APPLICANT
NOTE: NO CHANGE TO EXISTING WASTE DISPOSAL MANAGEMENT

NEW CONCRETE APRON LAID TO FALLS WITH RAINWATER AND ROOF WATER RUN-OFF TO PERIMETER FRENCH DRAIN SOAKAWAY

BUILDING FLOOR AREAS
(CALCULATED OVER EXTERNAL WALL DIMENSIONS)

EXISTING BUILDING.	66.50m x 20.2m	=	1343.3m2
EXTENSION	12.40m x 20.2m.	=	250.4m2
			1593.4m2 COMBINED TOTAL

SITE LAYOUT PLAN

SCALE 1/500

SHDC
Planning & Development
18 OCT 2010
Ref: 0873-10

SCANNED

DEVELOPMENT PLAN

DRAWING STATUS
PLANNING APPLICATION PURPOSES ONLY

CLIENT: DOVECOTE FARMING

PROJECT: PROPOSED EXTENSION TO EXISTING FREE RANGE EGG PRODUCTION POULTRY UNIT
DOVECOTE FARM. MALLARD HURN.
DONINGTON. SPALDING. LINCS PE11 4XE

SCALE 1/500
DATE OCT 10
DRAWING NUMBER 2592/A2/P21

R B & S HAYWARD (Architectural Technicians)
30 Beckside, Scopwick, Near Lincoln LN4 3NX
Telephone: 01526-320923
Email – hayward.roy1@btinternet.com