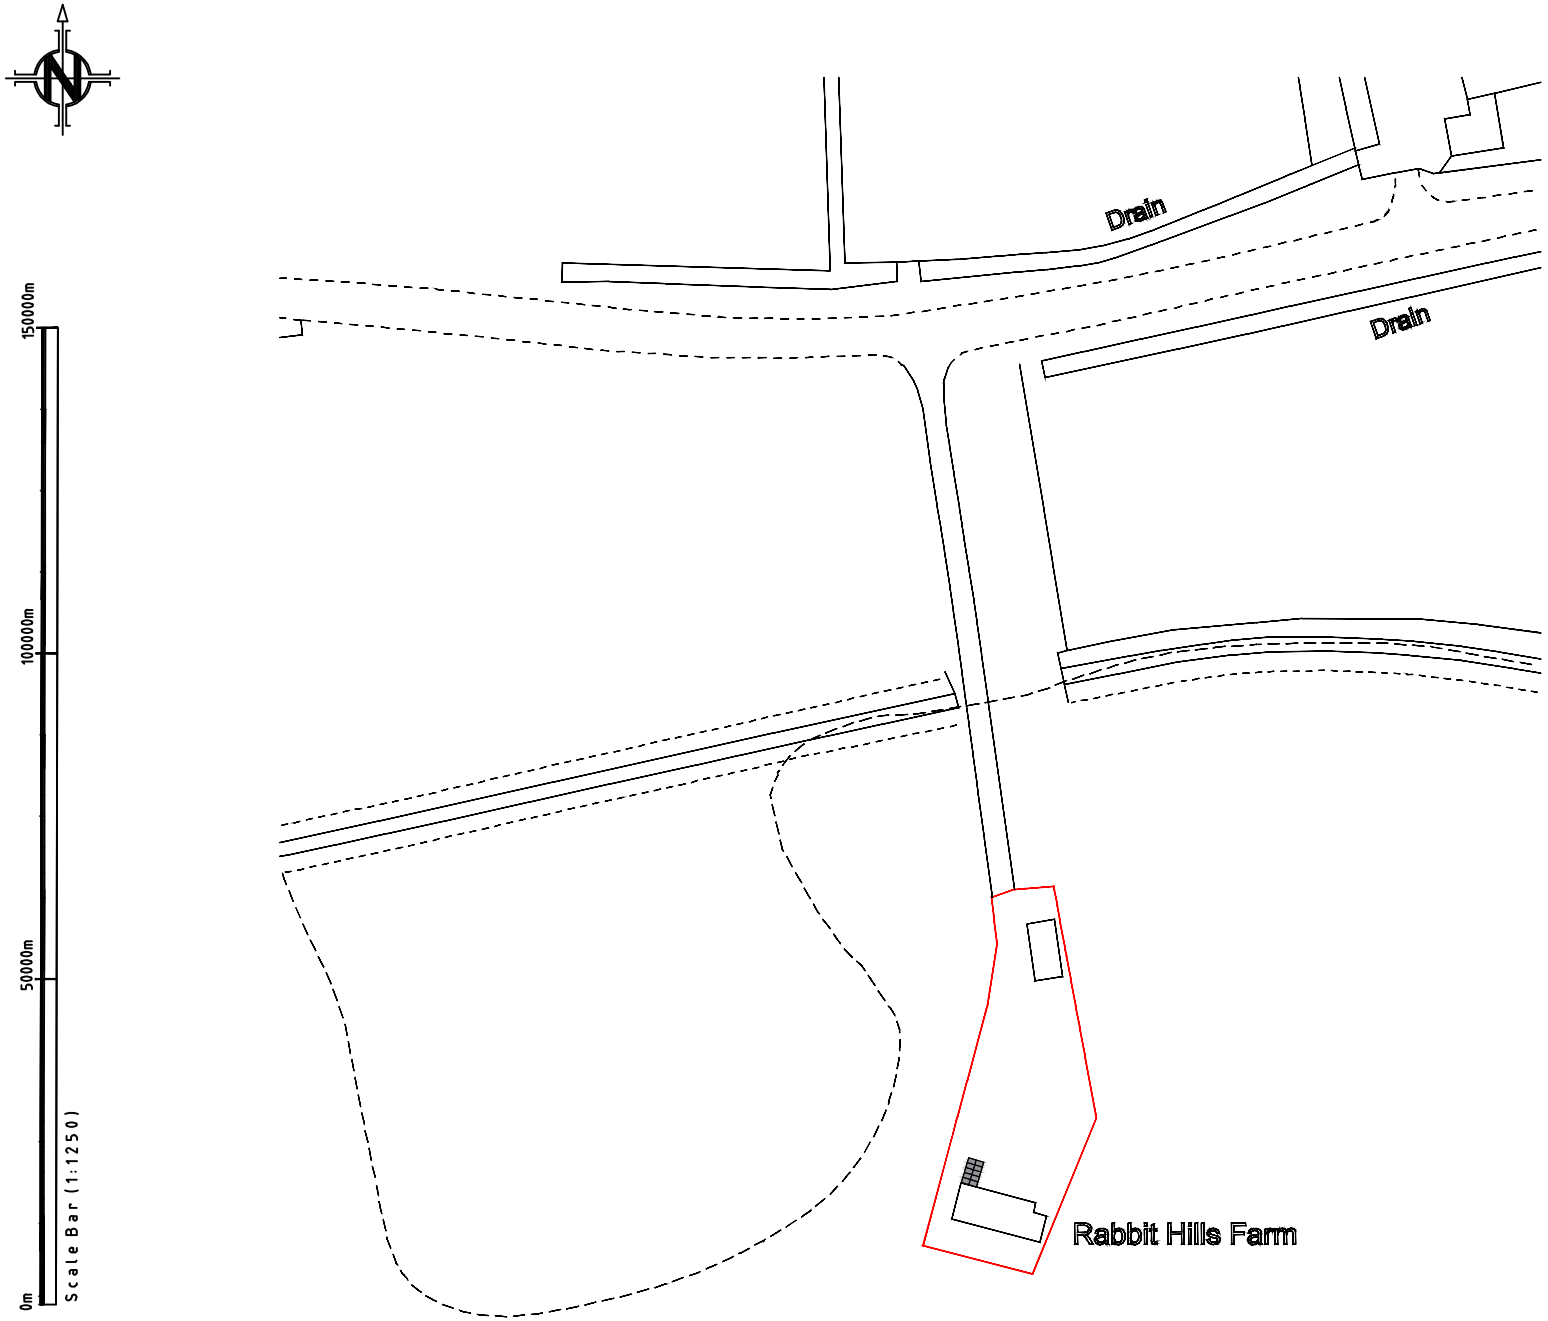


Notes

All dimensions must be checked on site and not scaled from this drawing, any discrepancies to be reported to the office below.

The Contractor shall make a survey of the site and shall be responsible for obtaining all dimensions and levels necessary for the proper construction of works as indicated.

Client

NEEDLEY

Job Title

Rabbit Hills Farm, Mill lane, Bicker Lincolnshire, PE20 3AD

Drawing Title

LOCATION PLAN

©Copyright

ELEVATION

ELEVATION DESIGN LTD

DESIGN - CONSTRUCTION

16 Wright Street Hull HU2 8JU

Telephone 01482 221155
Fax 01482 221105
Email forename@elevationdesign.org.uk

Revisions	Date	Description	DR	CH

Status: PLANNING

Scale	Date
A4- 1:1250	06.08.2021

Drawn By	Checked	Approved
JT		

Drawing No.	Rev
1001/350/04	