
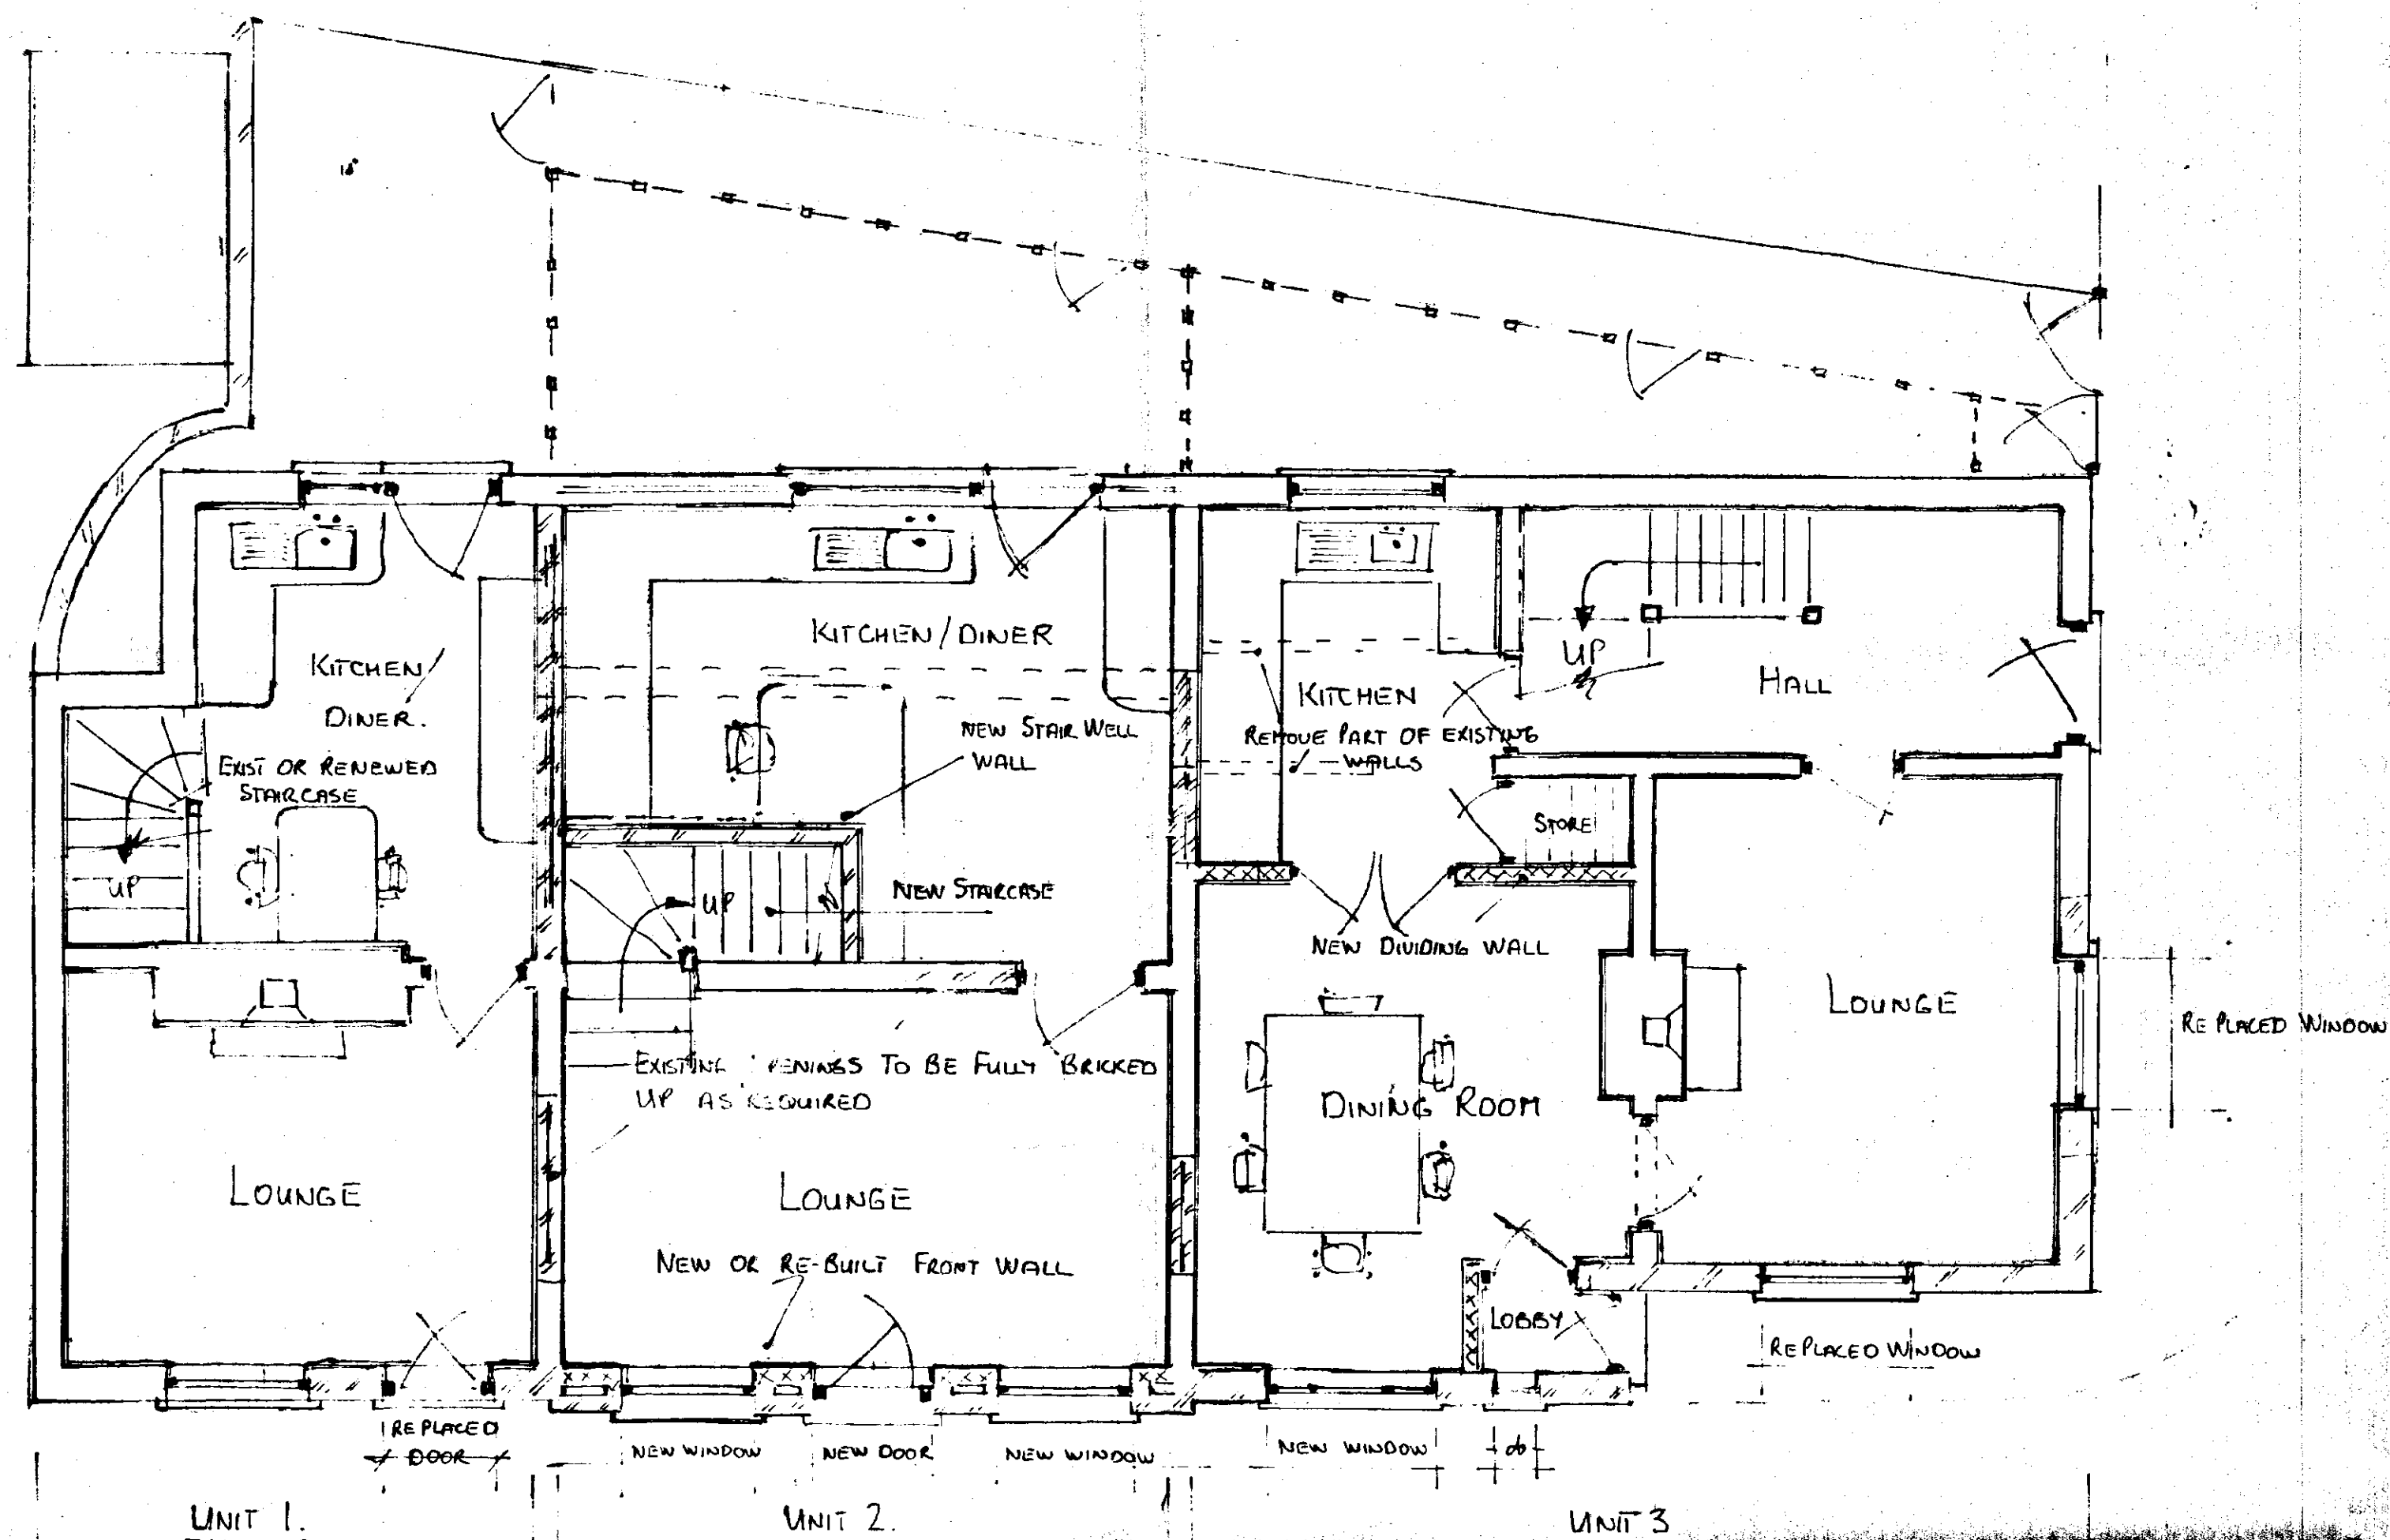
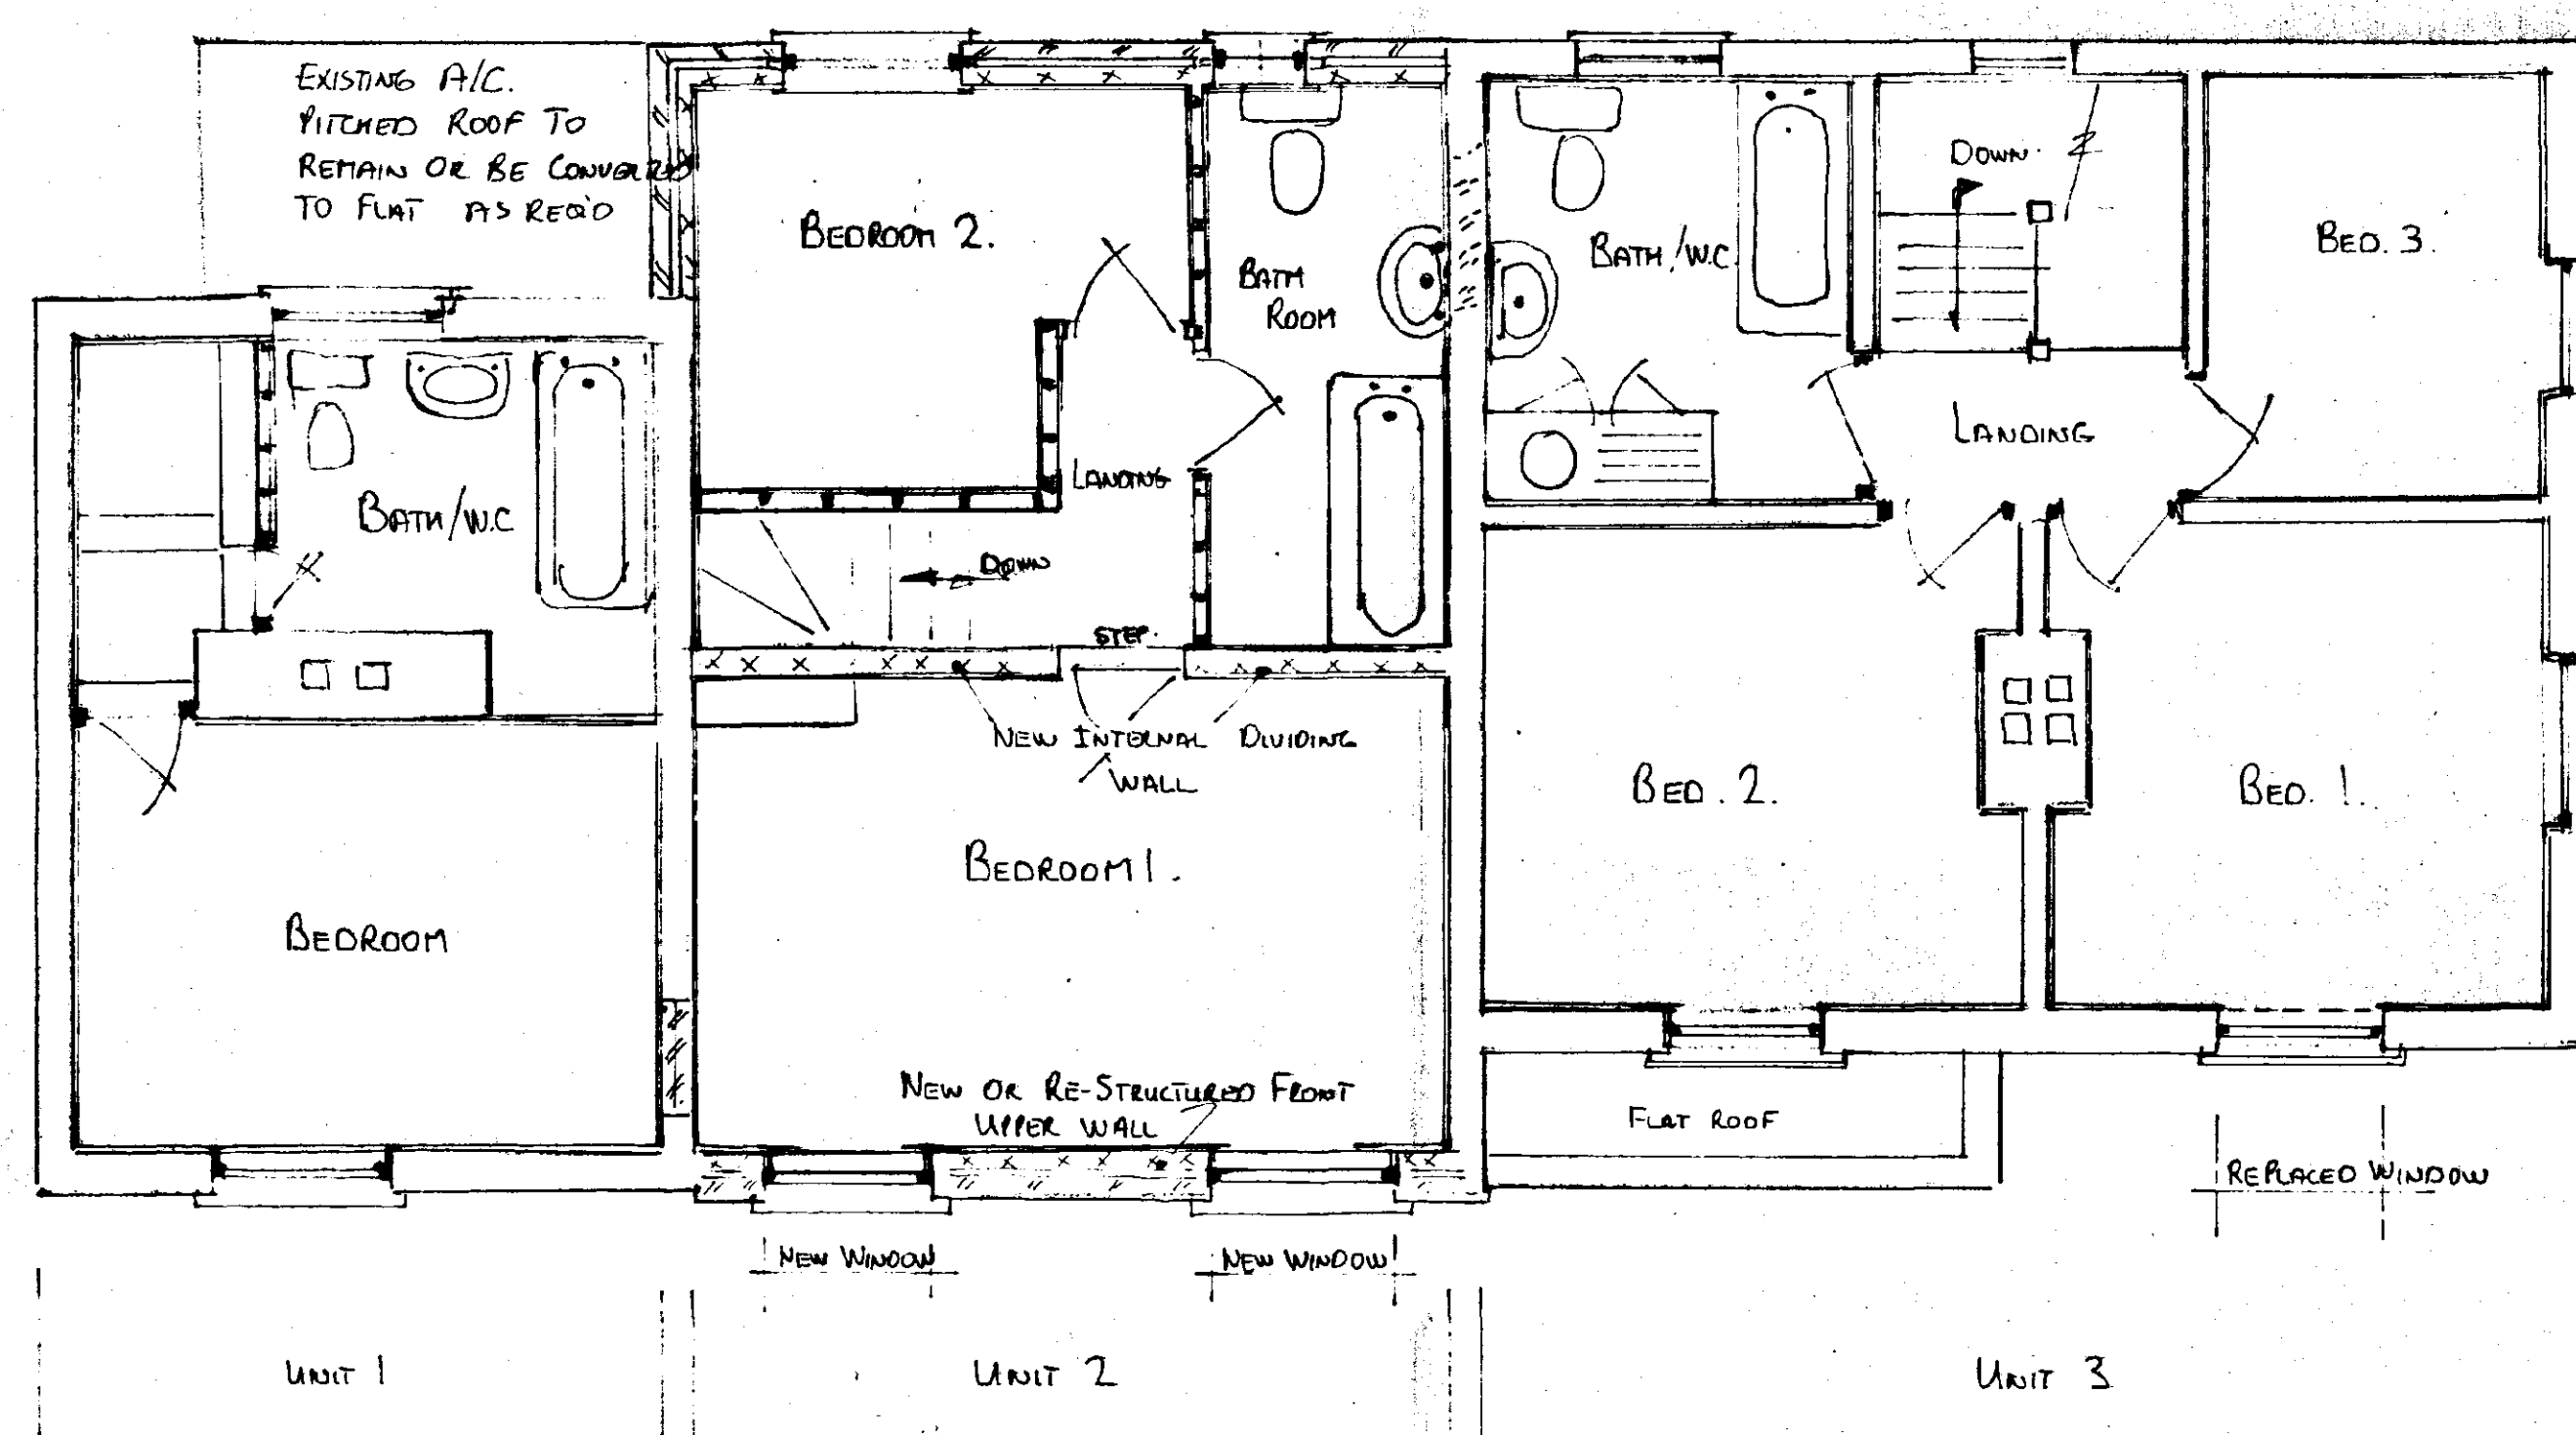
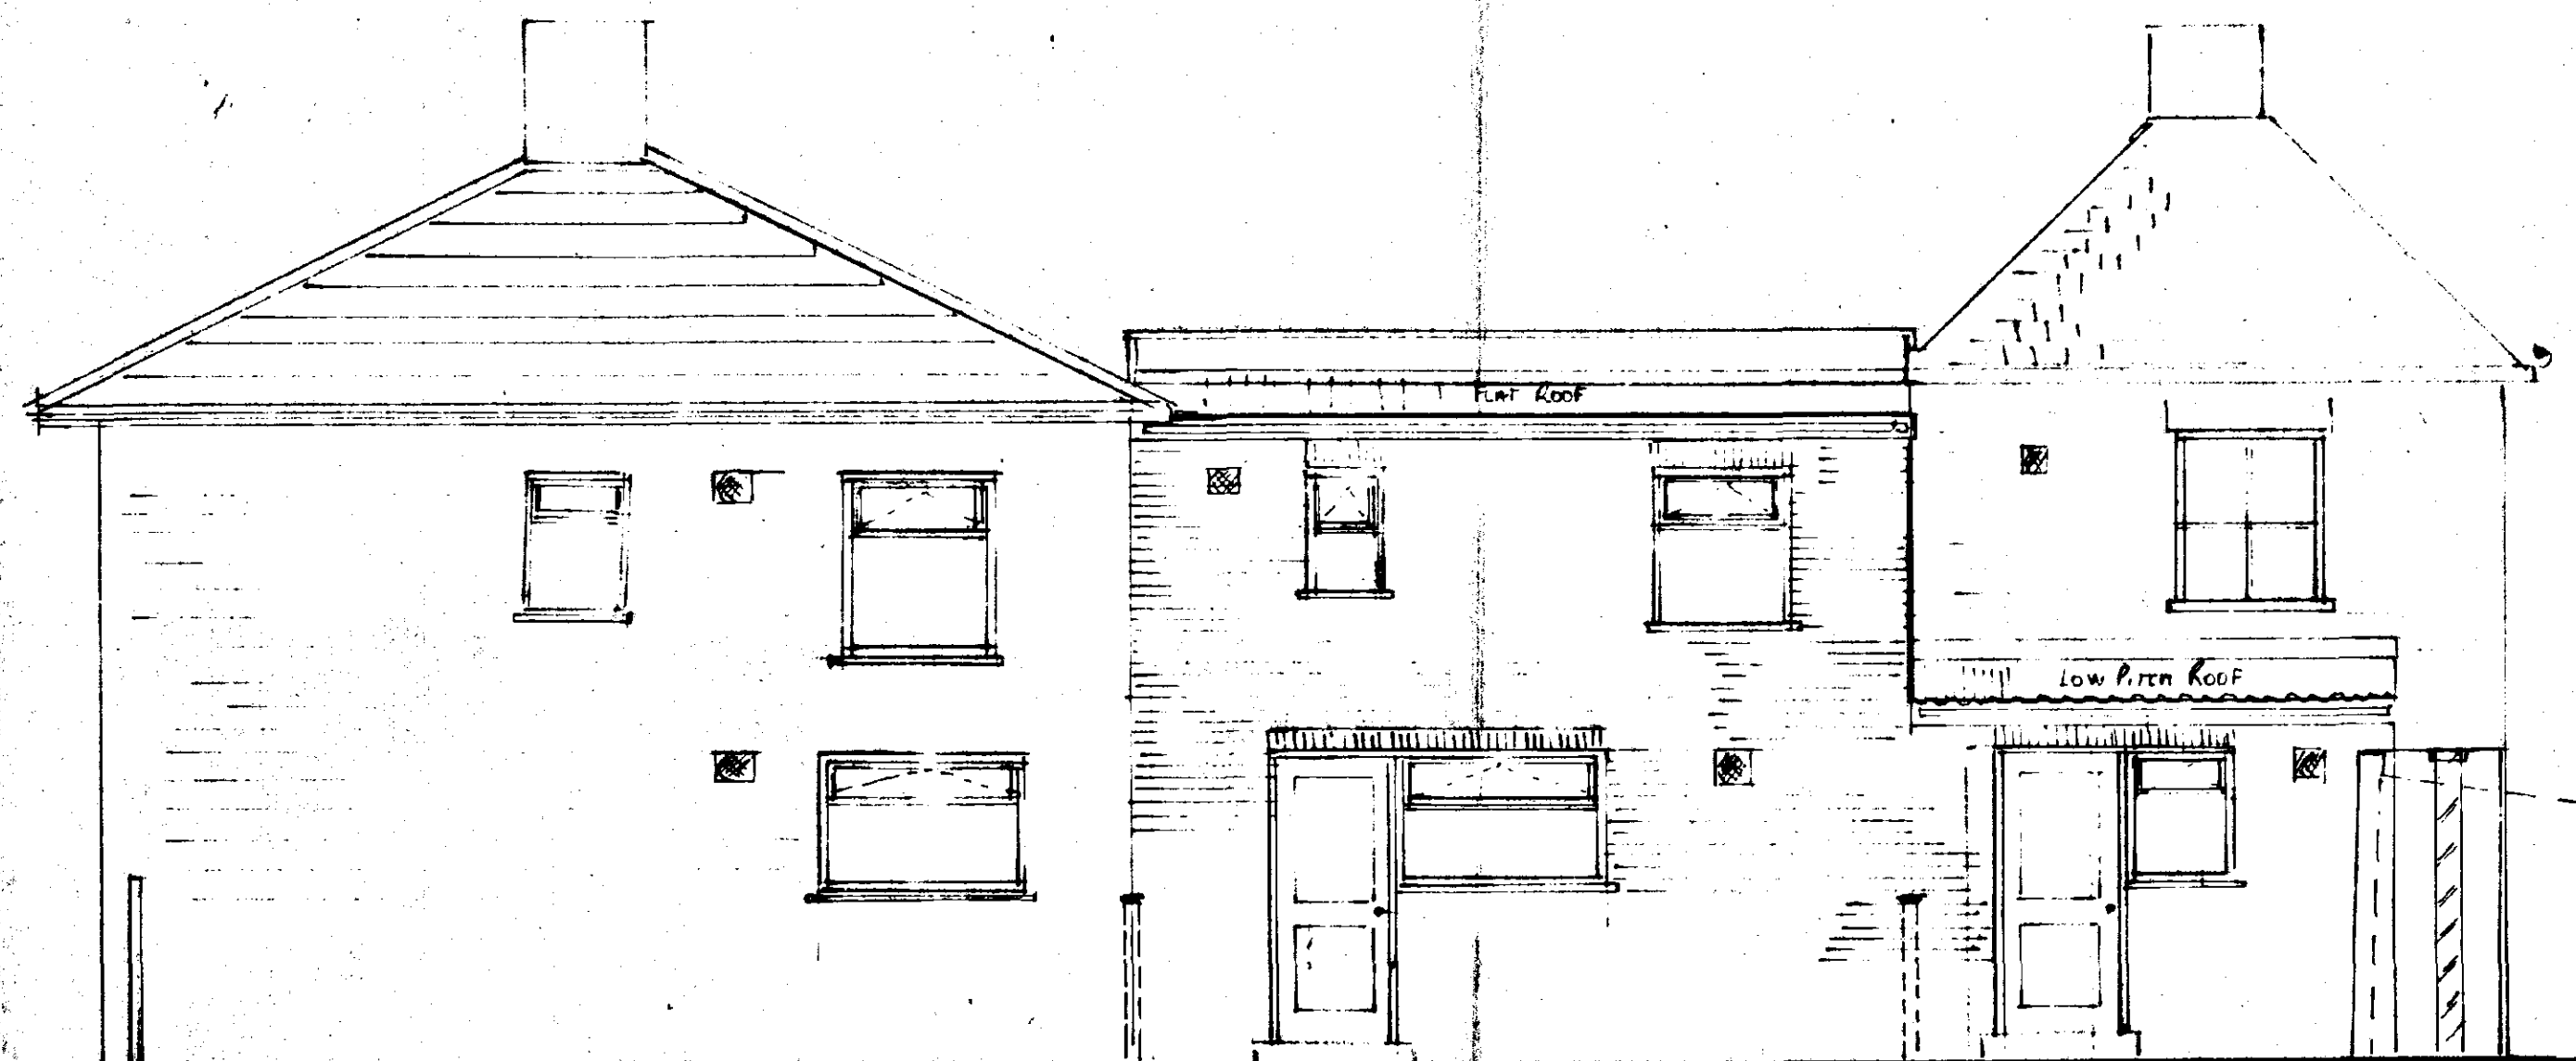
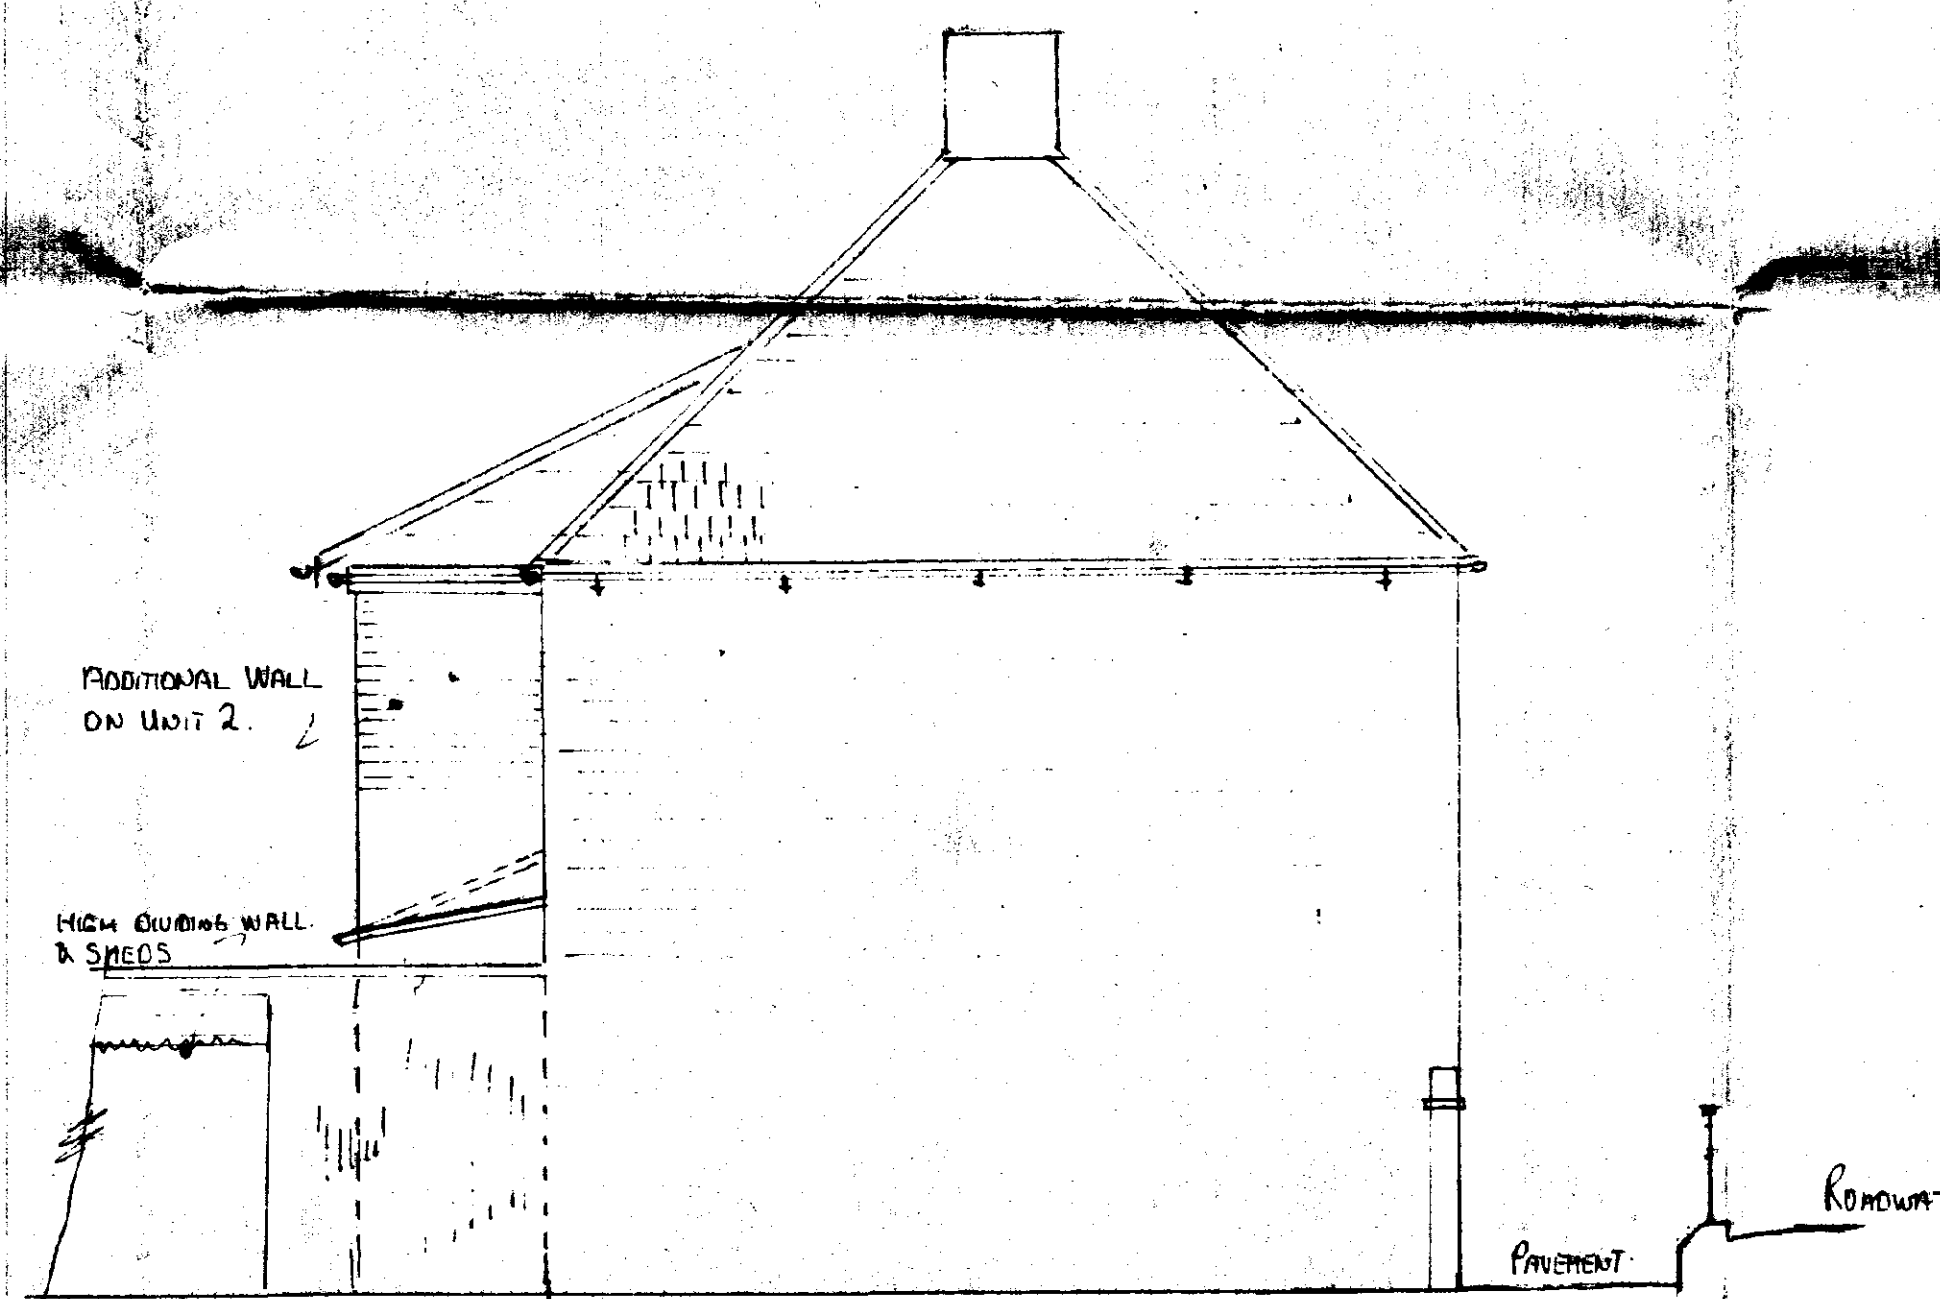


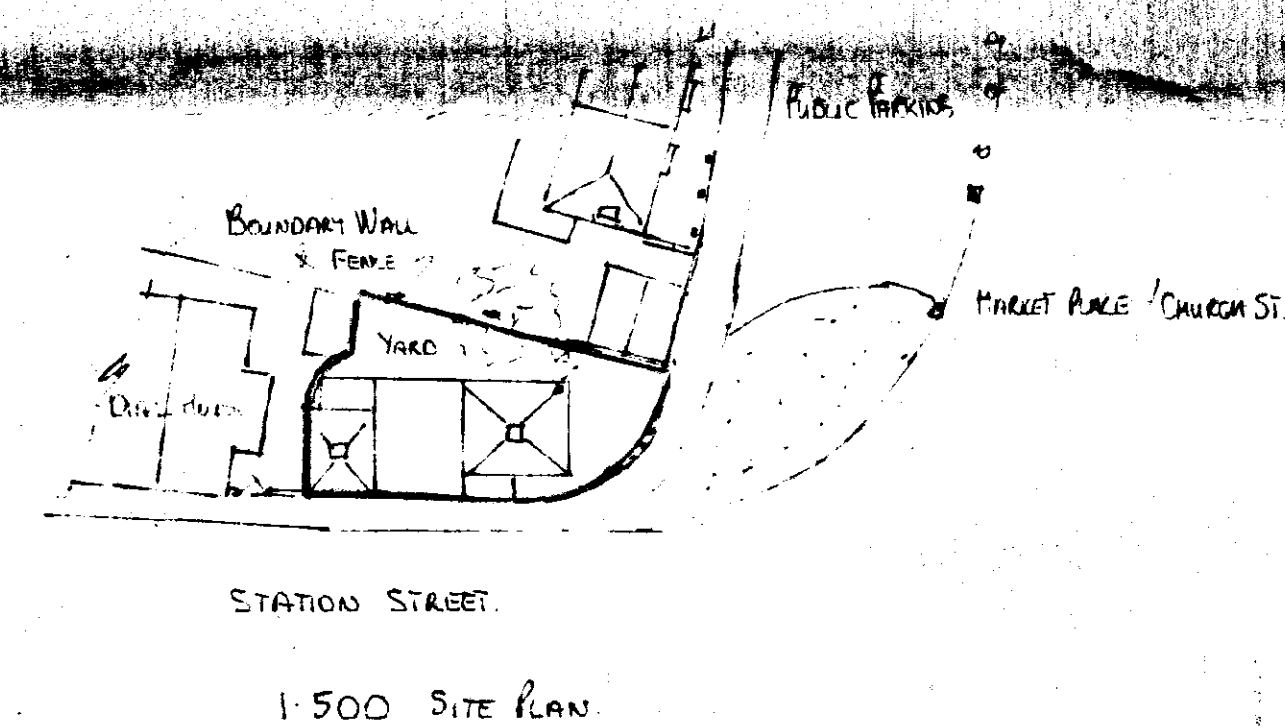


SOUTH HOLLAND DC
HOUSING & PLANNING
11 OCT 1999
Ref: 0875/99

ADDITIONAL ELEVATIONS, REVISED 1st FLOOR PLAN
TO UNIT 2. 1:500 SITE PLAN. OCT. 99.


DETERMINED
PLAN

FOR EXISTING FLOOR PLANS & ELEVATIONS
SEE DRS 1 & 2.

DRG N° C.B. 3

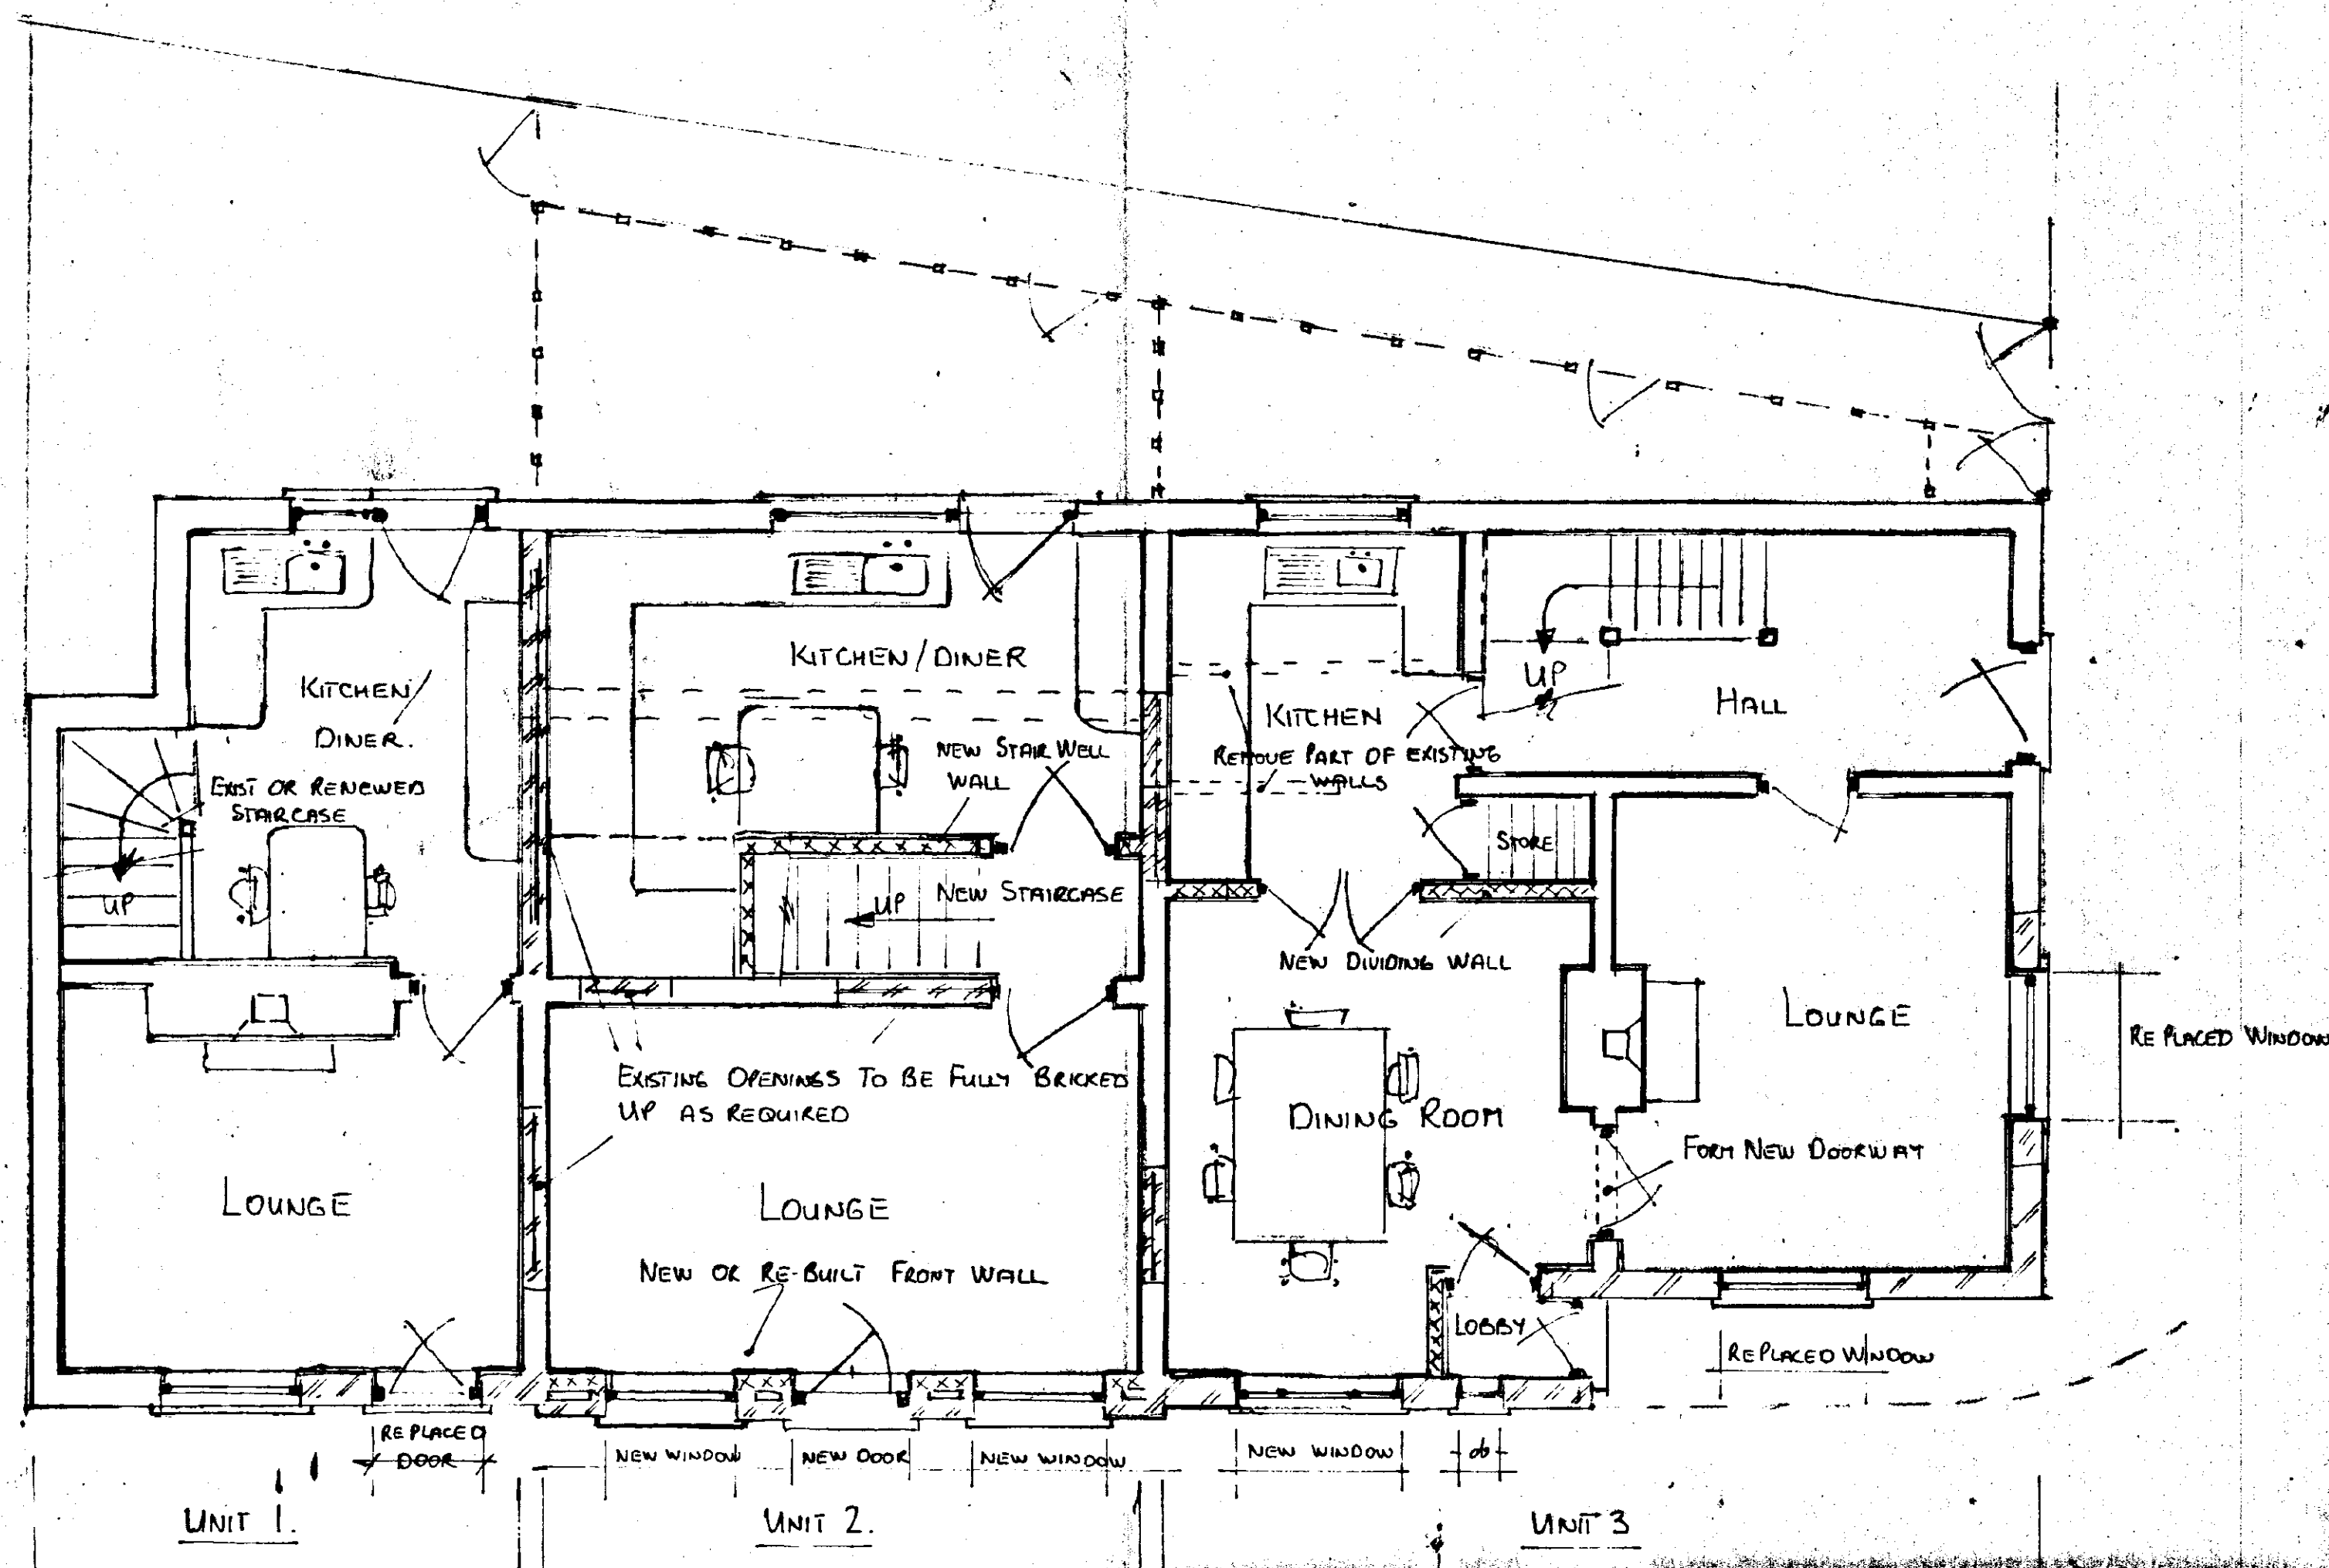

PROPOSED GROUND FLOOR LAYOUT (1:50)

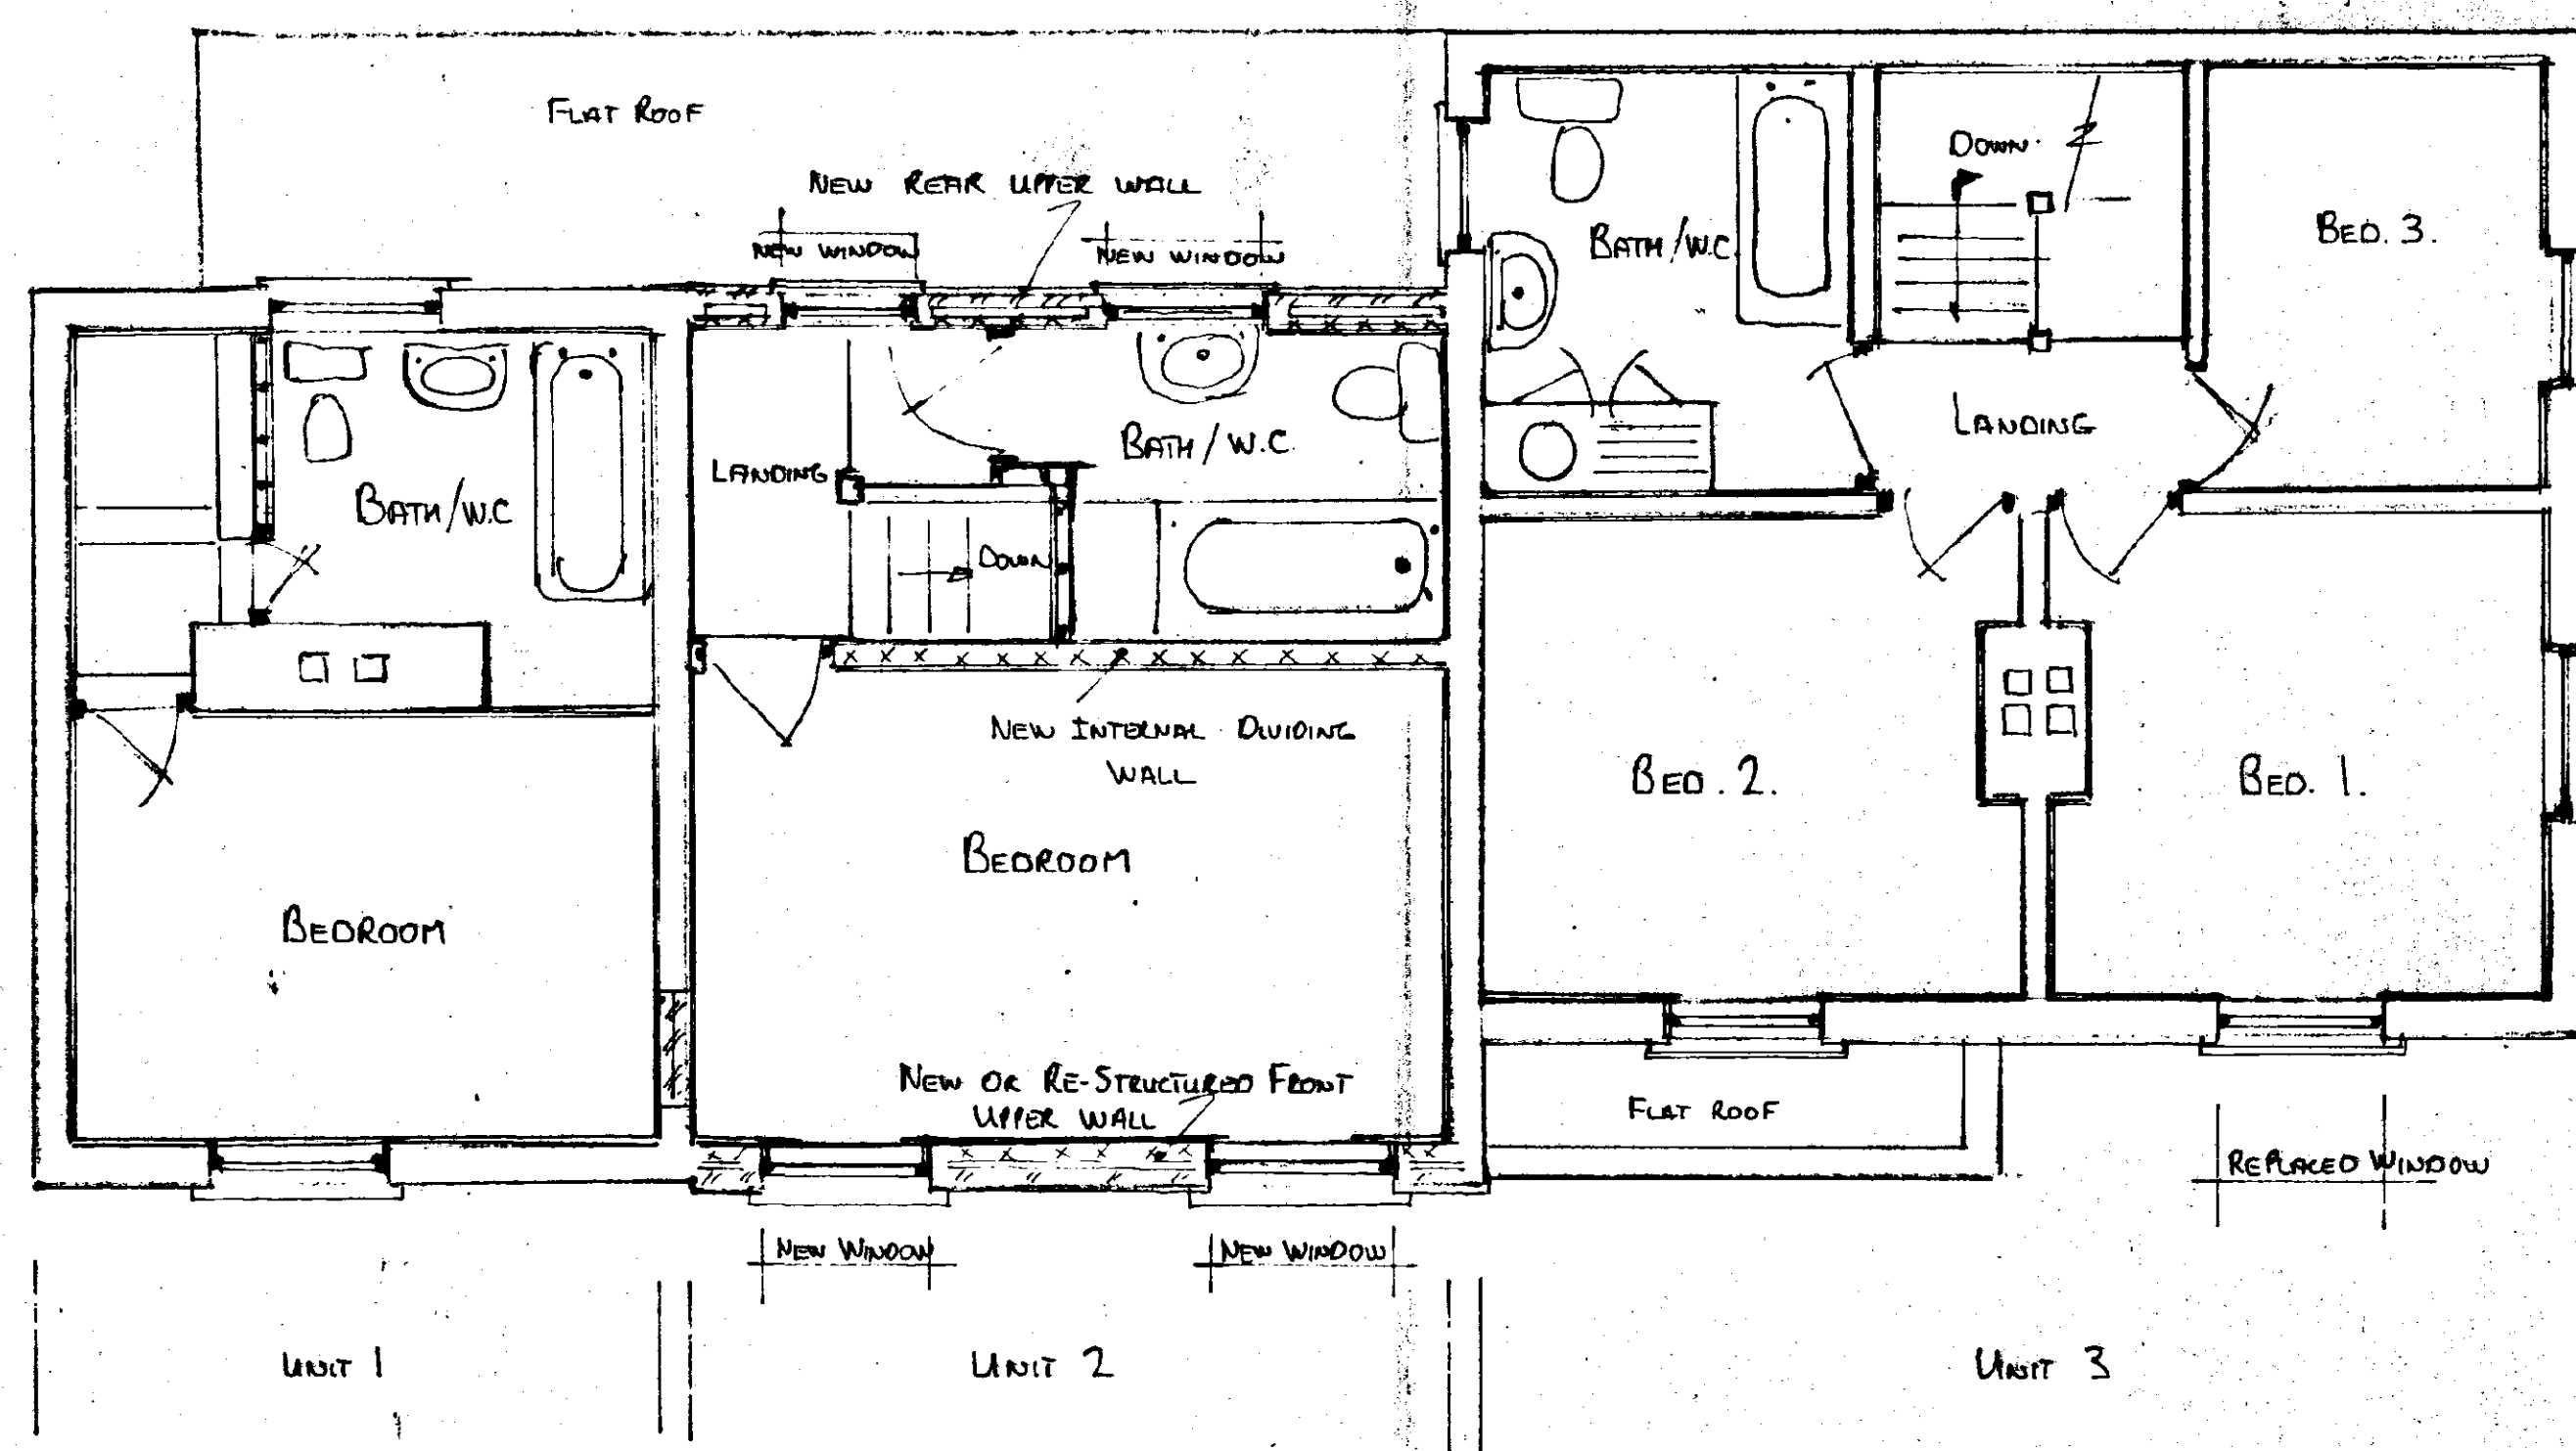

PROPOSED 1st FLOOR LAYOUT (1:50)


WORTH HOLLAND DC
PLANNING & PLANNING
15 SEP 1999
R. 875/99

DETERMINED
PLAN


FOR EXISTING FLOOR PLANS & ELEVATIONS
SEE DRS 1 & 2.

DRG N° CB.3.


PROPOSED RE-DEVELOPEMENT OF MILESTONE CAFE STATION STREET DONINGTON
INTO N°3 DOMESTIC DWELLING UNITS.
FOR MR. C. BENFIELD.

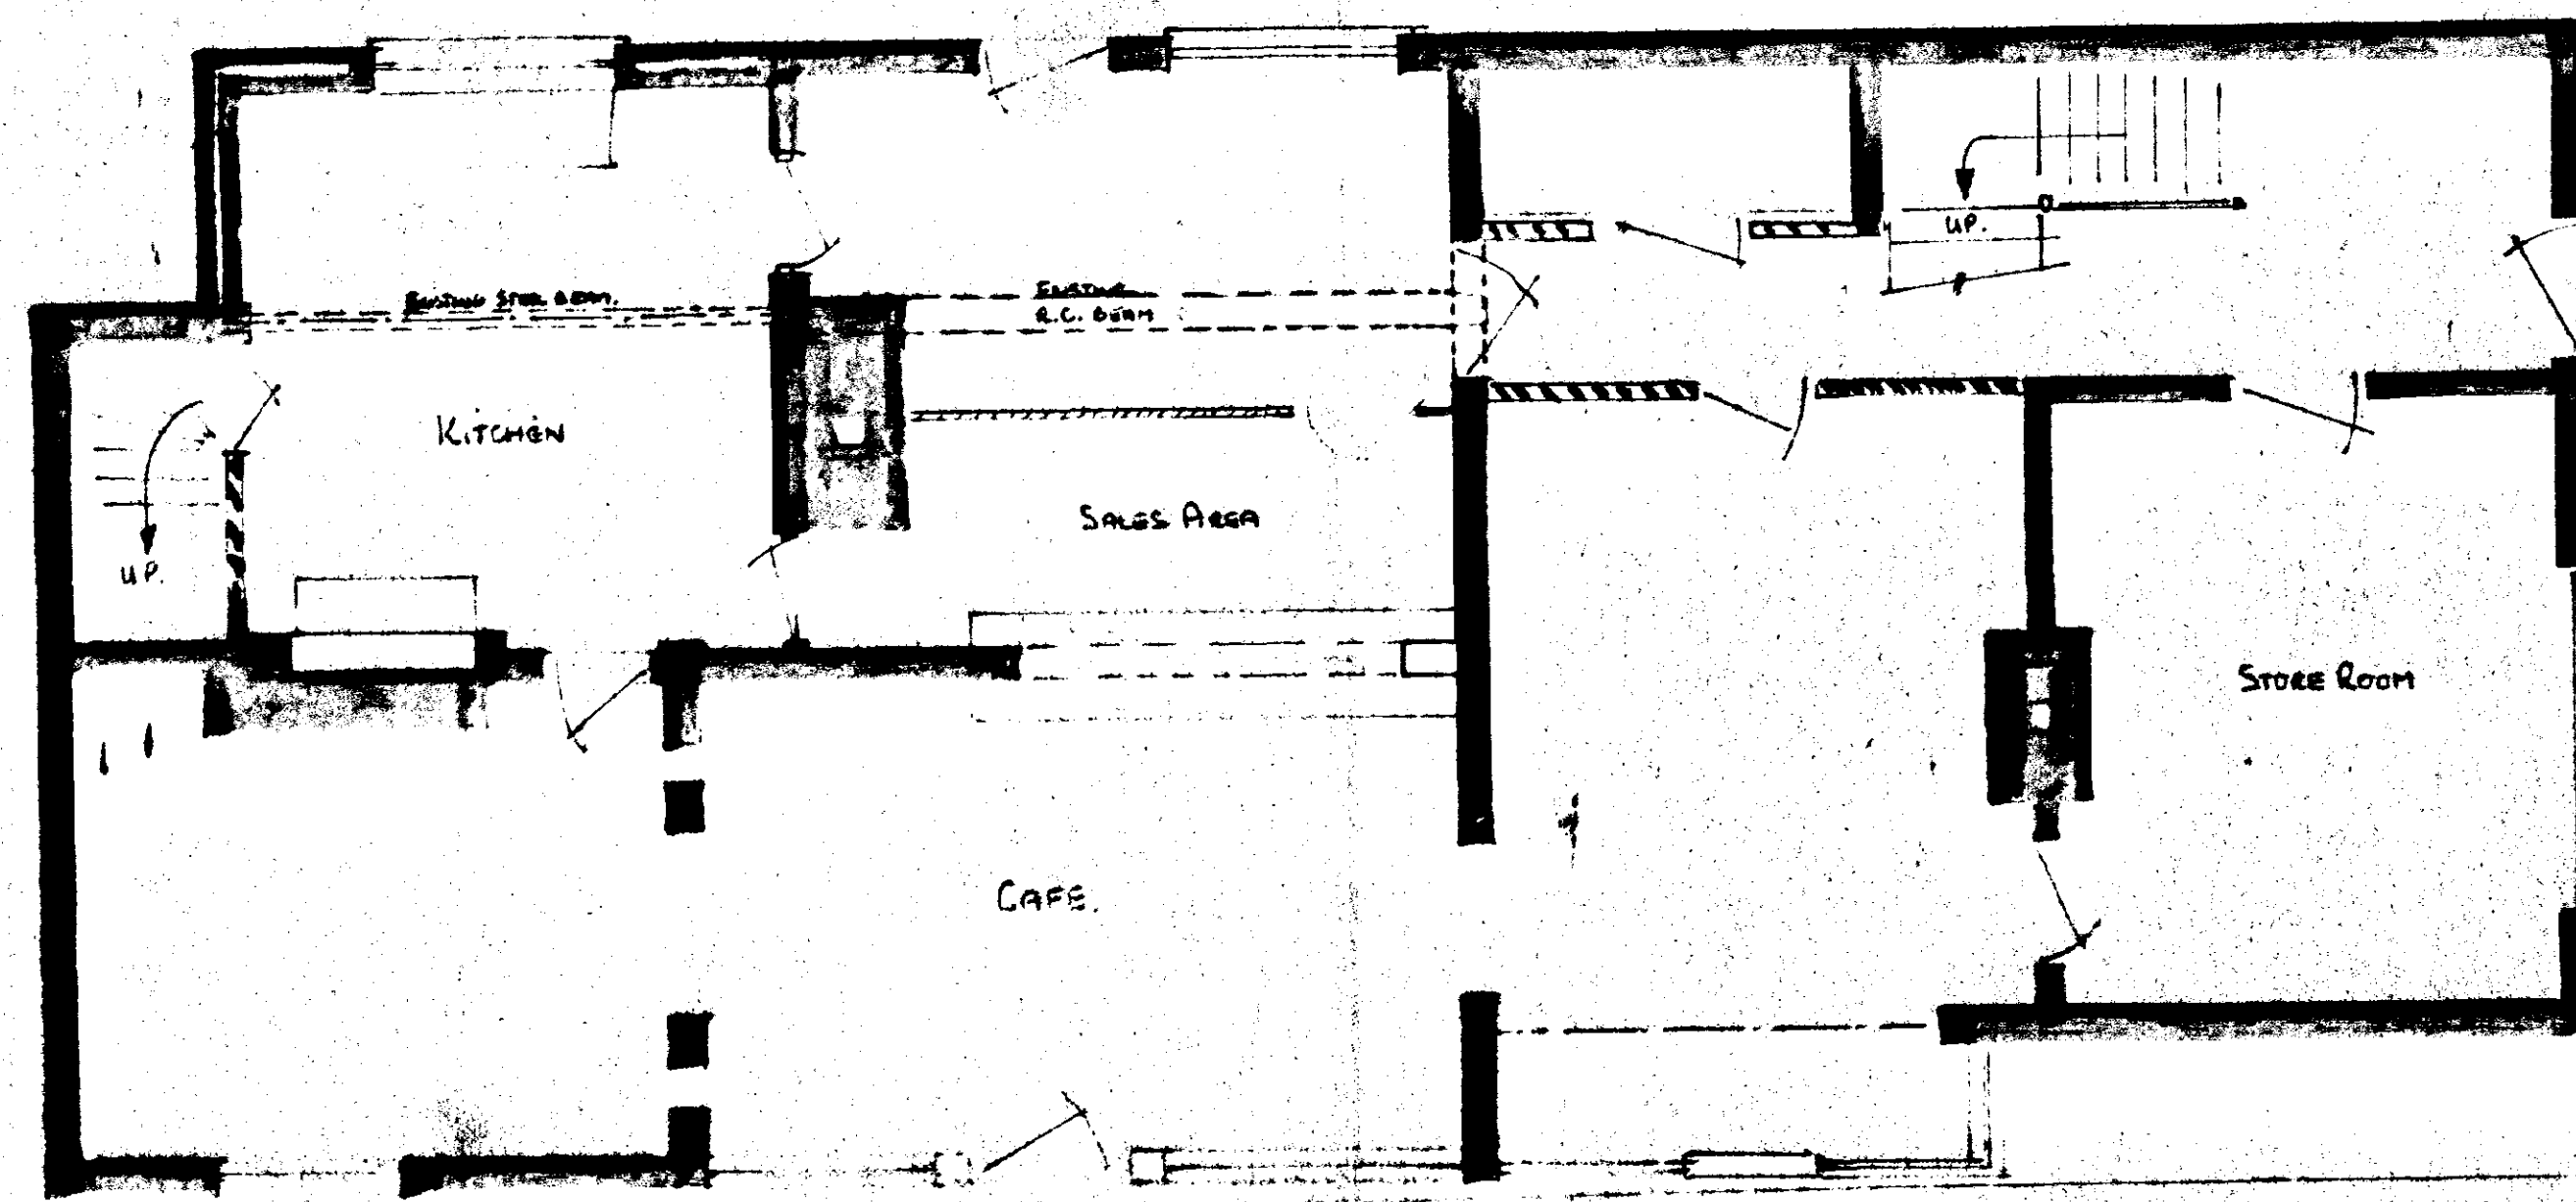


existing ground floor plan.

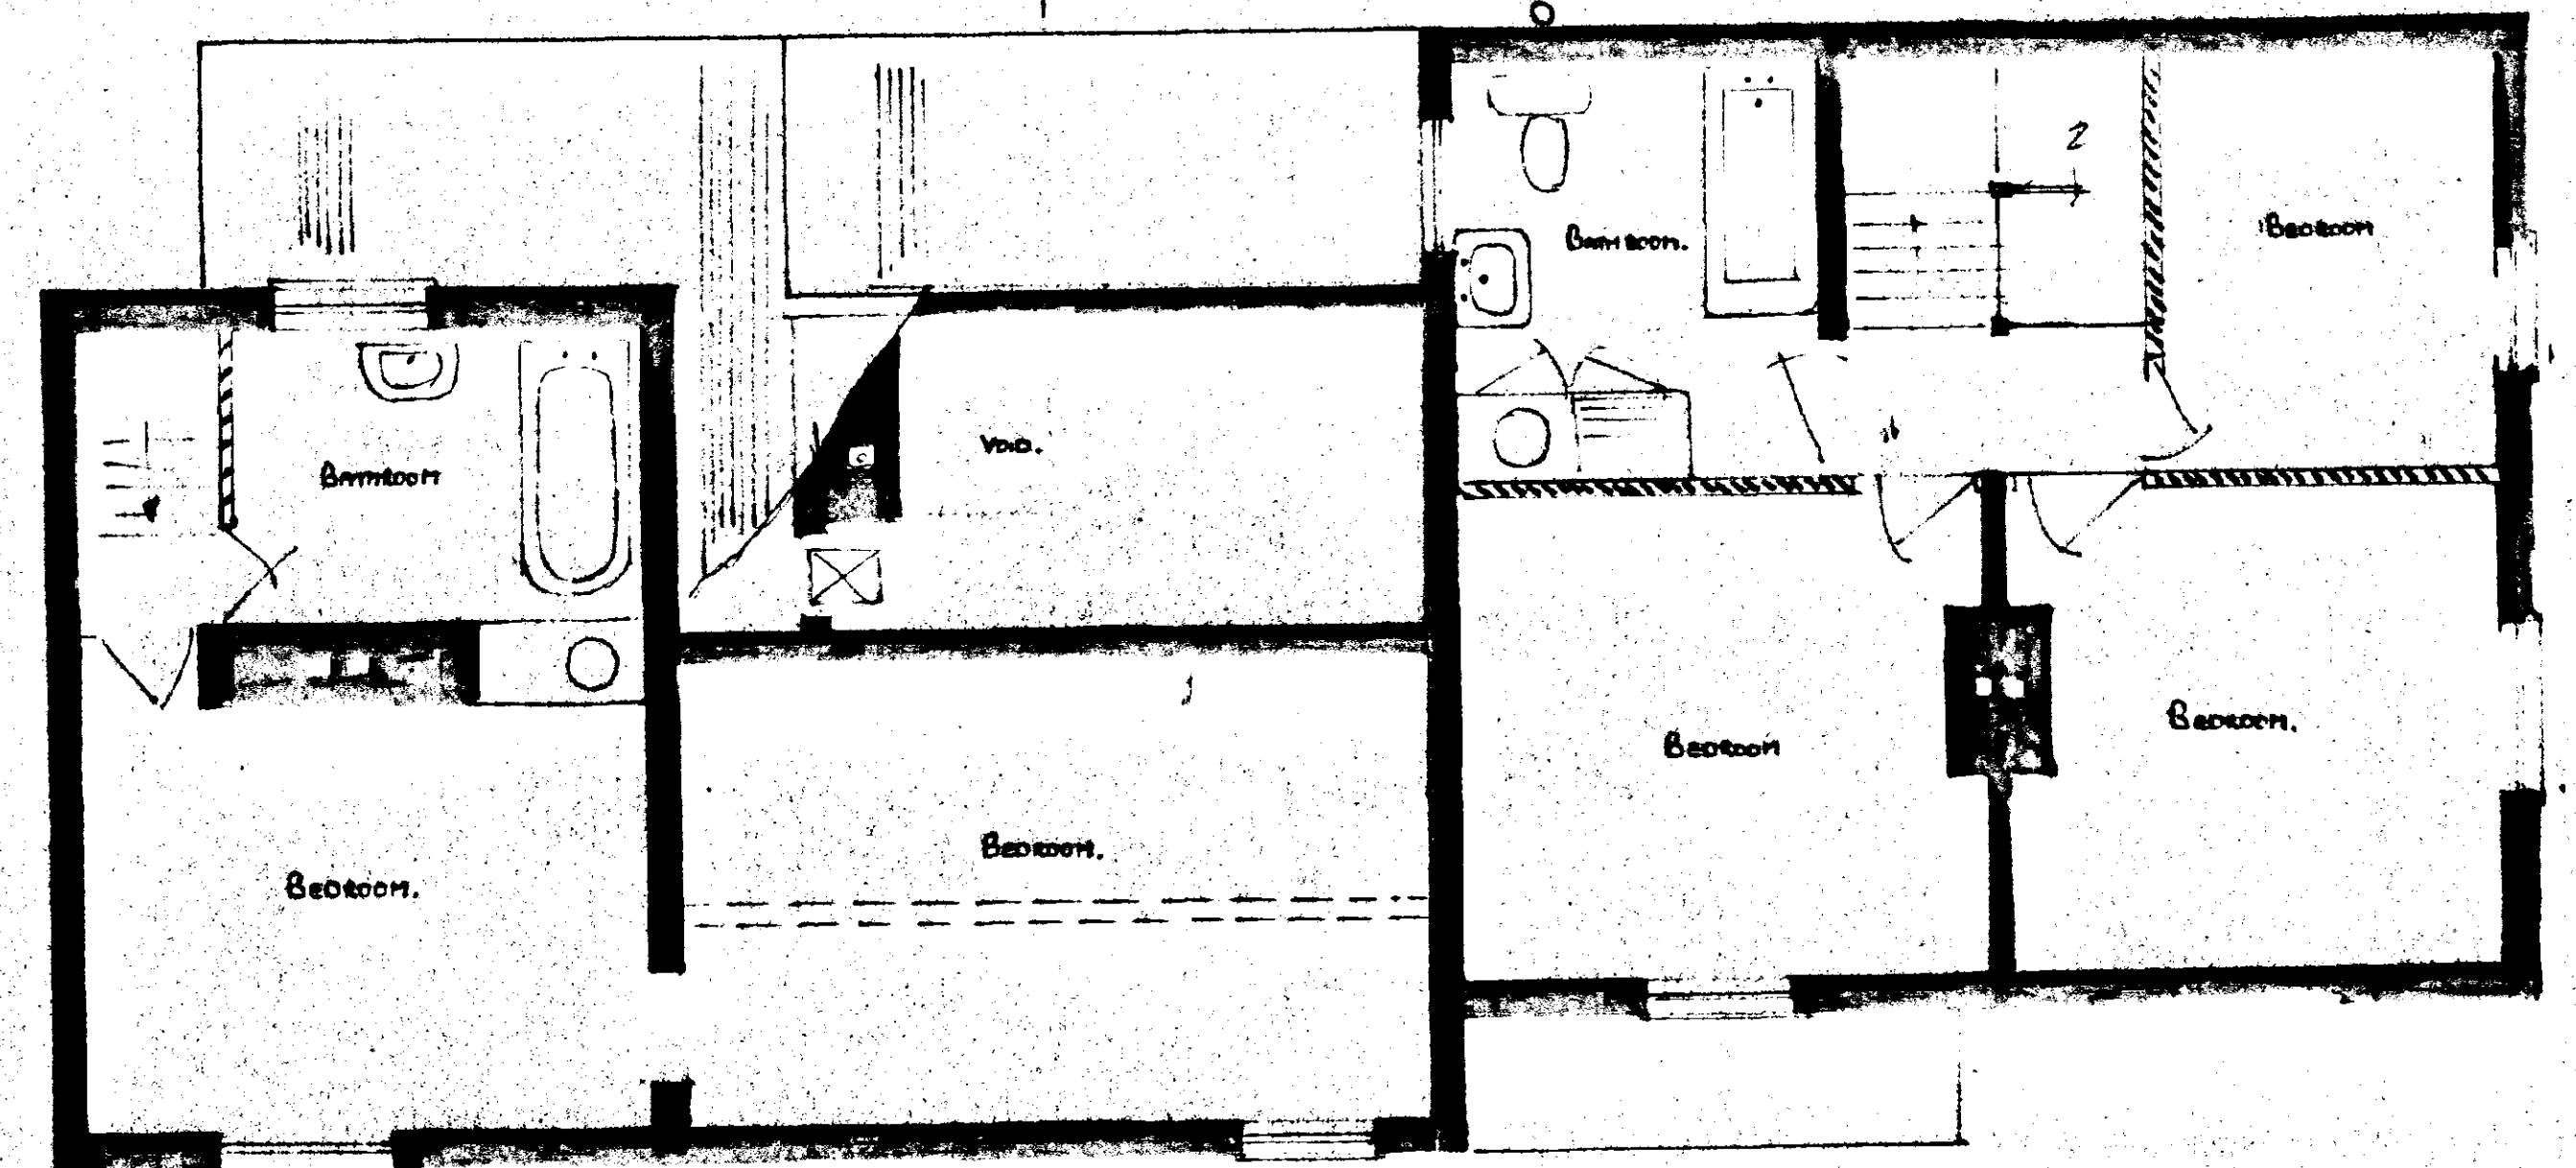


existing 1st floor plan.

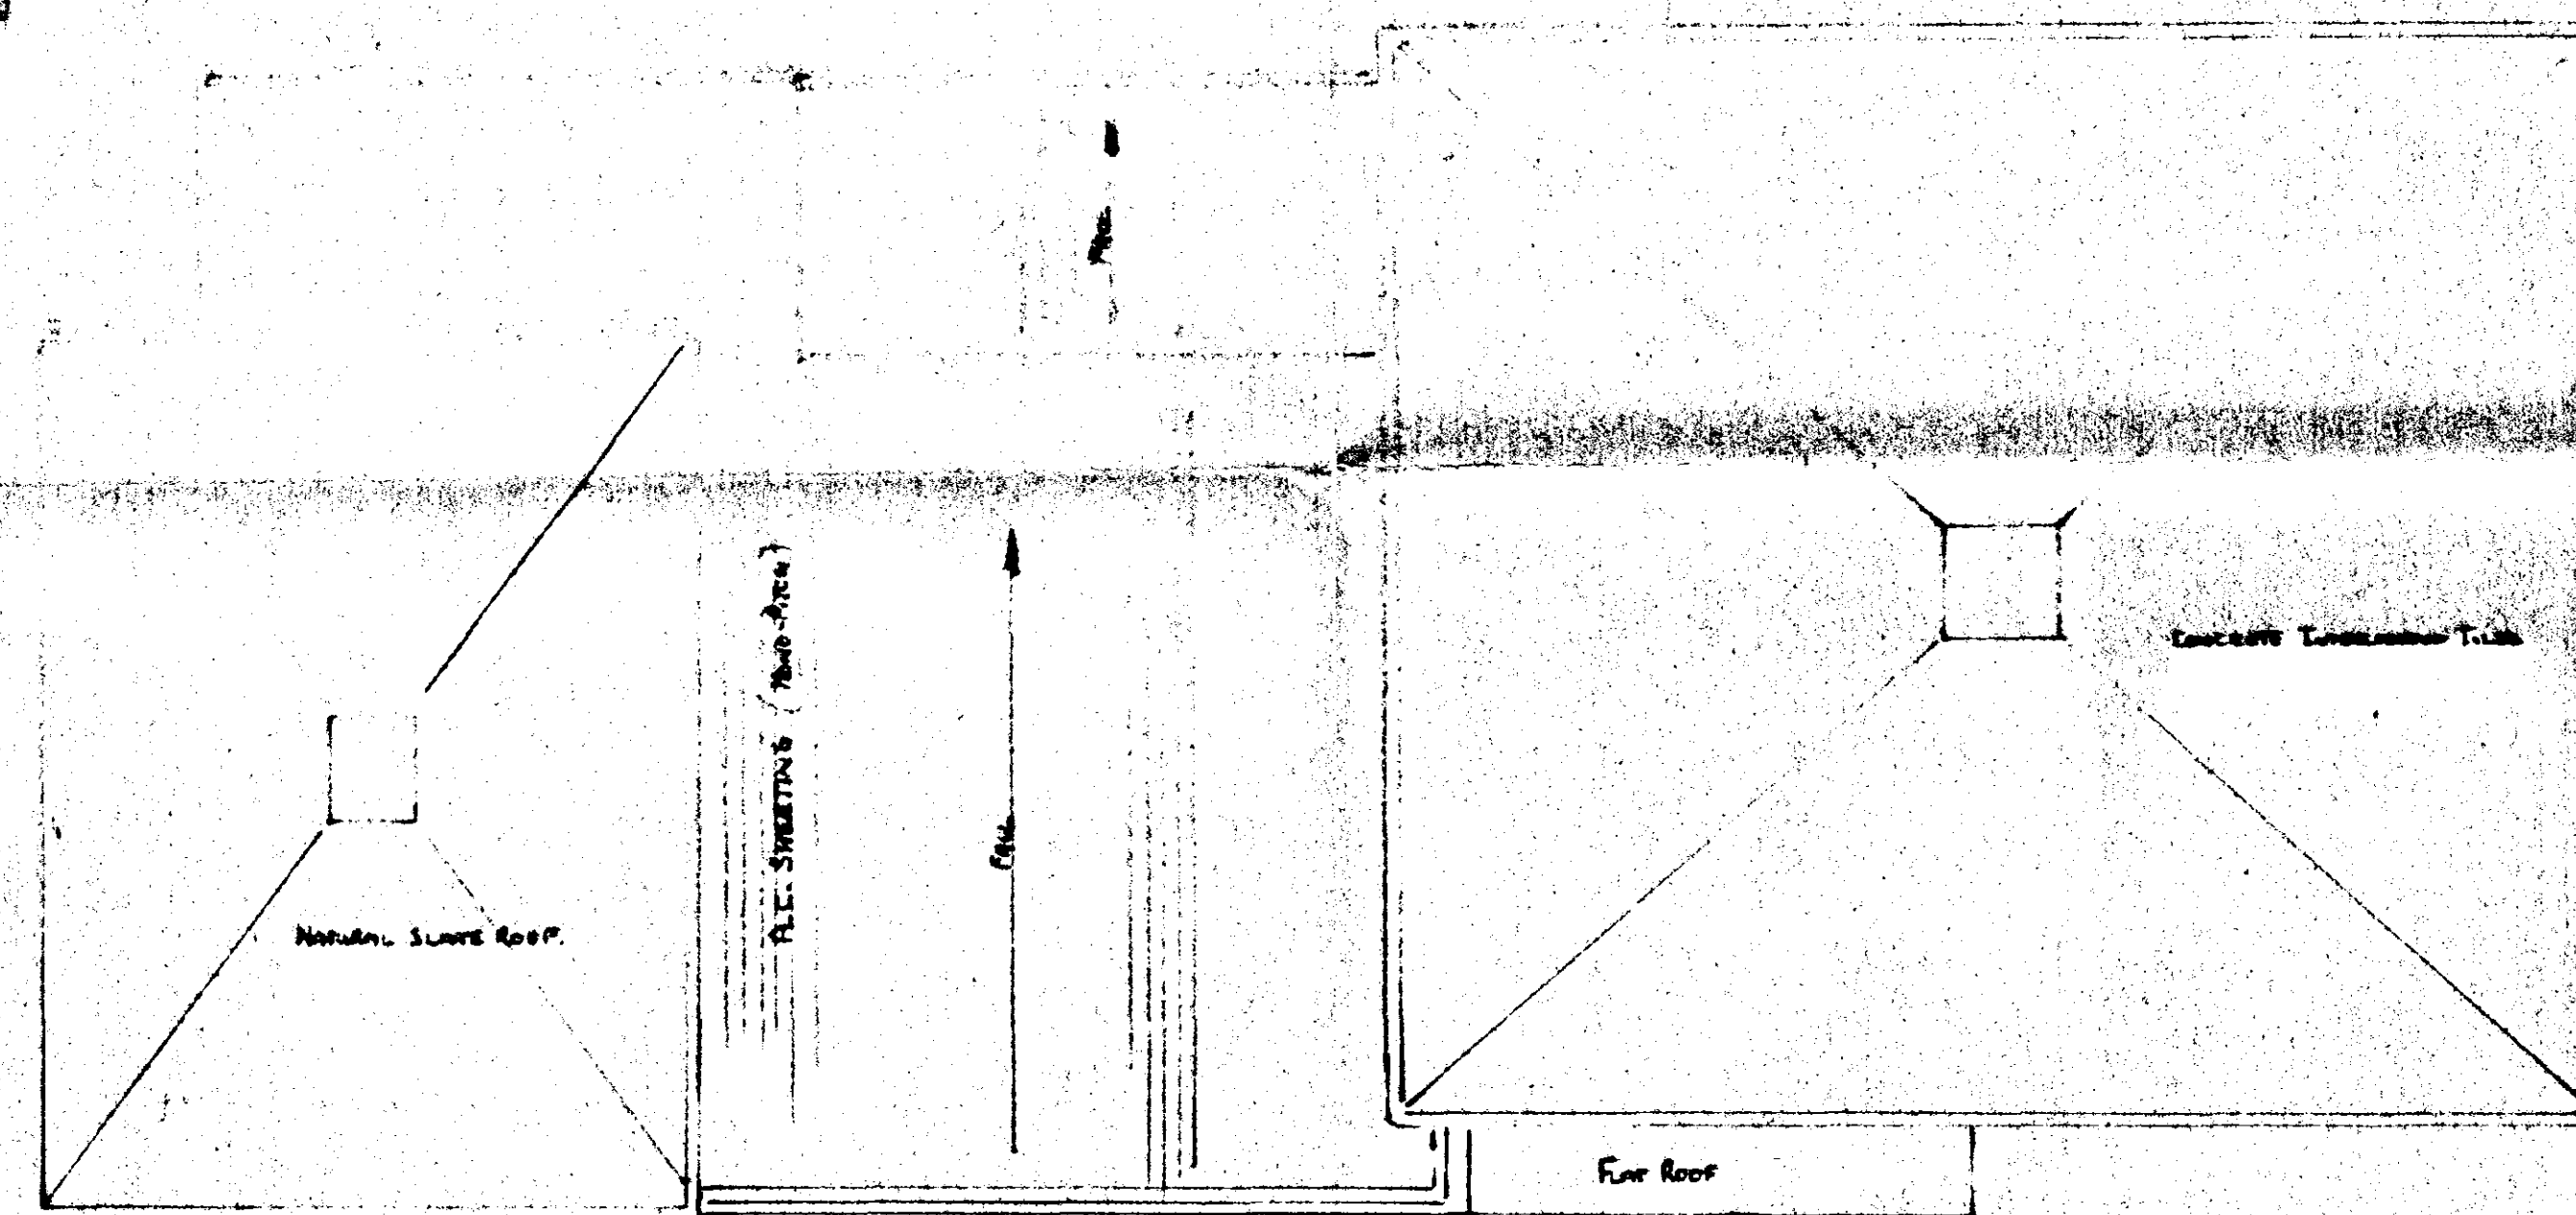

existing roof layout.

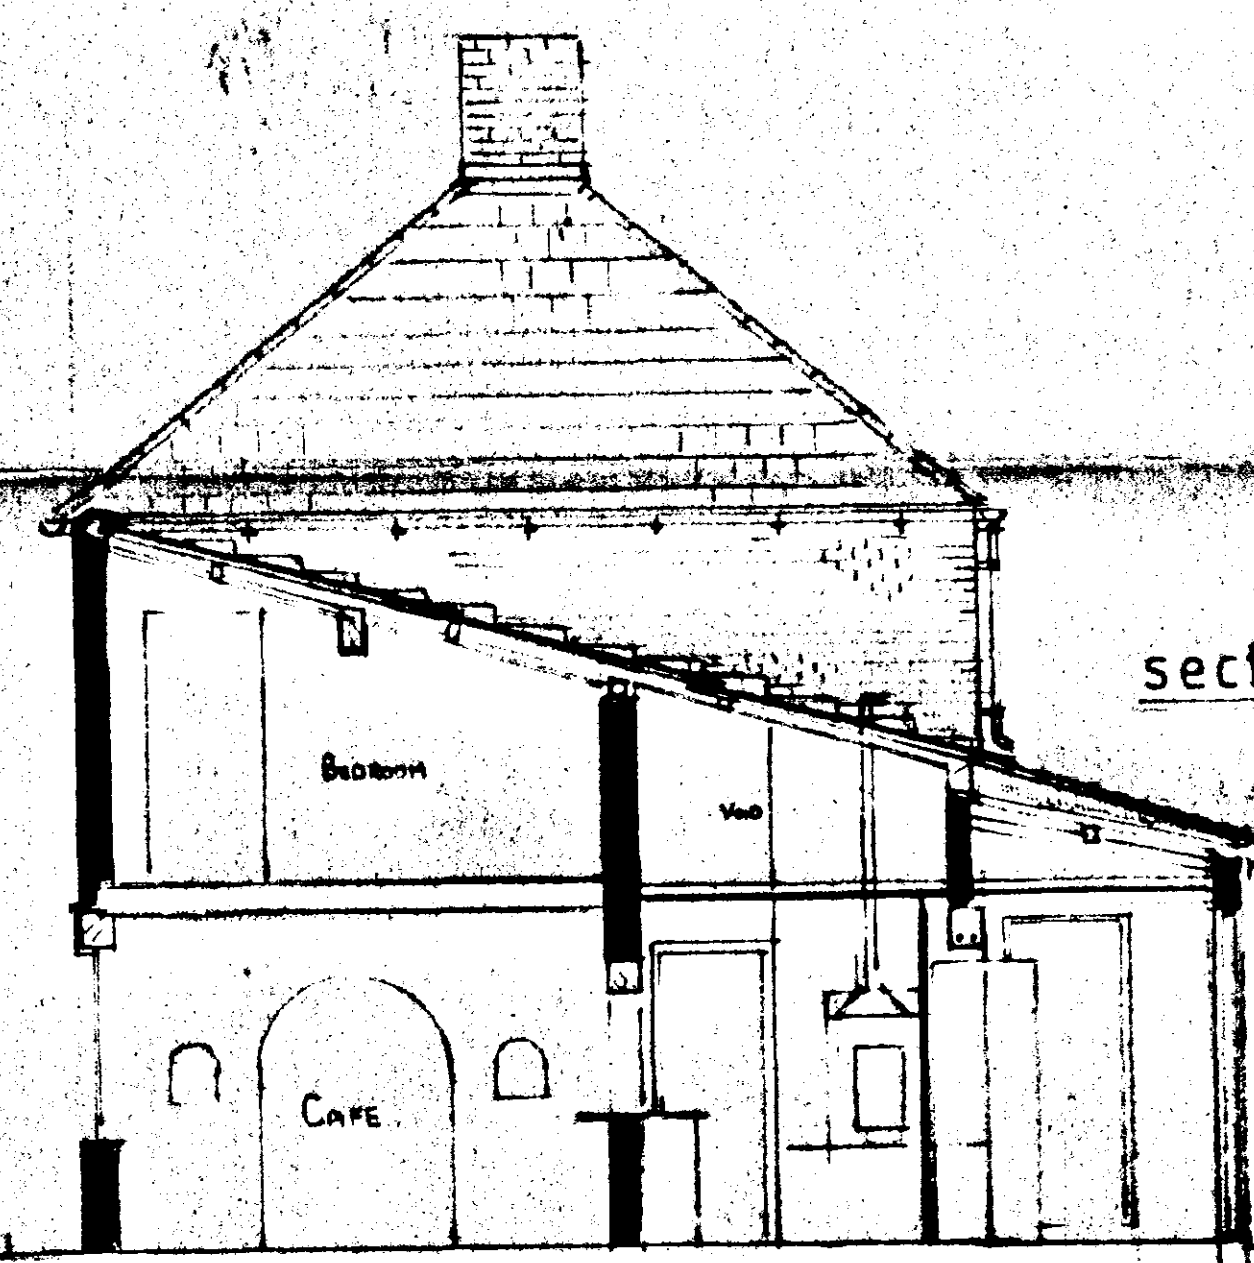

section A-A (EXISTING)

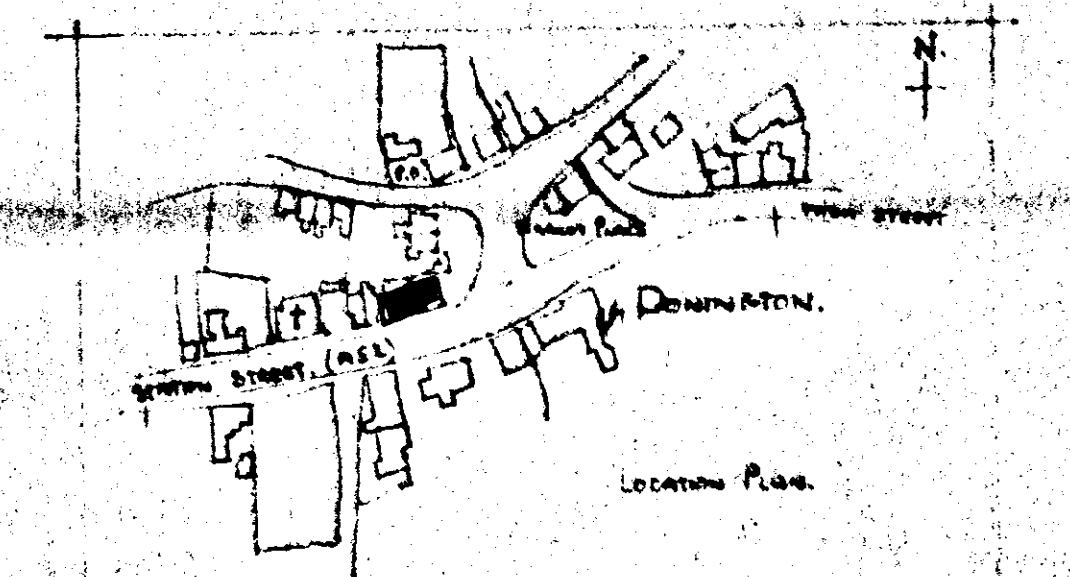

LOCATION PLAN 1:2500

Reason A: Existing Building is in poor condition.
Reason B: New Building is required to meet the needs of the community.





FOR ELEVATIONS & DETAILS OF PROPOSED NEW WORKS
SEE DRG. N° 2.

DETERMINED PLAN

SOUTH HOLLAND DC
HOUSING & PLANNING
- 6 SEP 1999
Ref: 0875/17

DRG. N° C.B. 1

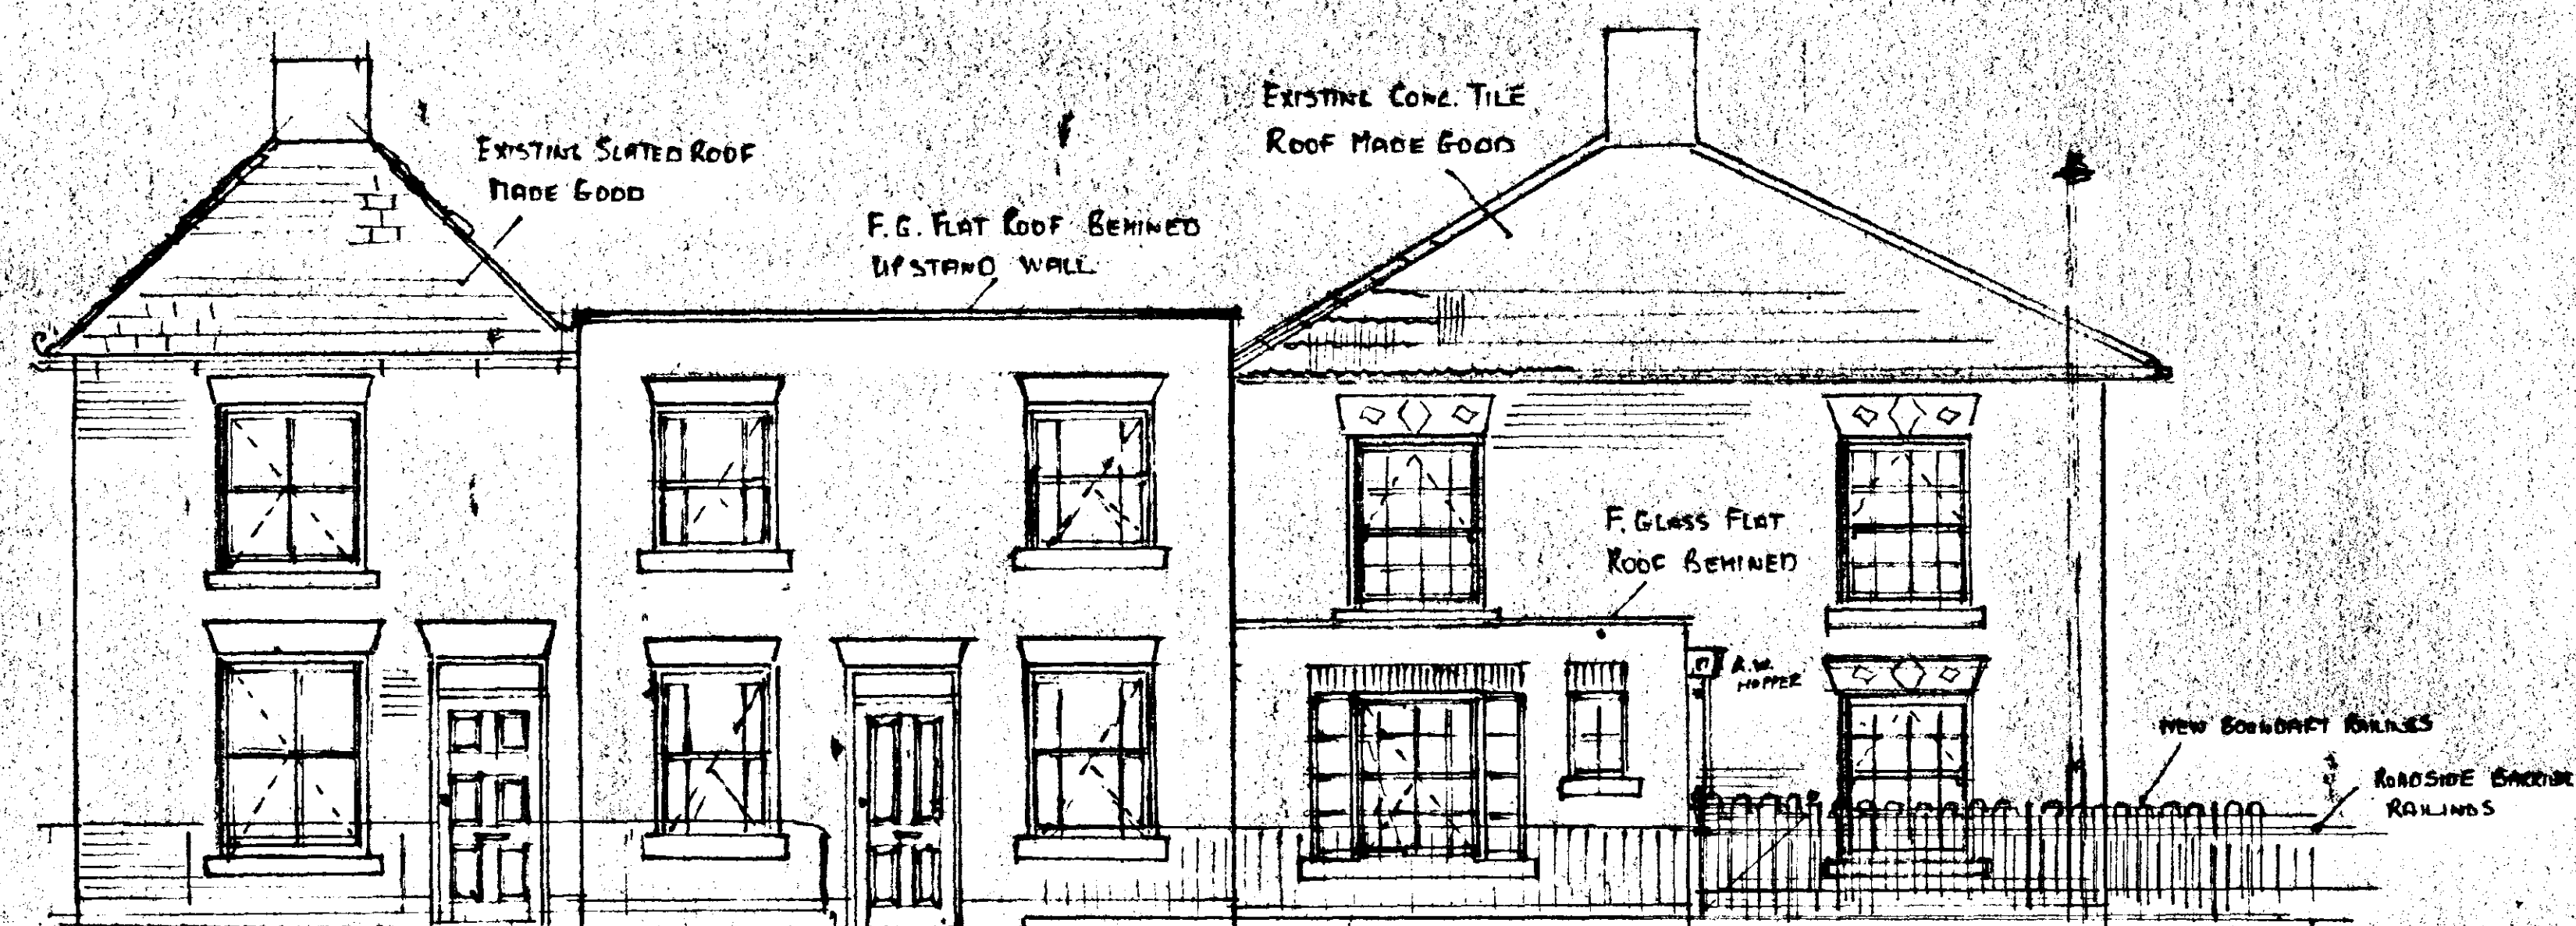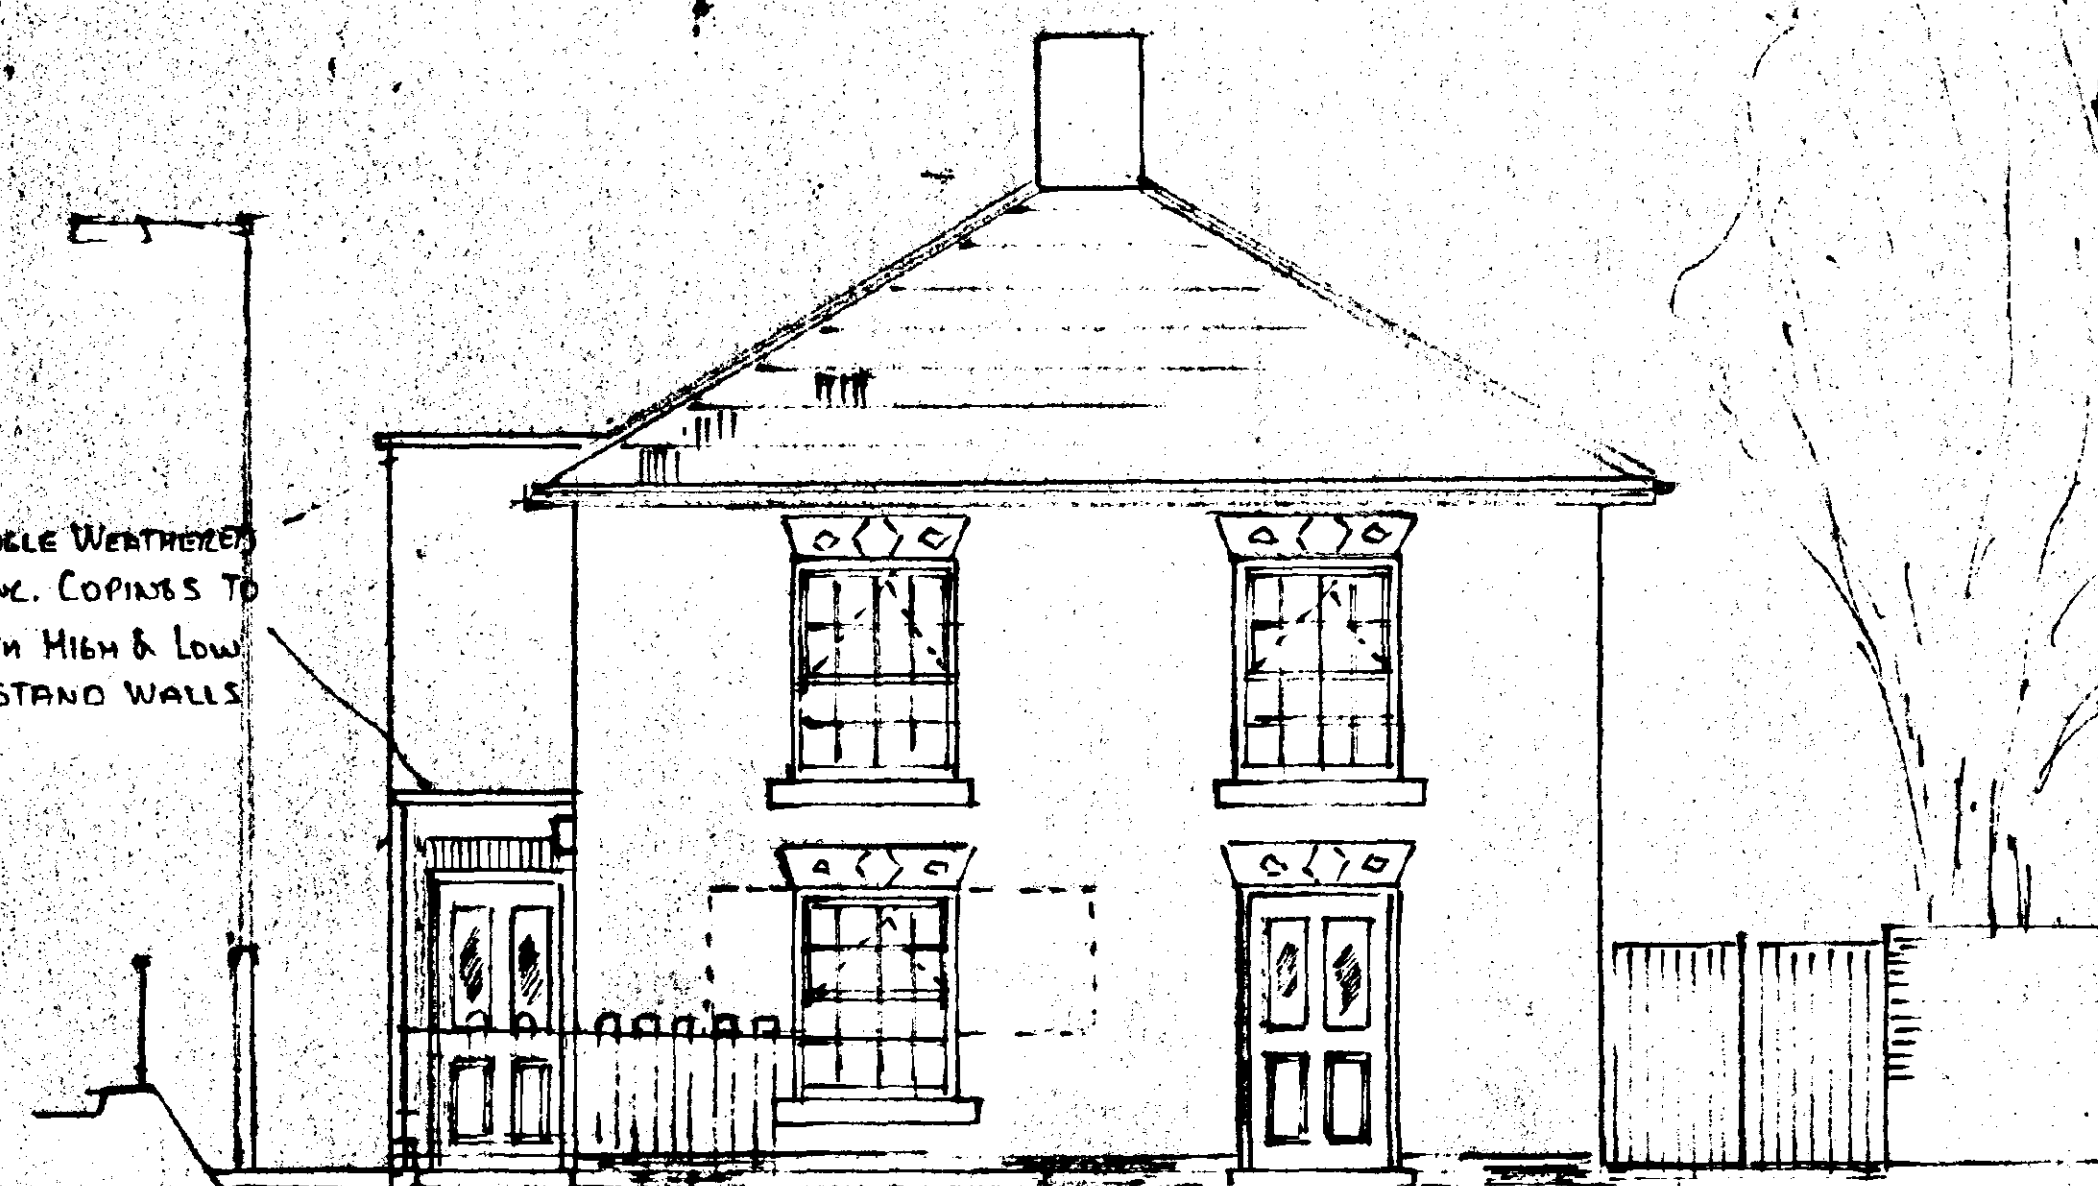

DWELLING N°1.
EXISTING DOOR OPENED UP
6 PANEL DOOR & FAN LIGHT.
WINDOWS WITH COTTAGE STYLE
GLAZING BARS. BRICKWORK
PAINTED. NEW CAST CONC. CILLS.
WINDOWS W/VE. TILT & TURN.

DWELLING N°2.
SMALL HOUSE RENDERED & PAINTED
FORMAL 4 PANEL TYPE FRONT DOOR
WINDOWS WITH SIDE HALL LIGHTS.
CONCRETE COPINGS.
CAST CONCRETE CILLS.
WINDOWS W/VE. TILT & TURN.

DWELLING N°3
VILLA STYLE HOUSE WITH FLAT ROOF PORCH / GRY DOOR ON END.
ADDITIONAL IRON MOOF RAILING WALL TO FRONT & SIDE.
WINDOWS SMALL PANE GEORGIAN STYLE
BRICKWORK PAINTED. EXISTING BLIND WINDOW
OPENED UP @ 1ST FLOOR & NEW WINDOW @ GROUND
FLOOR UNDER EXISTING HEAD STONE.
WINDOWS W/VE. TILT & TURN & 1/2 OUTWARD TOP HUNG.

EXISTING INFILL & SHOP FRONT TAKEN DOWN
& RE-BUILT ON SAME LINE.



THIS SECTION TO BE RE-BUILT USING
PROJECTION OF EXISTING FRONT AS GUIDE
LINE. THIS WILL GIVE SLIGHT PROJECTION
APPROX. 75mm. FROM COTTAGE N°1.
AND FROM GRY TO HOUSE N°3.

SIDE ELEVATION.

PORCH TO N°3
PART GLAZED 4
PANEL DOOR.

EXISTING ALUMINUM WINDOWS REPLACED.
LOWER WINDOW REMOVED & WALL RESTRUCTURED
TO FORM MATCHING WINDOW OPENING
DOOR TO BE PART GLAZED 4 PANELED TO
MATCH.
IRON RAILINGS PROVIDED TO FORM BOUNDARY
OF PRIVATE AREA.

REAR ENTRANCE TO ALL
UNITS.

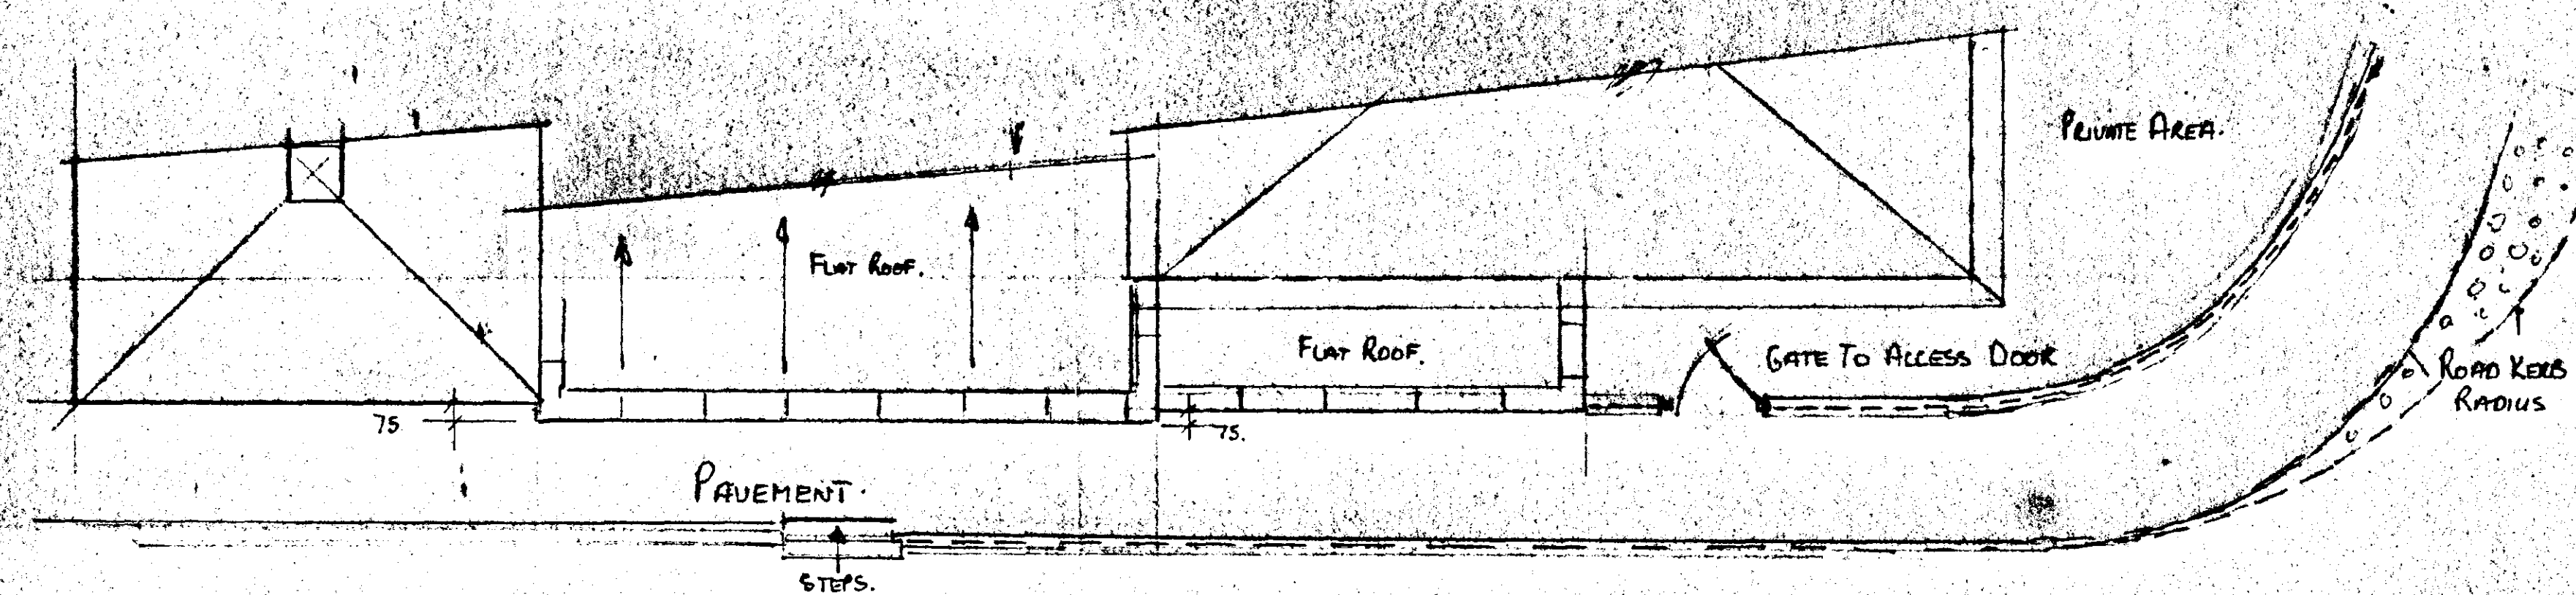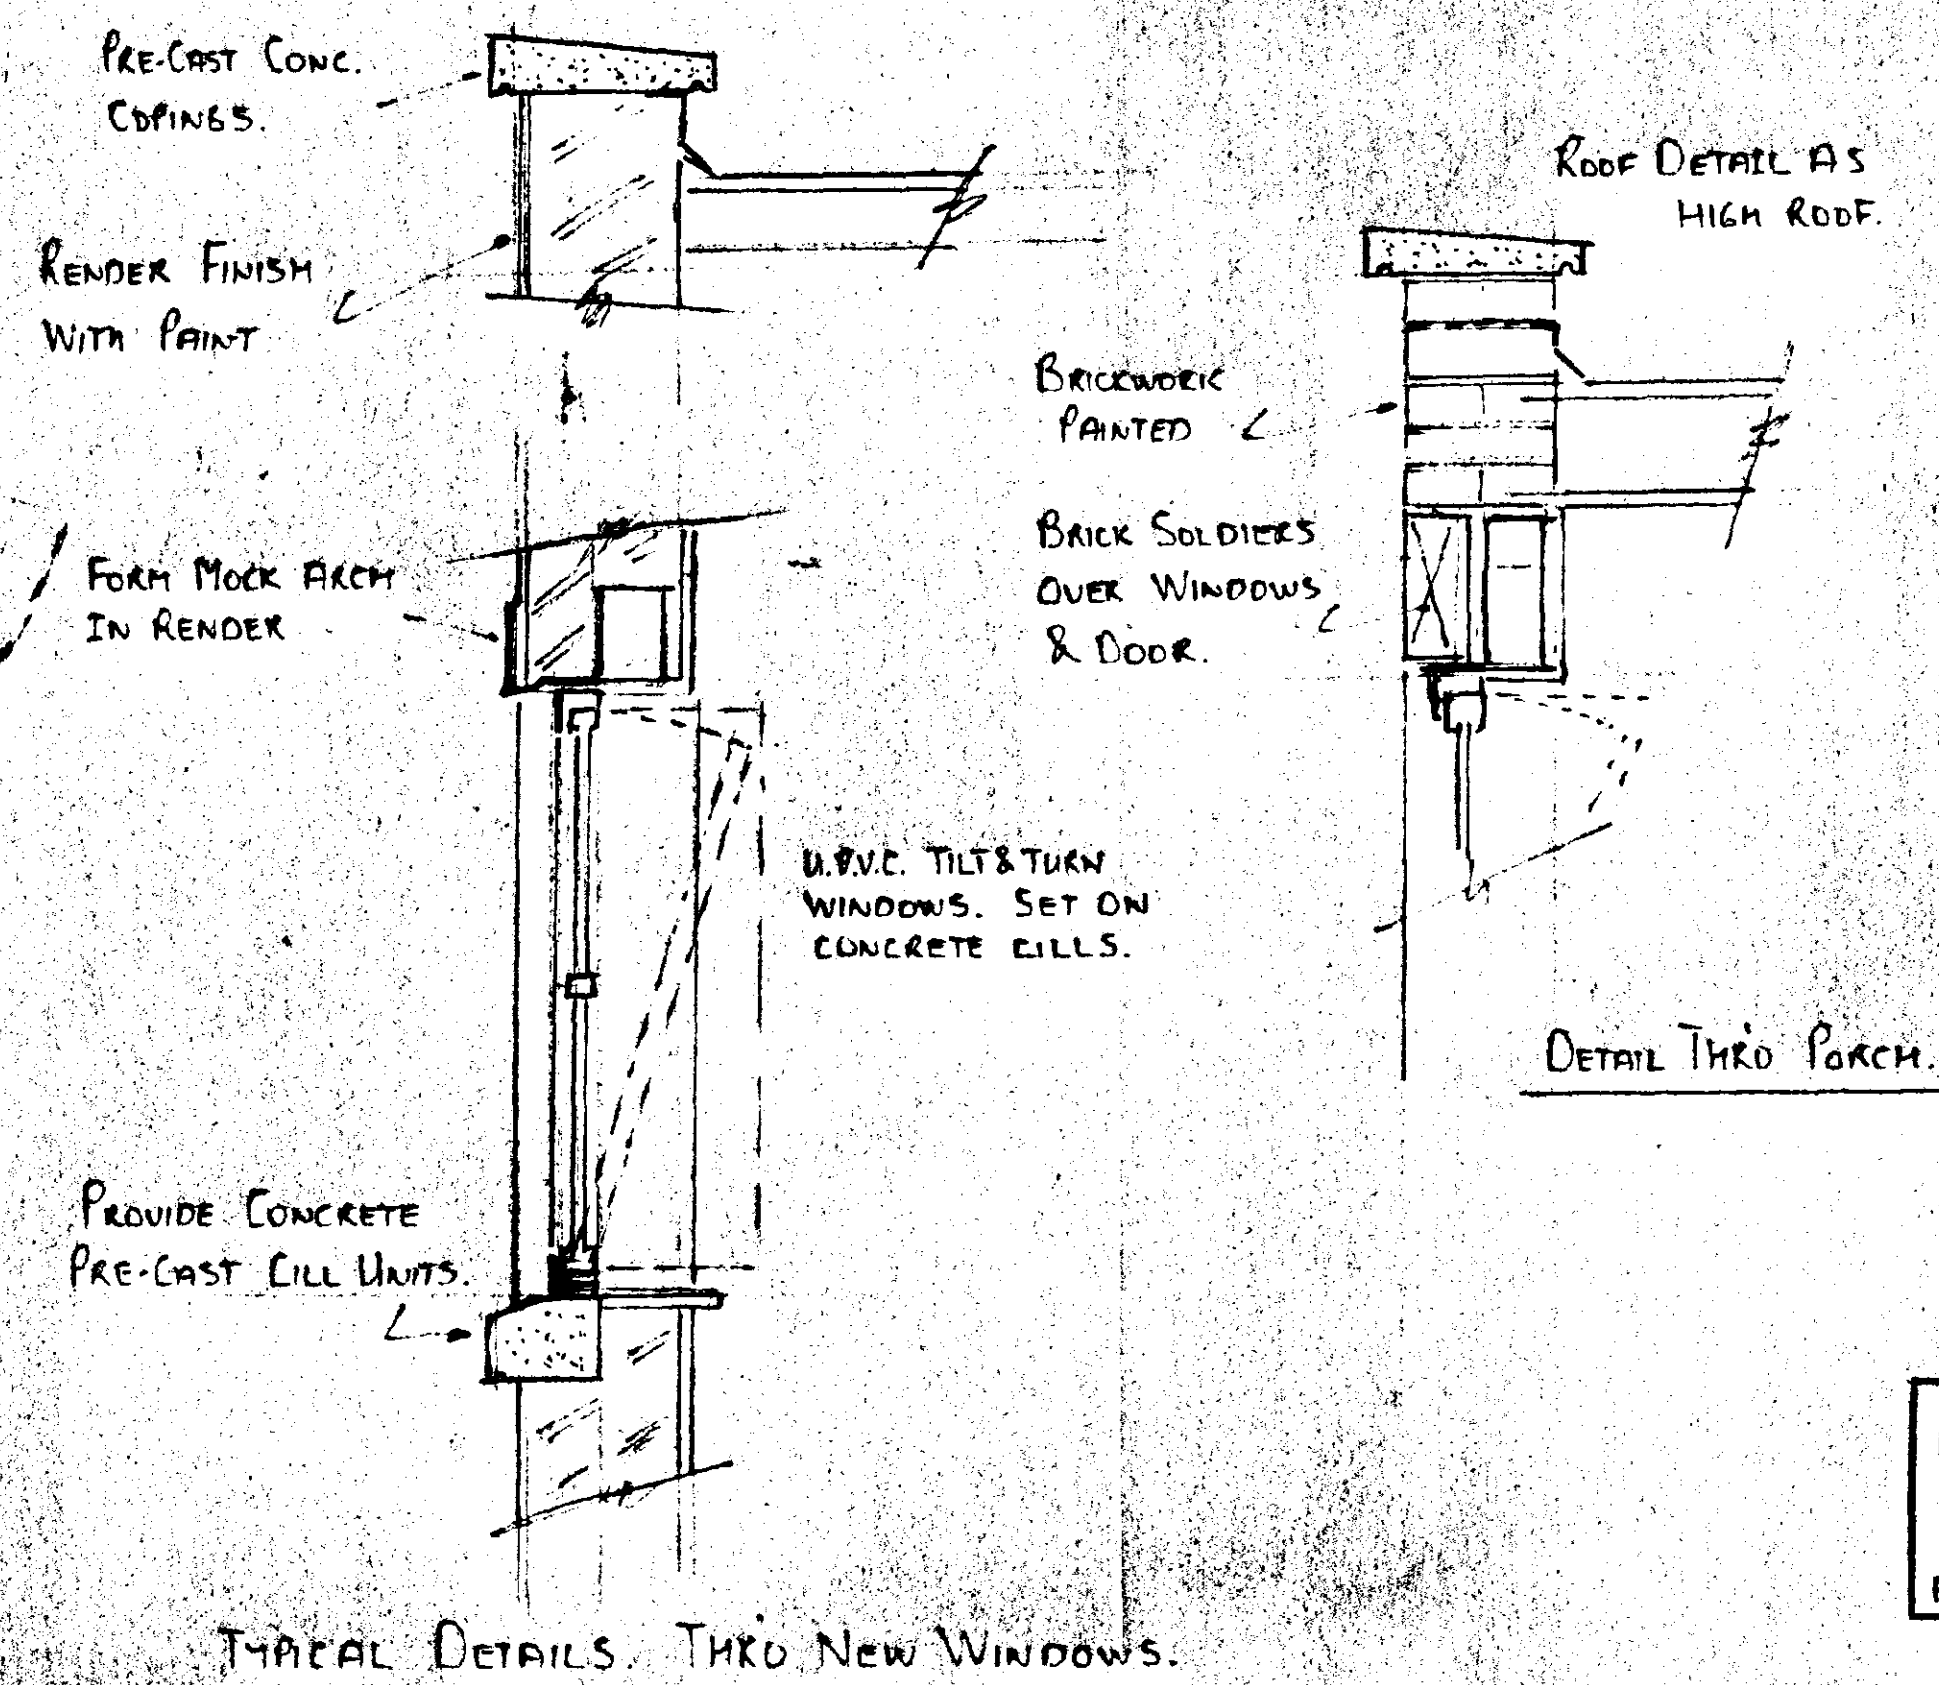

**DETERMINED
PLAN**

SOUTH HOLLAND DC
HOUSING & PLANNING
- 6 SEP 1999
Ref: 0875/99

DWG N° CB 2