


Do not scale off this drawing – All dimensions and setting out to be verified on site. If in doubt contact the originator for clarification.

This drawing is the property of FRAMEWORK. Copyright is reserved by them and the drawing is issued on the condition that it is not copied, reproduced, retained or disclosed to any unauthorised person, either wholly or in part without the consent in writing of FRAMEWORK

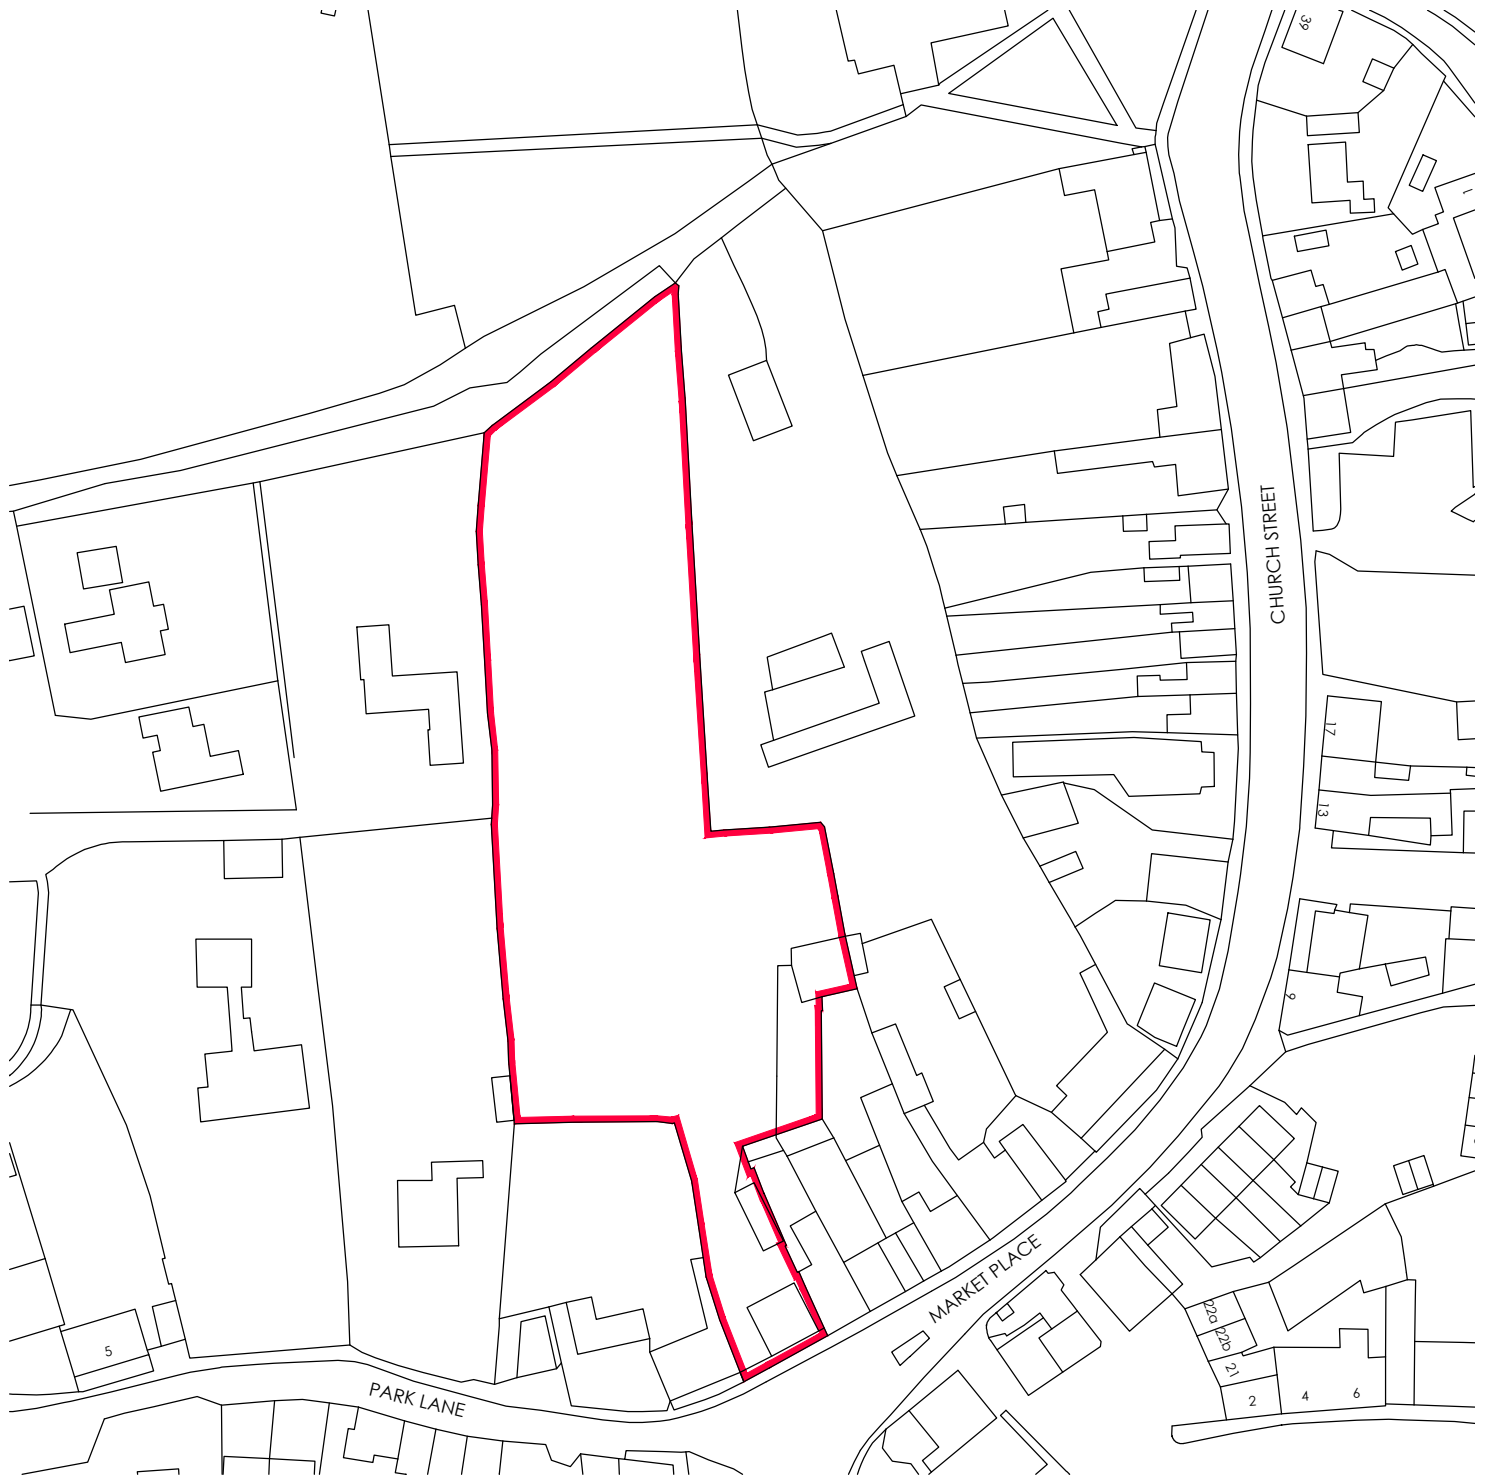


SITE LOCATION PLAN

0 10 20 30 40 50 60 70 80 90 100m



Scale bar 1:1250.

N

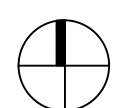

PLANNING ISSUE

Rev	Revision note	Date	Drawn by
	PROPOSED RESIDENTIAL DEVELOPMENT LAND BEHIND 12 MARKET PLACE DONINGTON		
	Drawn by jg	Checked	Date Sept 2020
	SITE LOCATION PLAN	Dwg No J1930 00150	Scale 1:1250 at A4
			Rev