






proposed site section A - A

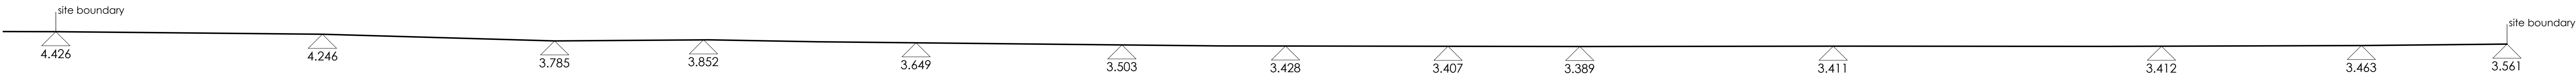

existing site section A - A

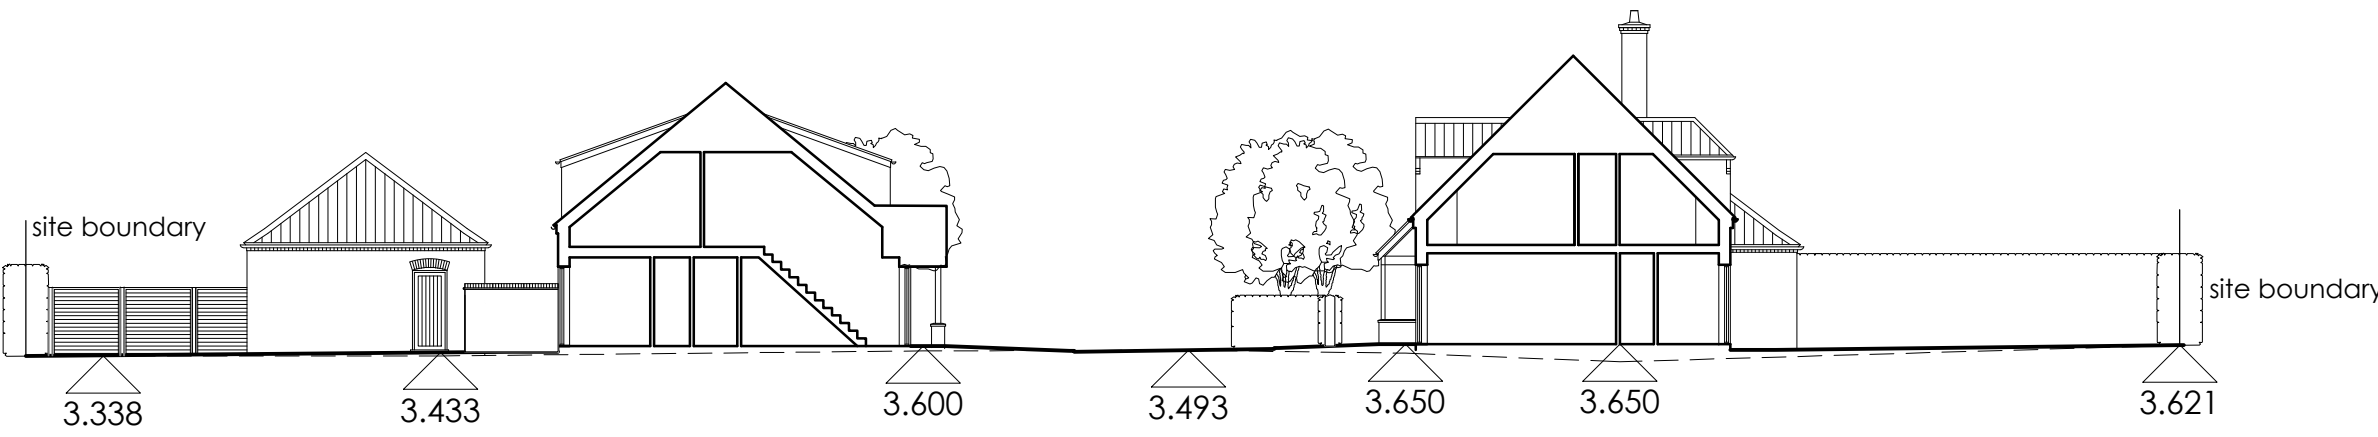


proposed site section B - B

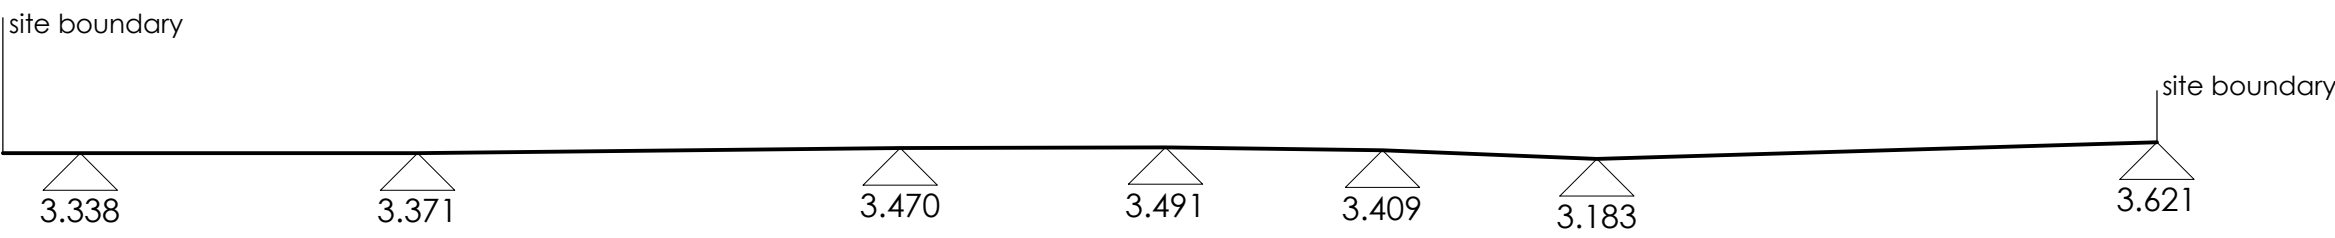

existing site section B - B

Site Sections A-A

Scale: 1:200

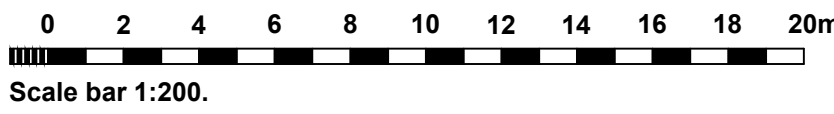

Scale bar 1:200.

IMPORTANT NOTE:
PAPER SIZE IS NON-STANDARD
594MM X 950MM PRINT PARAMETERS
ARE REQUIRED WHEN PRINTING
AT SCALE

PLANNING ISSUE

Rev	Revision note	Date	Drawn by
	PROPOSED RESIDENTIAL DEVELOPMENT LAND BEHIND 12 MARKET PLACE DONNINGTON		
	Drawn by sbc	Checked	Scale 1:200@CUSTOM SIZE
	PROPOSED SITE SECTIONS	Date SEPT 20	Rev
		Dwg No J1930 00153	