


SOUTH HOLLAND DC
HOUSING & PLANNING
17 JUL 2001
Ref: 0884/01

PLAN & SECTION OF WINDOW & DOOR TO COVERED LINKWAY


DETERMINED
PLANS

left hand illustrated as viewed from outside.
right hand to be mirror image

1:10

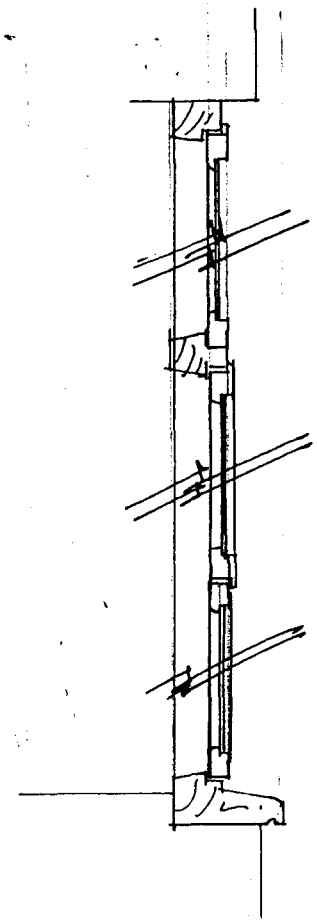


SOUTH HOLLAND DC
HOUSING & PLANNING
17 JUL 2001
Ref. 0884101

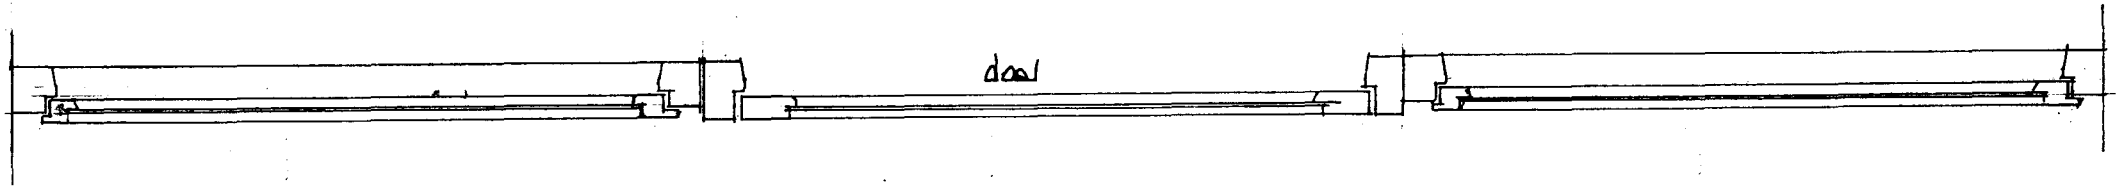


Plan & Section of window/door to North Elevation.

DETERMINED
PLAN

1:10

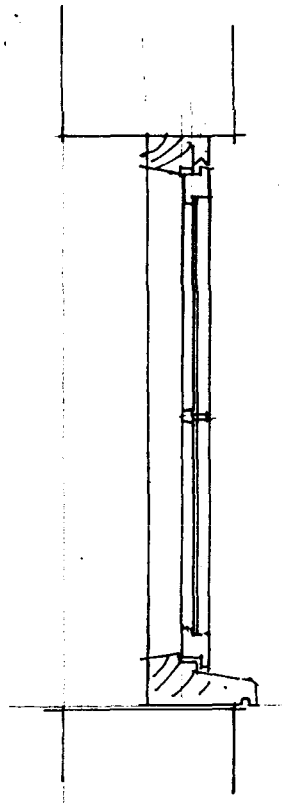

SECTION.

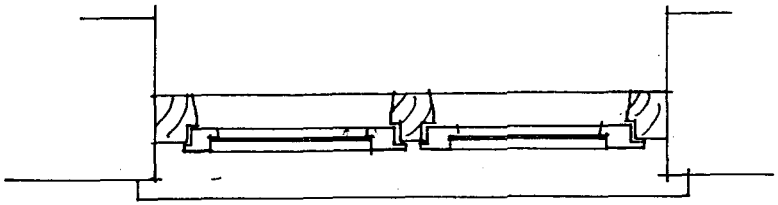

SOUTH HOLLAND DC
HOUSING & PLANNING
17 JUL 2001
Ref: 0884/01

PLAN & SECTION OF REPLACEMENT WINDOWS to EAST ELEVATION OF COACH HOUSE

DETERMINED
PLAN