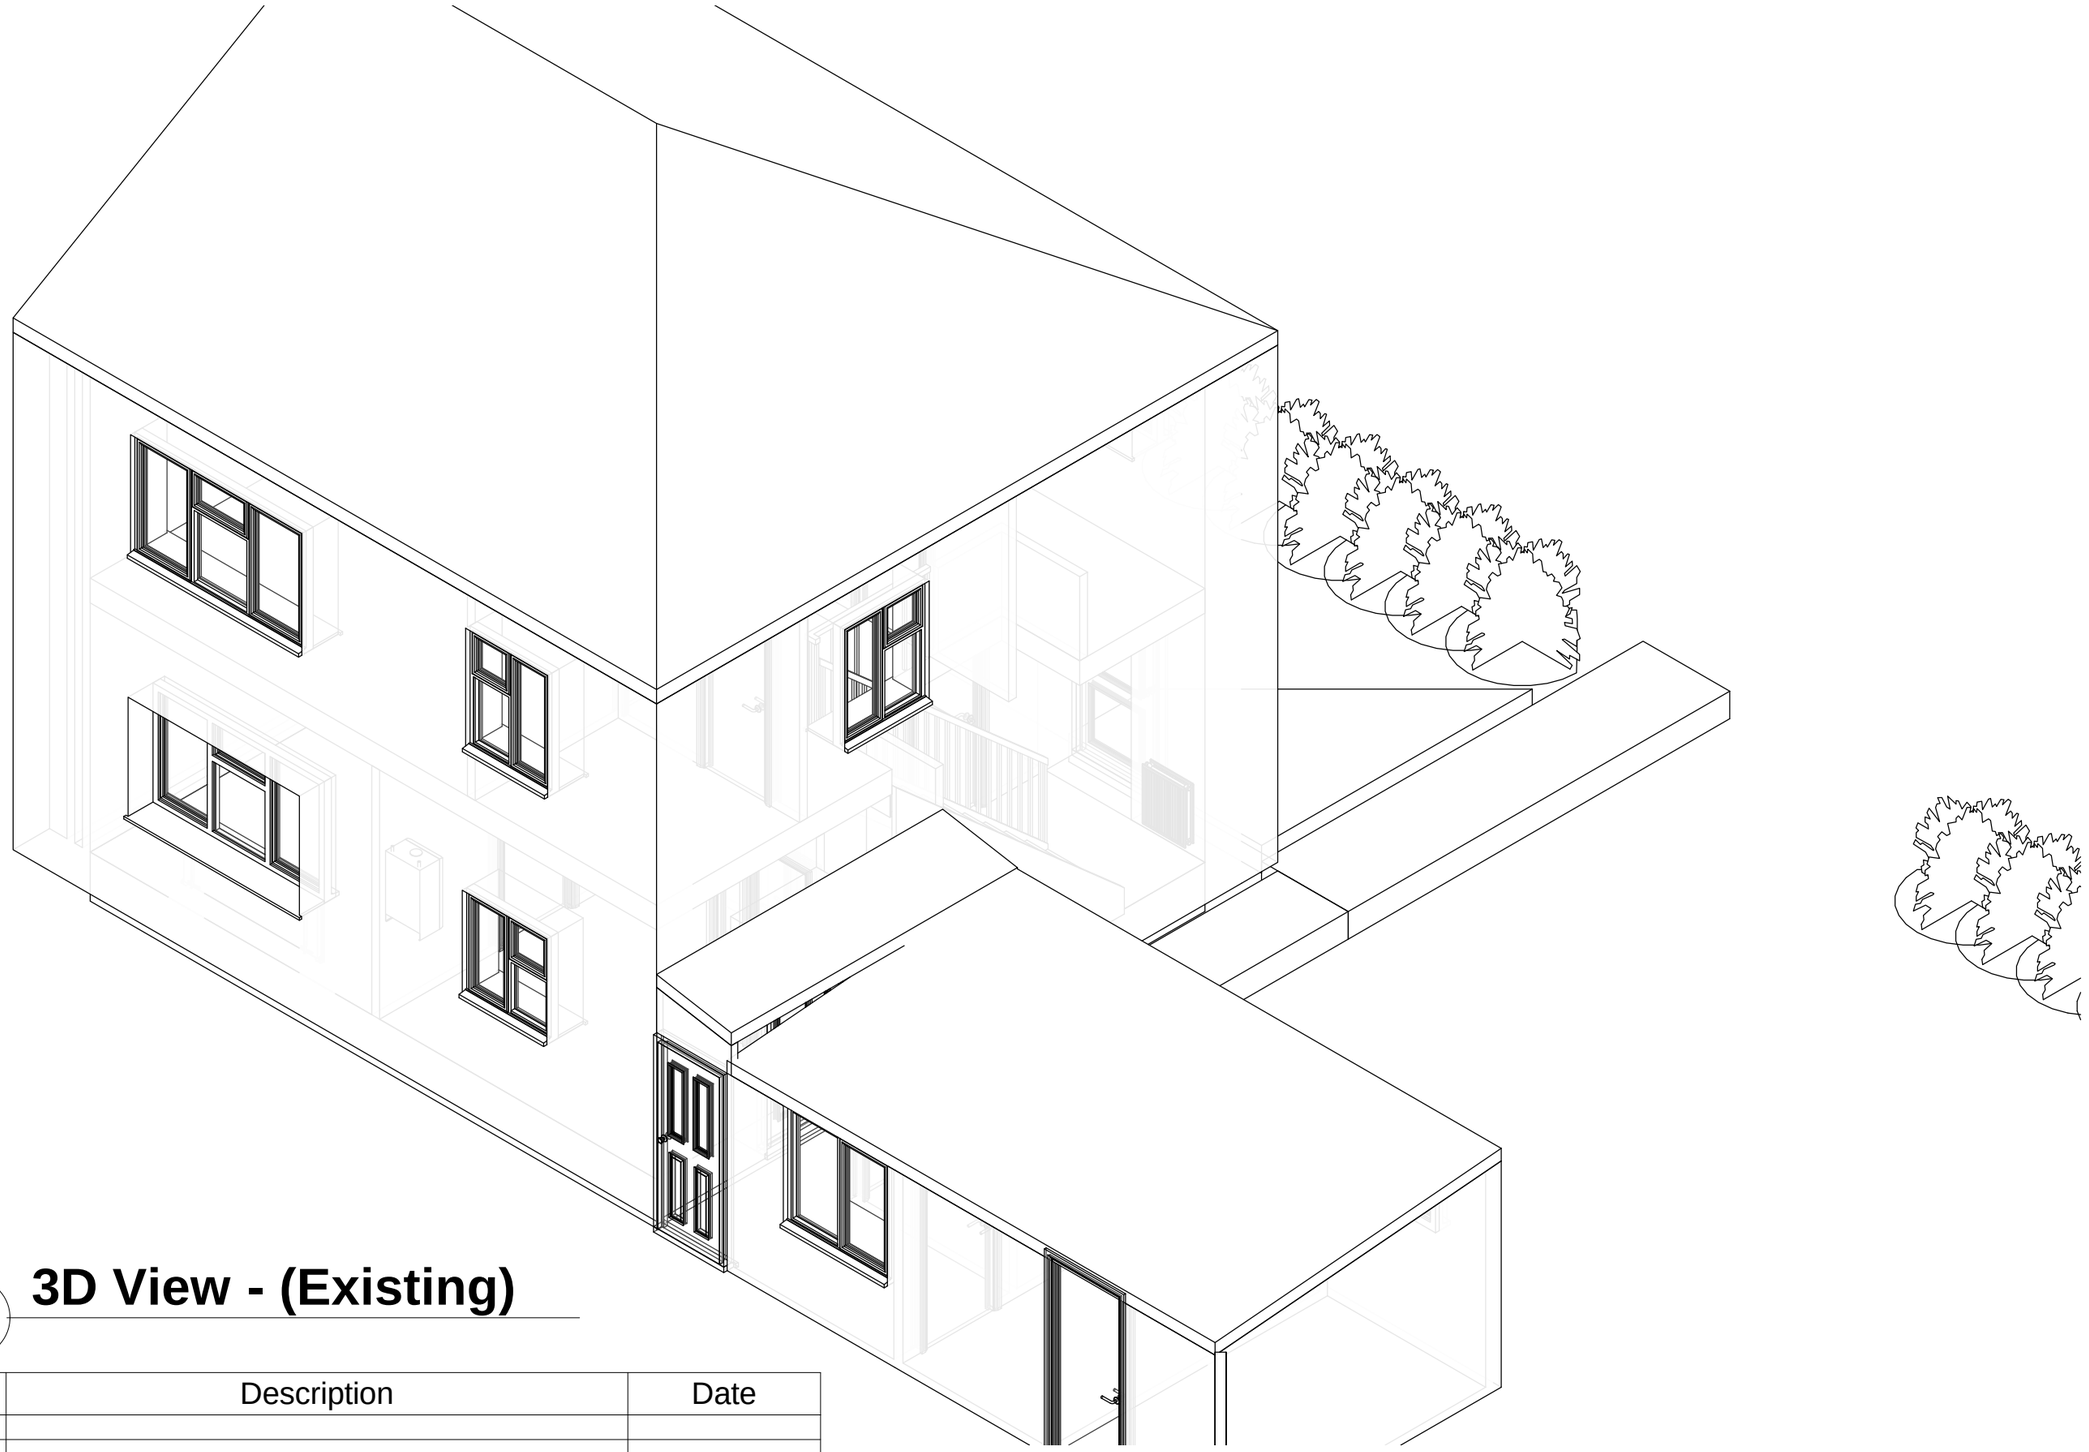


1 3D View - (Existing)

Rev.	Description	Date

SOUTH HOLLAND DISTRICT COUNCIL
Building Consultancy South Holland

CLIENT Miss J Ward ADDRESS 37 Gleed Avenue Donington PE11 4UG	PROJECT Accessibility Adaptations	Date 12/08/2020	Project number DFG/20/1181	Scale (@ A3)
	SHEET Existing 3D View	Drawn by SG	DRAWING NUMBER 02	REV