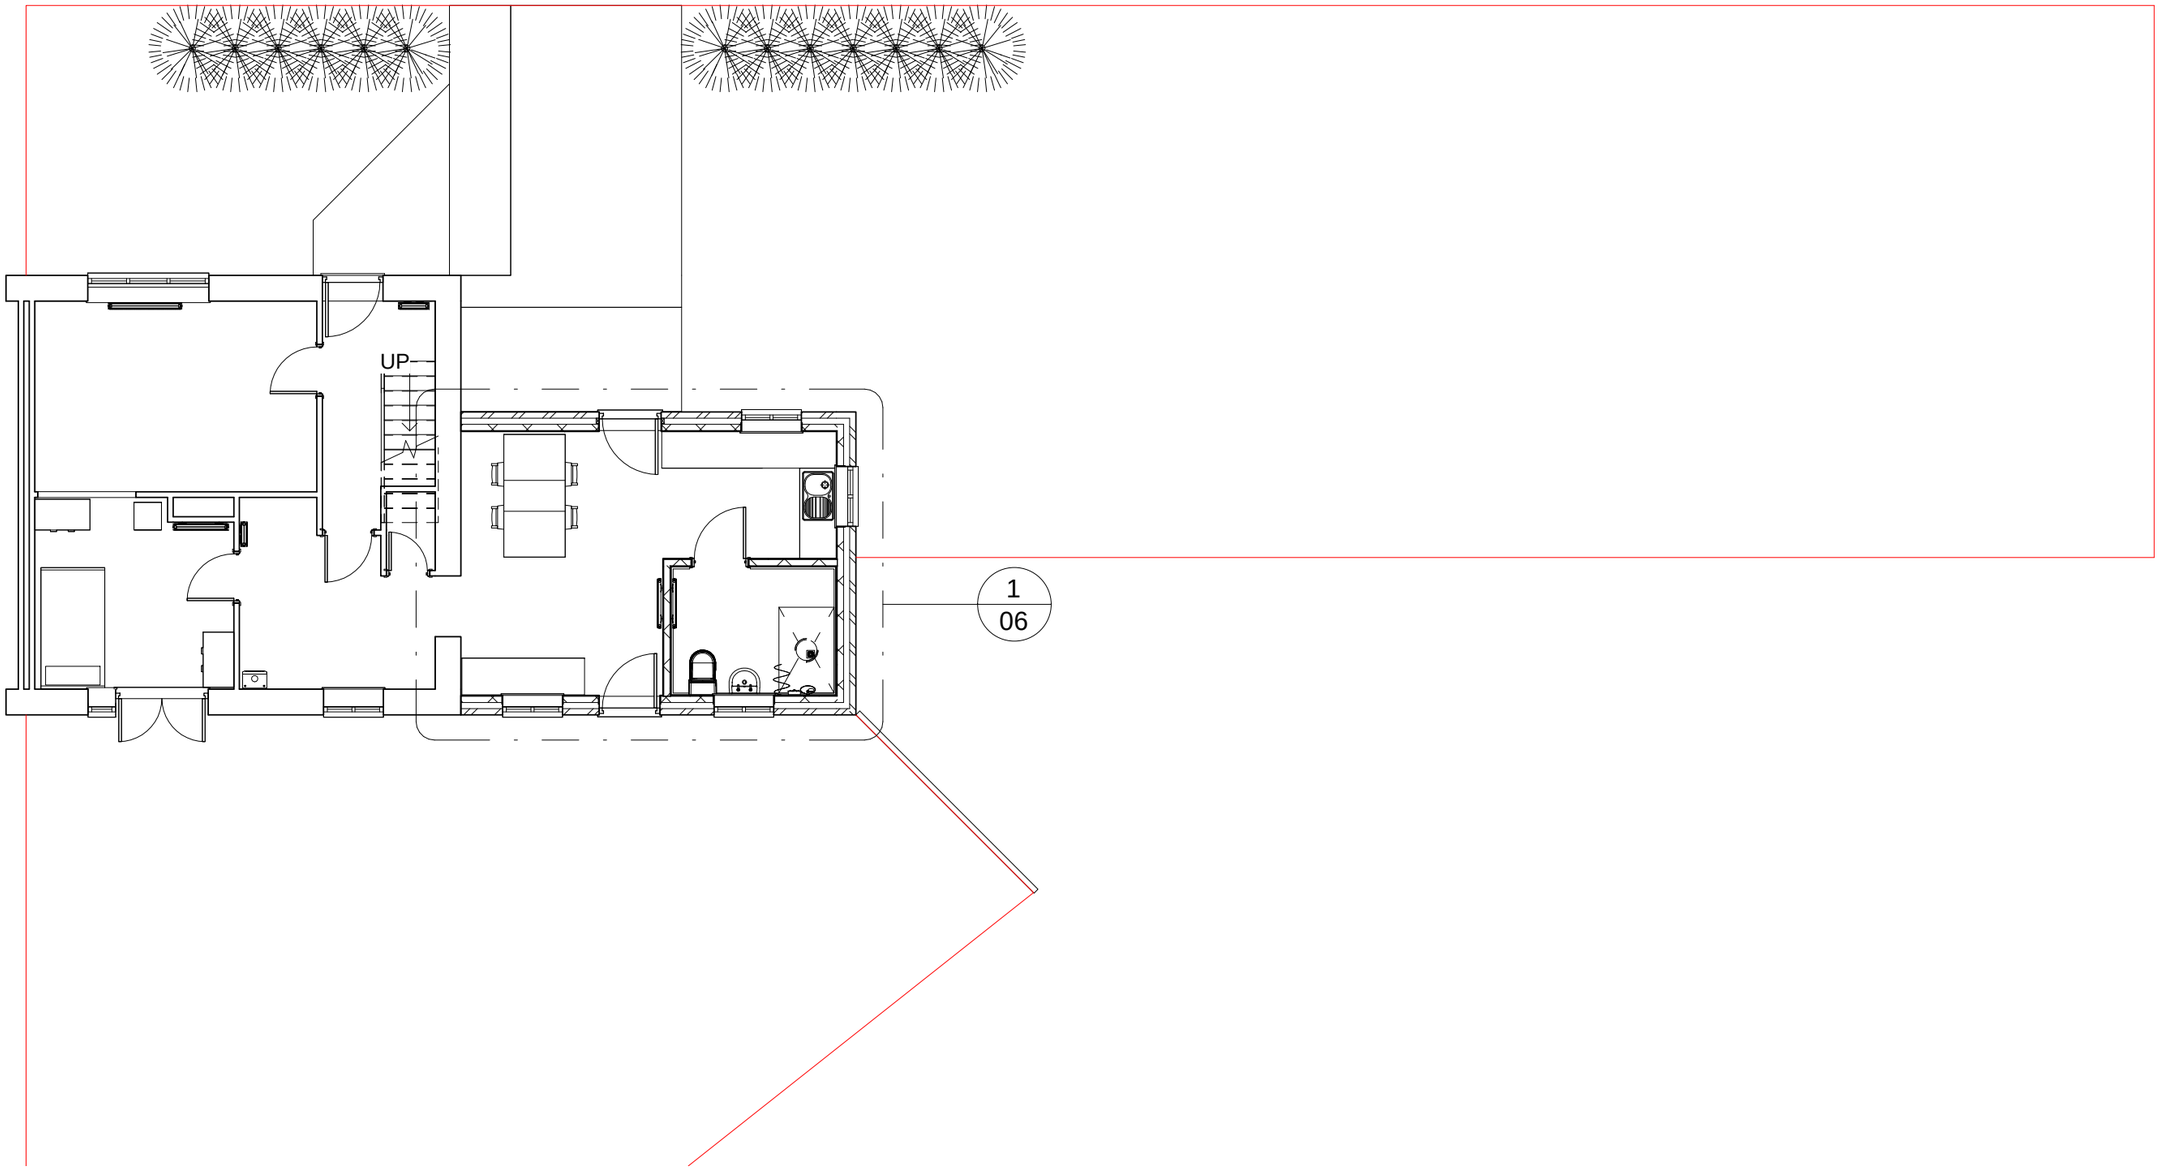


1 Ground Floor - (Proposed)

1 : 100

Rev.	Description	Date
A	Details Added	28/08/2020
B	Dining Room change to Single Bedroom	09/09/2020
C	Boundary line amended	13/10/2020

SOUTH HOLLAND DISTRICT COUNCIL
Building Consultancy South Holland

CLIENT Miss J Ward ADDRESS 37 Gleed Avenue Donington PE11 4UG	PROJECT Accessibility Adaptations	Date 12/08/2020	Project number DFG/20/1181	Scale (@ A3) 1 : 100
	SHEET Proposed Ground	Drawn by SG	DRAWING NUMBER 05	REV C