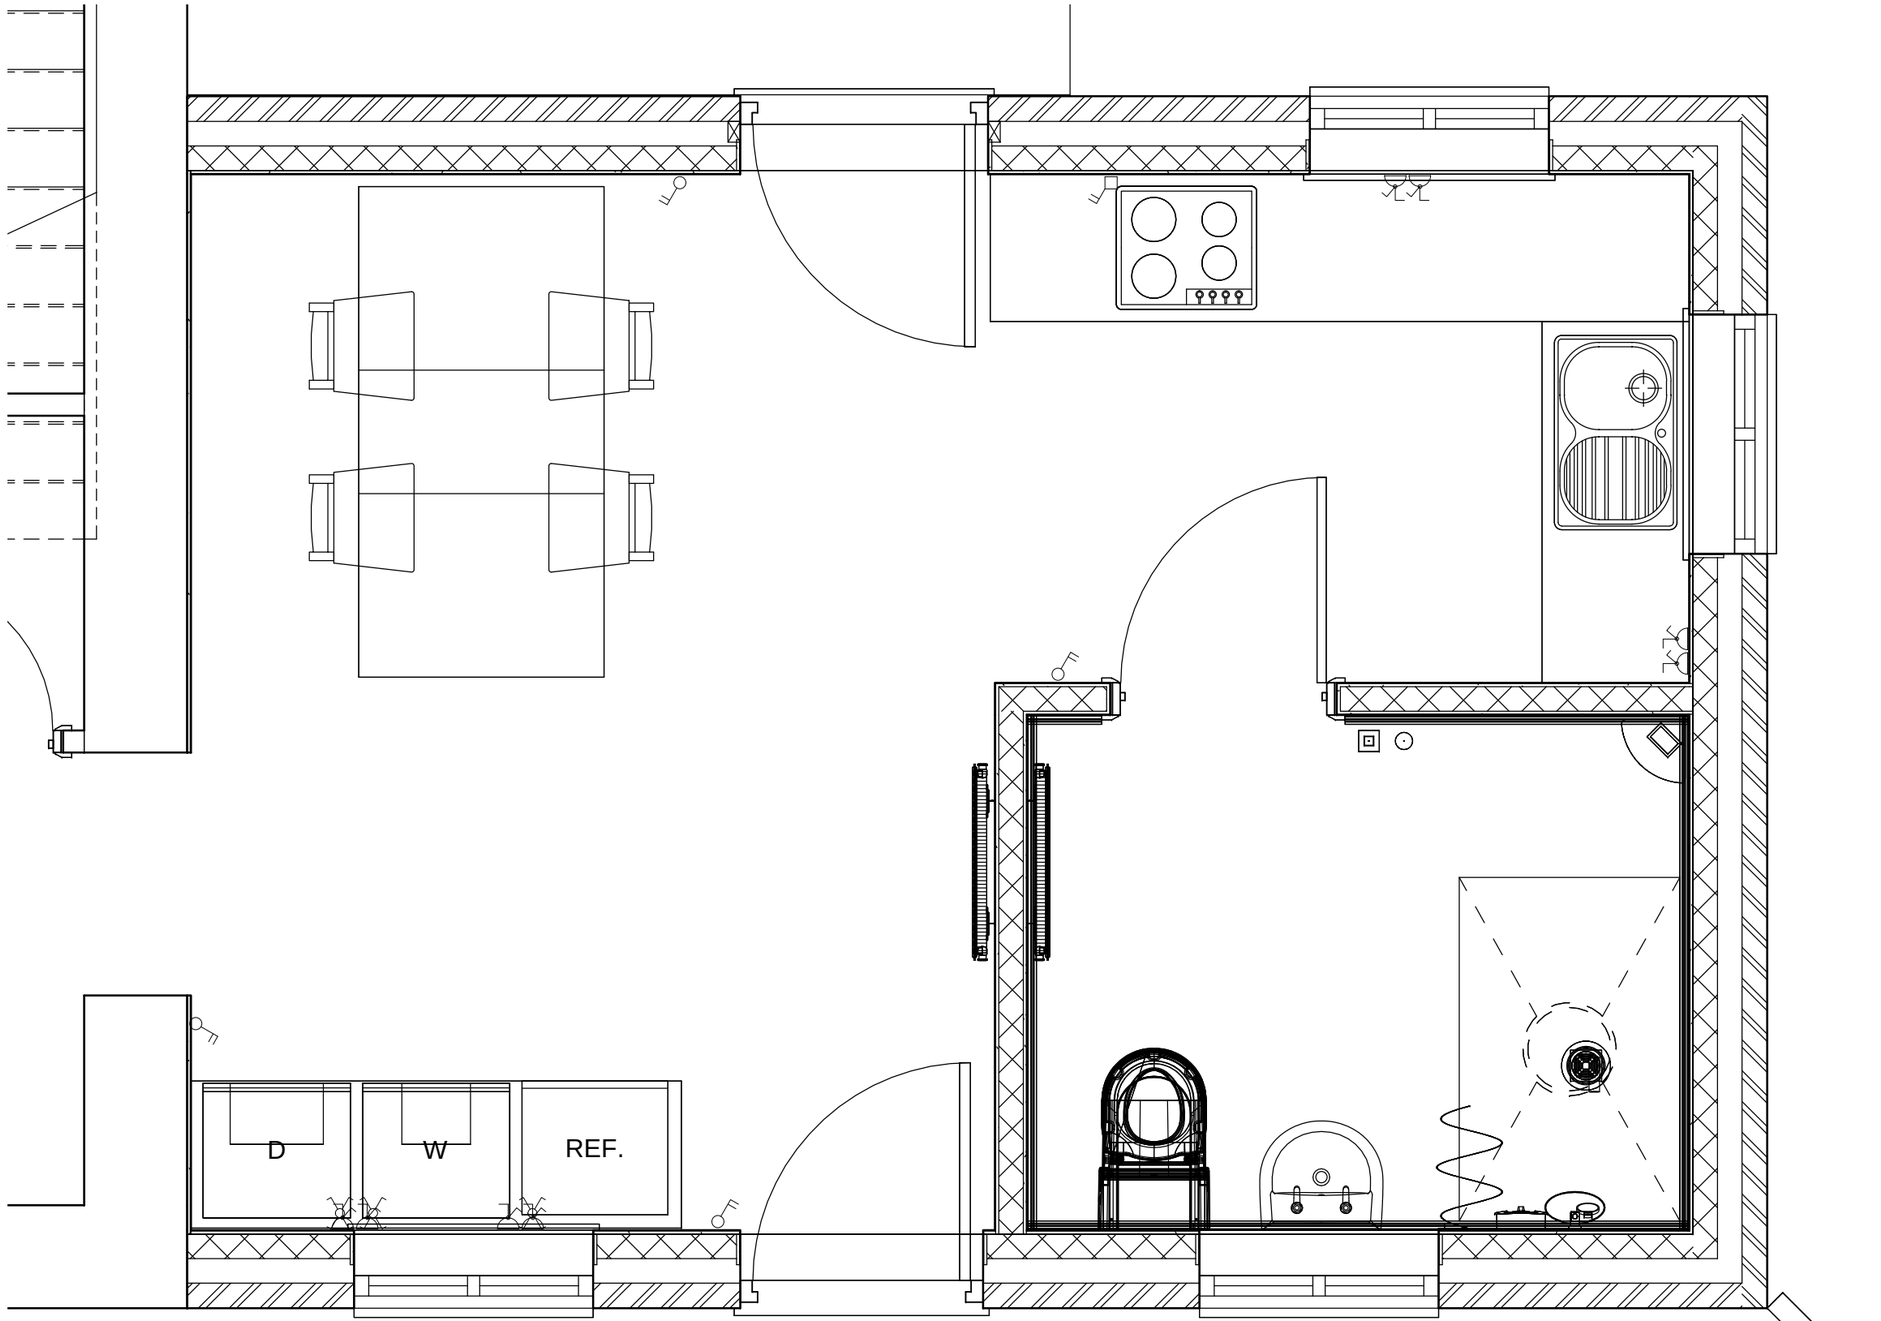


Rev.	Description	Date

1 Ground Floor - (Proposed) - Callout 1

1 : 25

SOUTH HOLLAND DISTRICT COUNCIL

Building Consultancy
South Holland

CLIENT / ADDRESS	Miss J Ward 37 Gleed Avenue Donington PE11 4UG	PROJECT Accessibility Adaptations	Date 12/08/2020	Project number DFG/20/1181
		SHEET Proposed Extension	Drawn by SG	DRAWING NUMBER 06

Scale (@ A3): 1 : 25

REV