

1181 Grant - Location Plan 2500

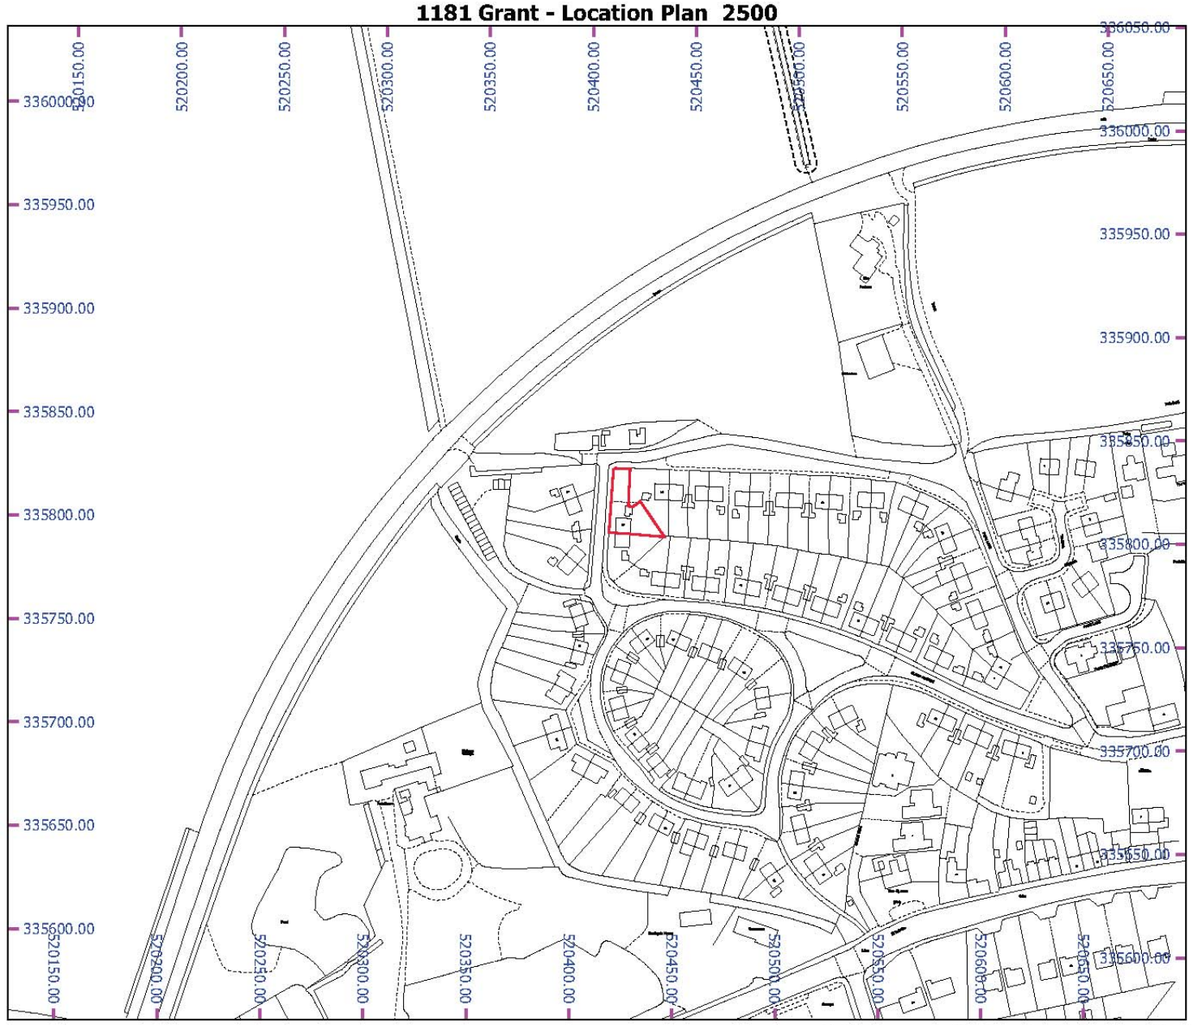

MAP SCALE 1: 2500
CREATED DATE: 11/08/2020
PHOTOGRAPHIC COPY LIABLE TO DISTORTION IN SCALE

© Crown copyright and database rights 2019 Ordnance Survey 100018351

1181 Grant - Block Plan 500

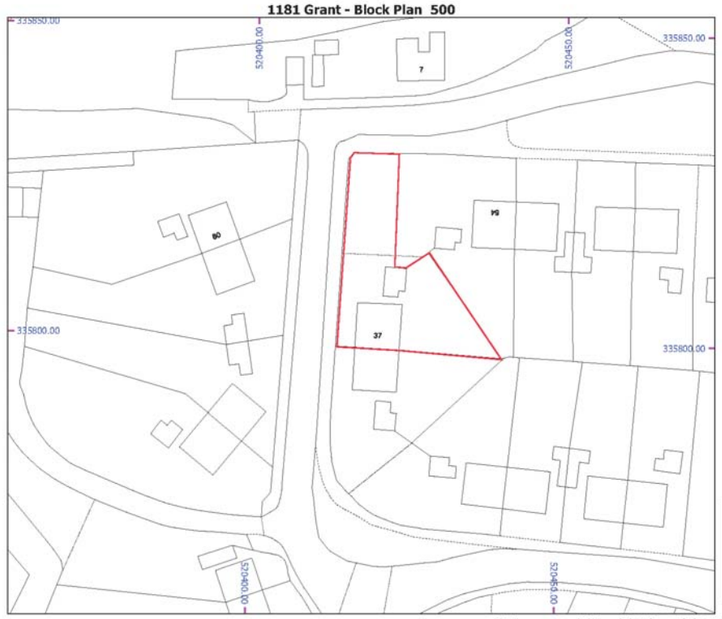

MAP SCALE 1: 500
CREATED DATE: 11/08/2020
PHOTOGRAPHIC COPY LIABLE TO DISTORTION IN SCALE

© Crown copyright and database rights 2019 Ordnance Survey 100018351

Rev.	Description	Date
A	Boundary line amended	13/10/2020

CLIENT / ADDRESS	Miss J Ward 37 Gleed Avenue Donington PE11 4UG	PROJECT Accessibility Adaptations	Date 12/08/2020	Project number DFG/20/1181	Scale (@ A3)
		SHEET Site Block Location	Drawn by SG	DRAWING NUMBER 09	REV A