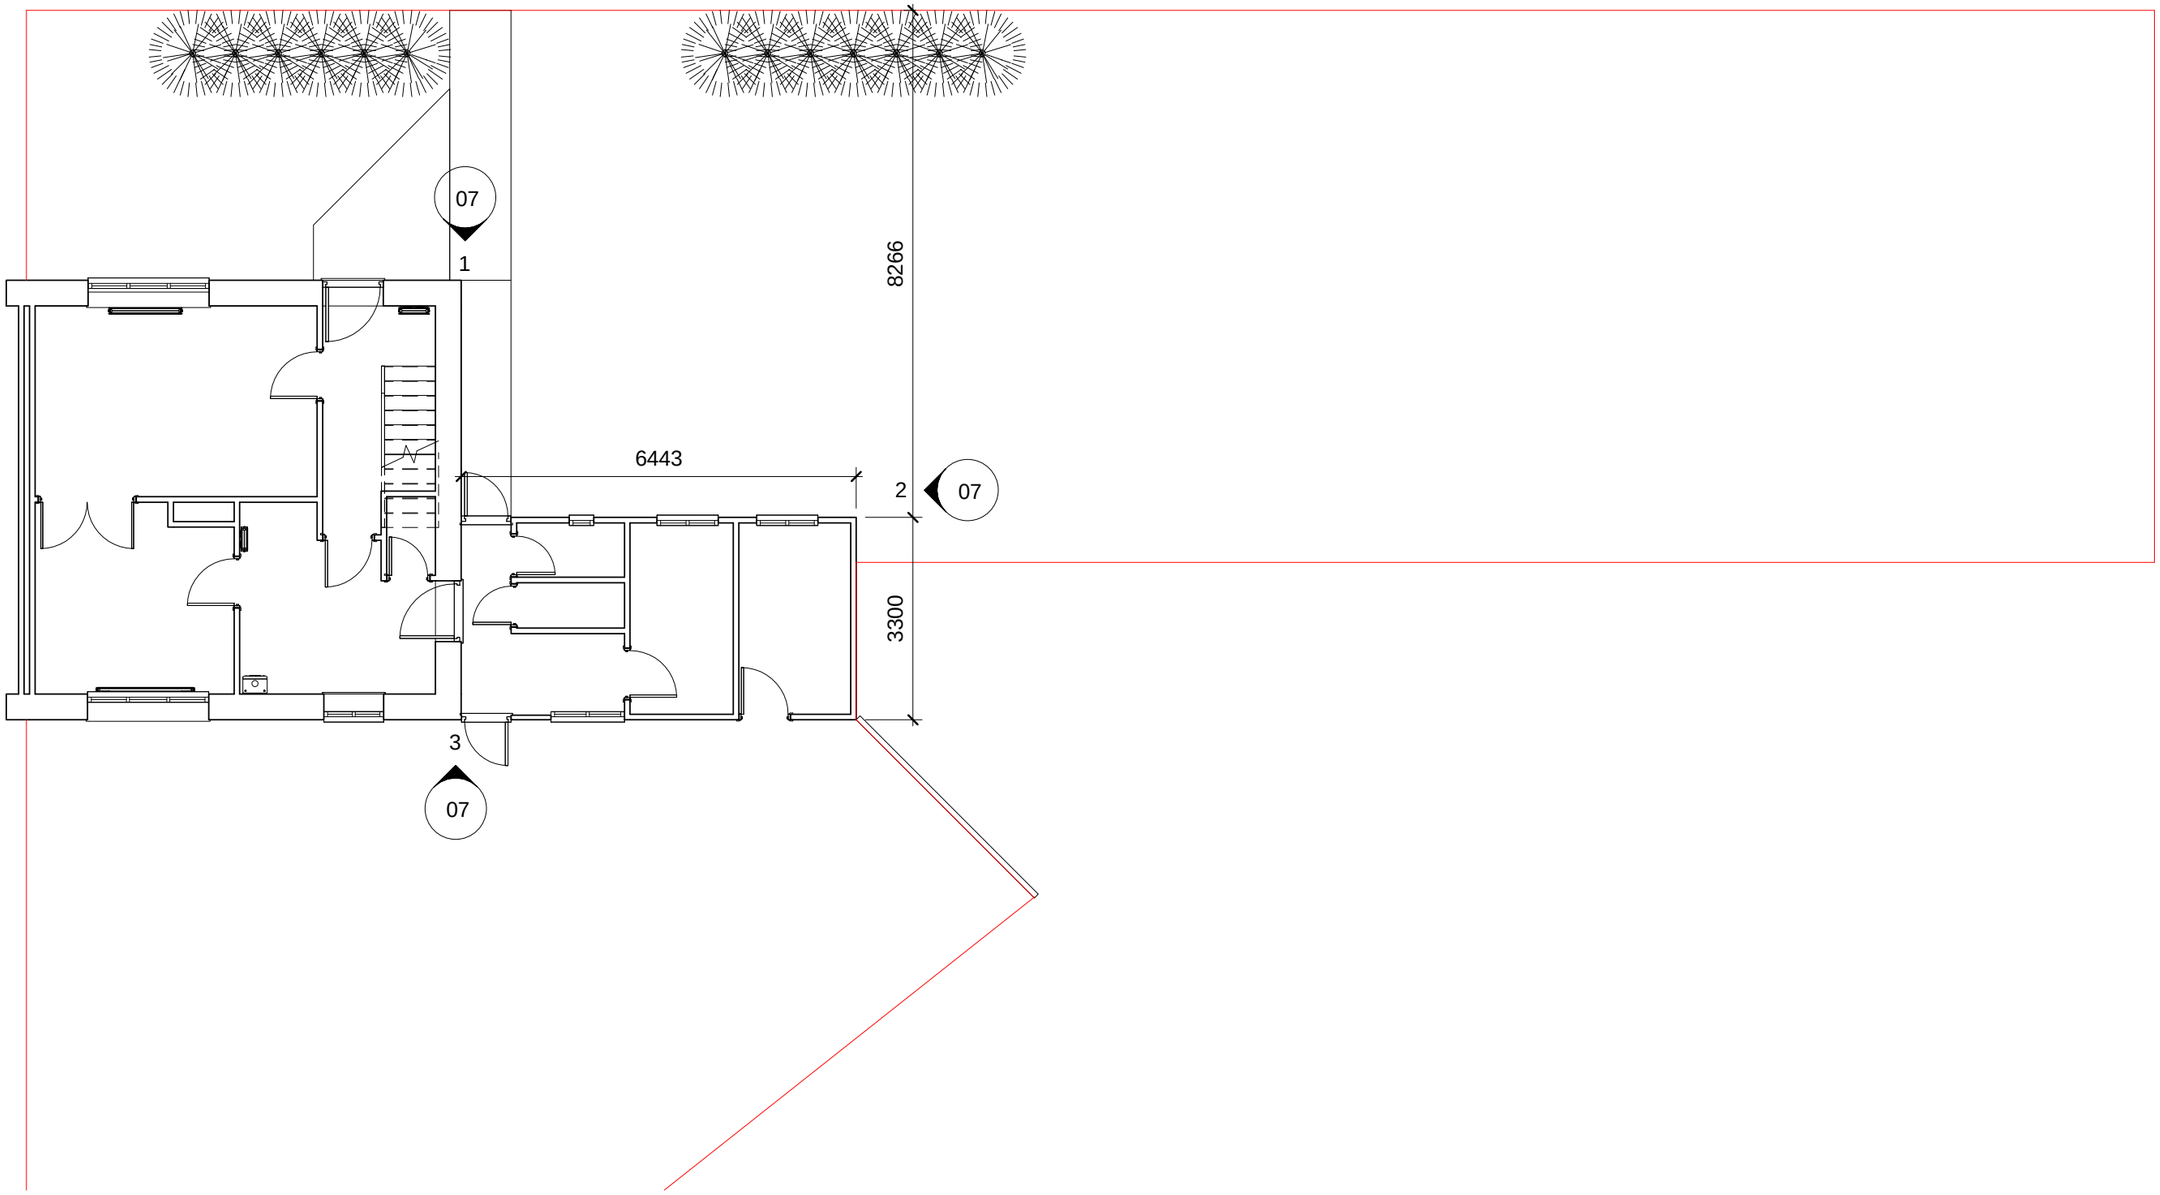


1 Block Plan - (Existing)

1 : 100

Rev.	Description	Date
A	Boundary line amended	13/10/2020

SOUTH HOLLAND DISTRICT COUNCIL
Building Consultancy South Holland

CLIENT / ADDRESS	Miss J Ward 37 Gleed Avenue Donington PE11 4UG	PROJECT Accessibility Adaptations	Date 12/08/2020	Project number DFG/20/1181	Scale (@ A3) 1 : 100
		SHEET Existing Block Plan	Drawn by SG	DRAWING NUMBER 101	REV A