
Existing Ground Floor Layout

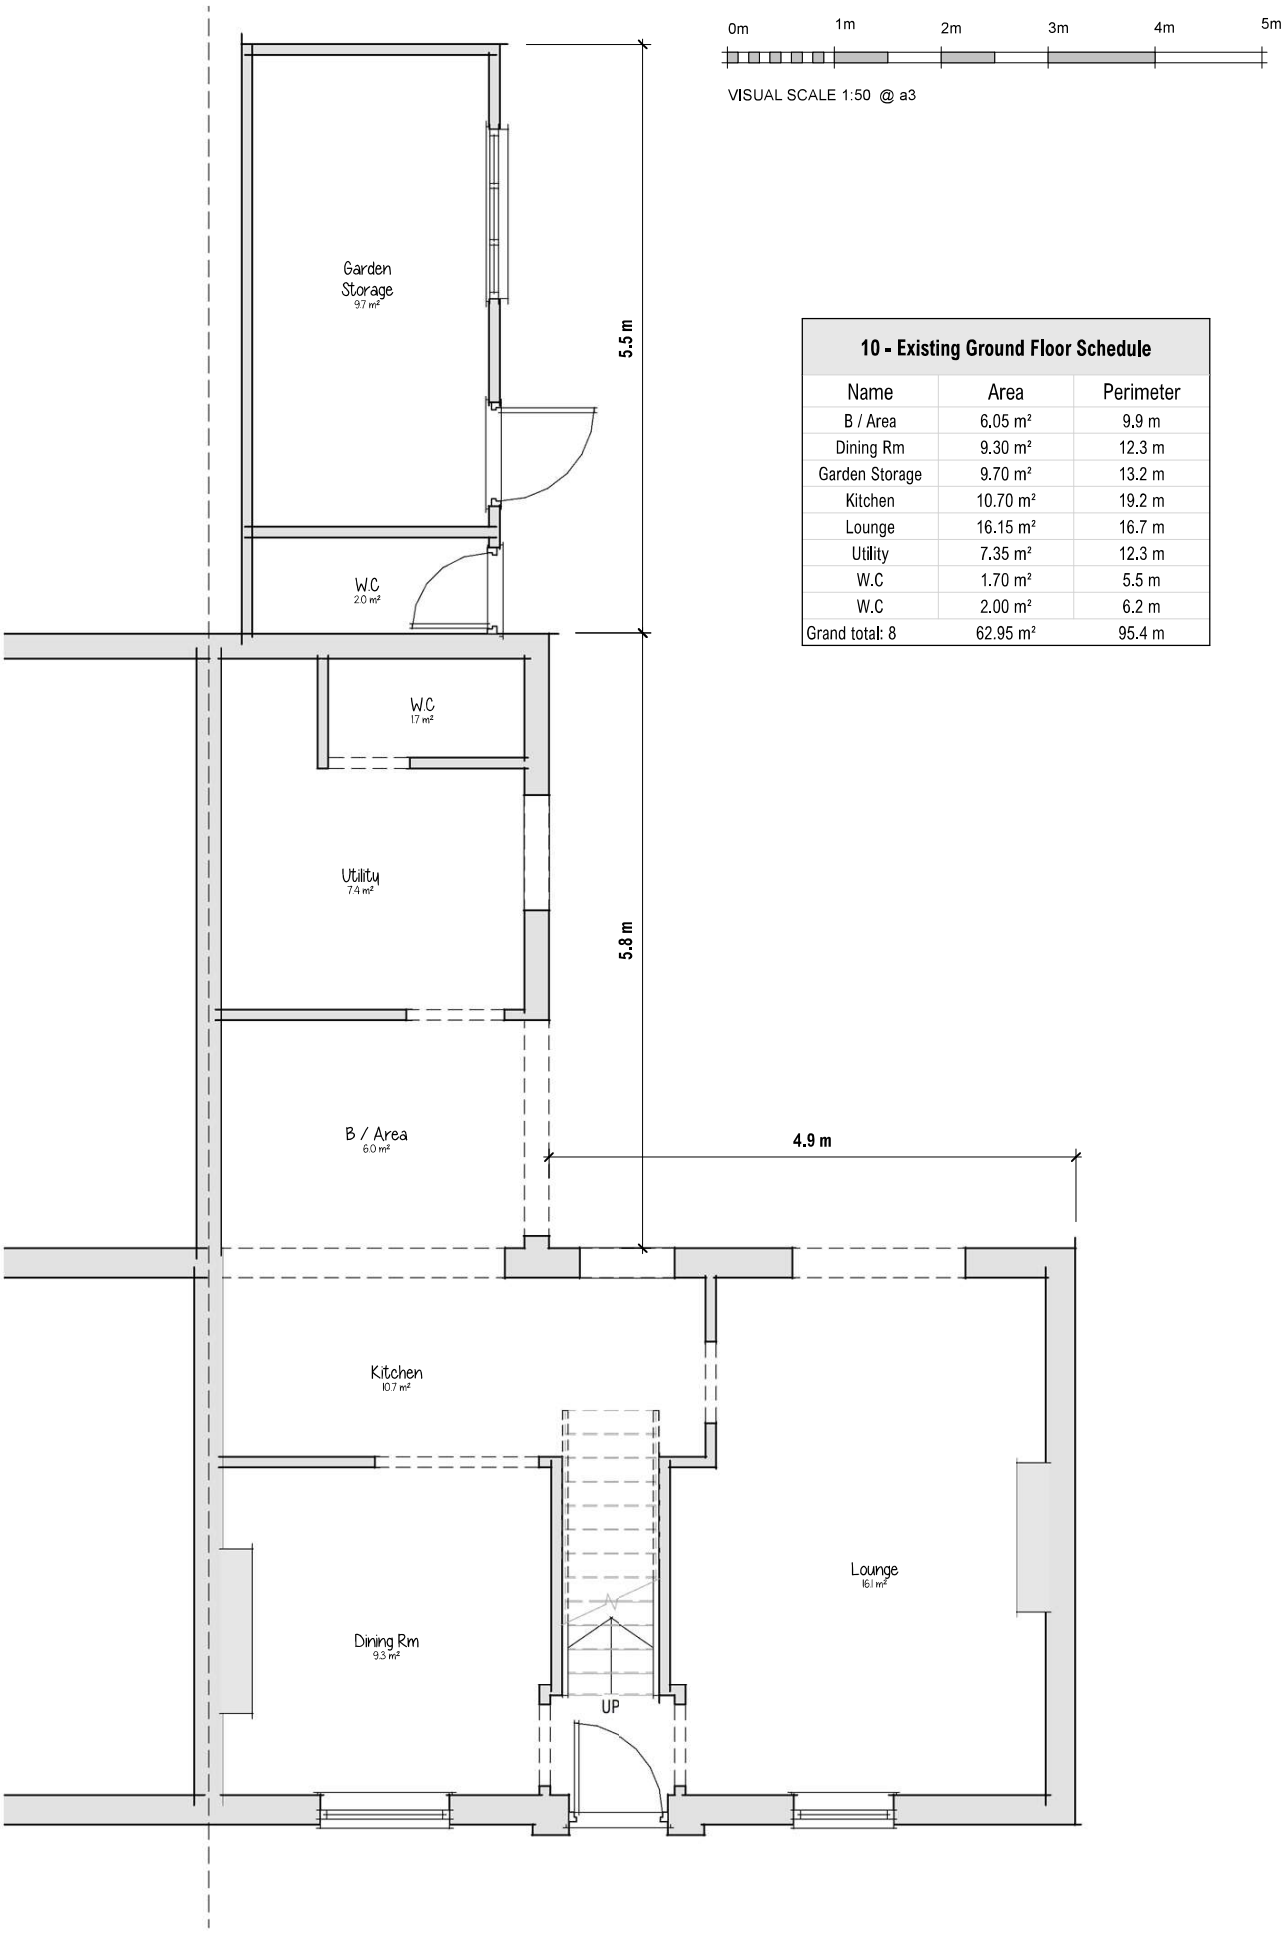

10 - Existing Ground Floor Schedule		
Name	Area	Perimeter
B / Area	6.05 m²	9.9 m
Dining Rm	9.30 m²	12.3 m
Garden Storage	9.70 m²	13.2 m
Kitchen	10.70 m²	19.2 m
Lounge	16.15 m²	16.7 m
Utility	7.35 m²	12.3 m
W.C	1.70 m²	5.5 m
W.C	2.00 m²	6.2 m
Grand total: 8	62.95 m²	95.4 m

Drg No(a3):

3098 - 04 rev A

renway Design Ltd

102 Station Road | Donington

CONTRACTOR TO TAKE NOTE: All existing and proposed dimensions are to be checked on site and any discrepancies to be notified immediately. Commencement of works on site will be deemed as all dimensions have been checked. Due to areas of the structure being covered, unexposed or otherwise inaccessible the existing / proposed dimensions / notes / specifications of existing materials are subject to confirmation of site when it is feasible to expose the relevant areas of construction. All material schedules are given in good faith and for pricing purposes only. It is the responsibility of the contractor to check their accuracy before ordering any materials. Renway Design accepts no responsibility for the accuracy of these material schedules.