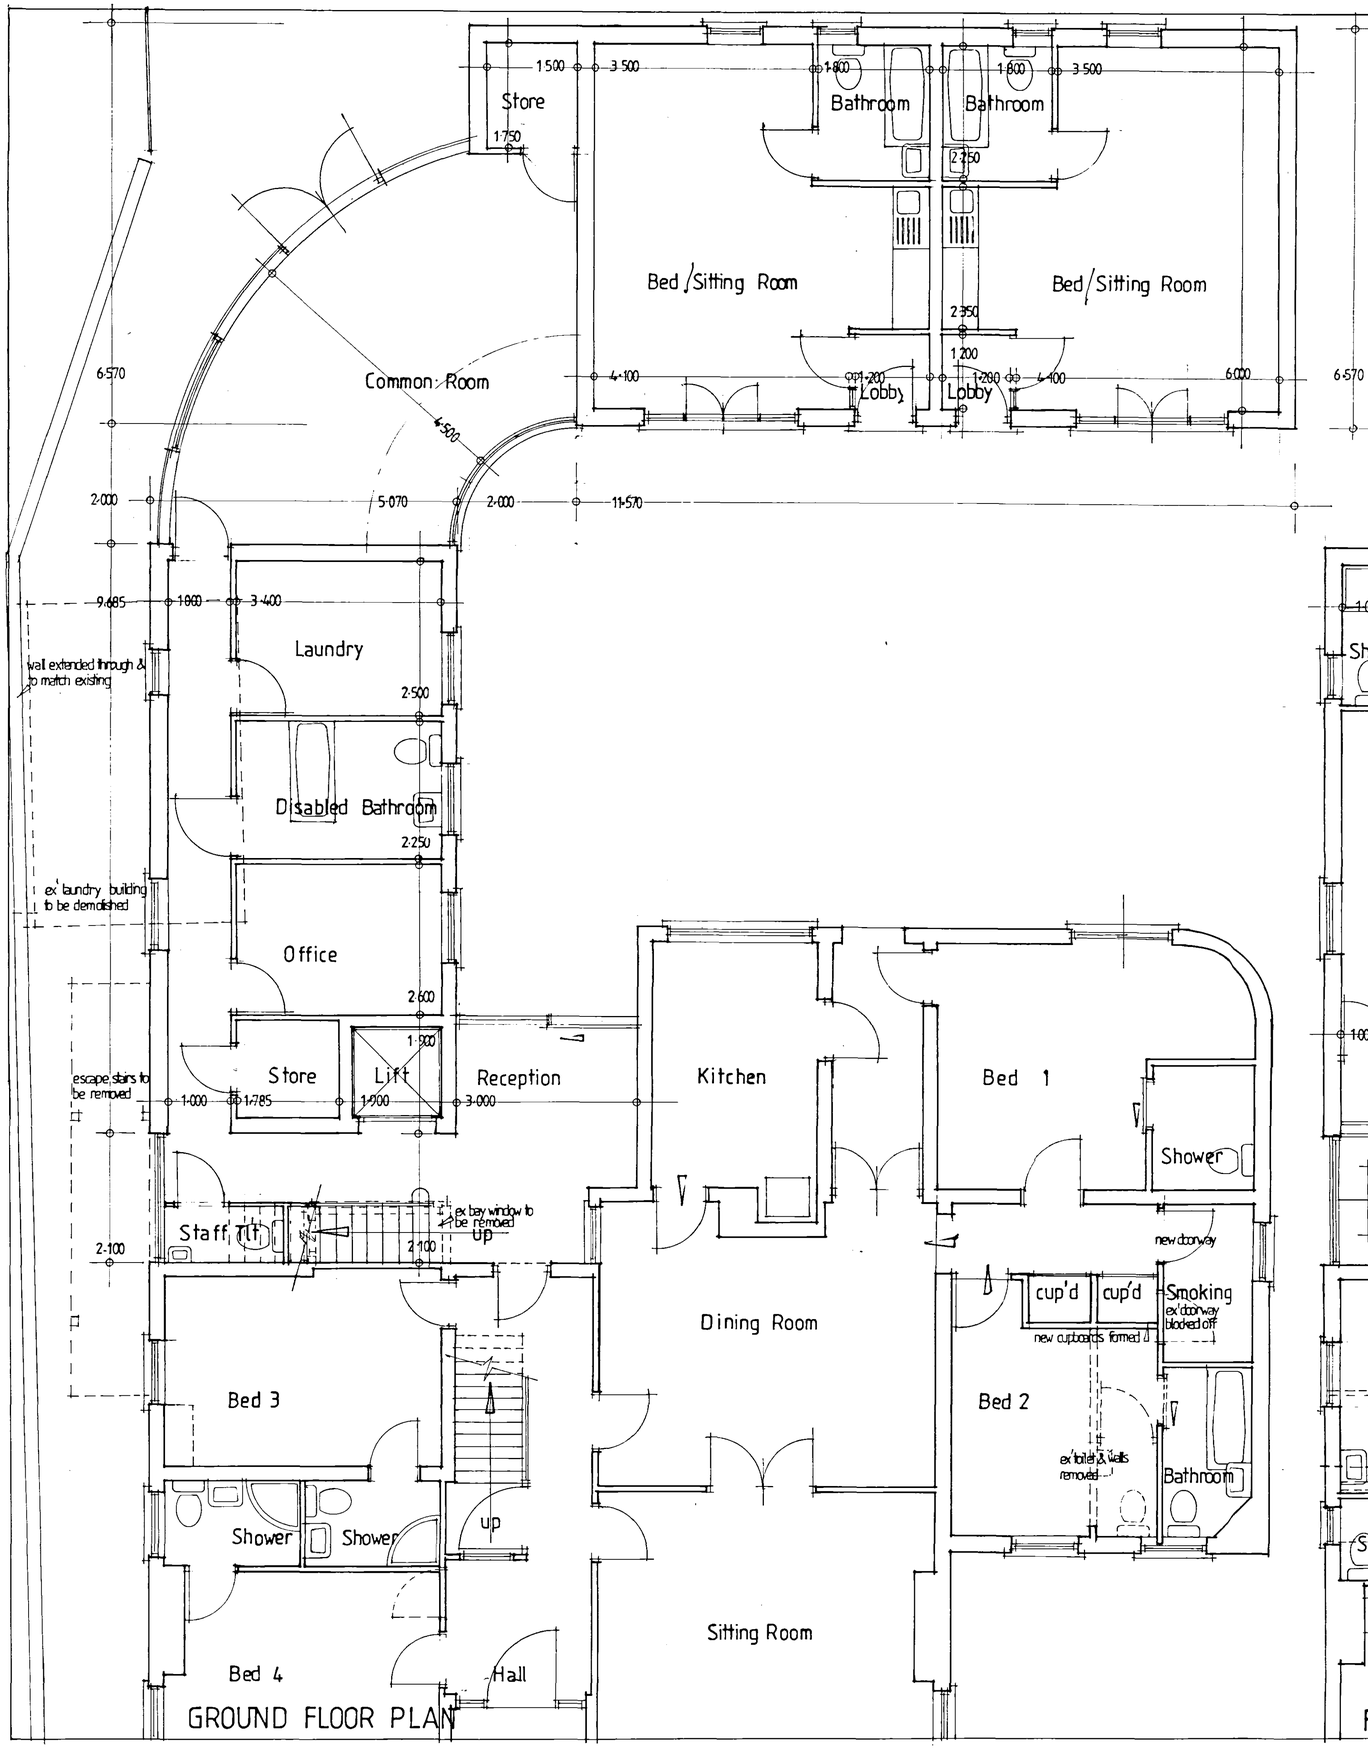


MATTHEW FLINDERS
RESIDENTIAL HOME
2 STATION STREET
DONINGTON SPALDING
LINCS PE11 4UQ
PROPOSED EXTENSION

890106

LAYOUT PLANS

DRAWING NO	04:26:06A
SCALES	1:50
DATE	MAY '2006
AMENDMENTS A 01:06:06 layout amendments	

BARNHAY DESIGN SERVICES
ARCHITECTURAL TECHNOLOGISTS
'THE LIMES' COWBRIDGE BOSTON
LINCOLNSHIRE PE22 7AY
TELEPHONE/FAX 01205 : 367185