
**3, Saxony Way,
Donington,
Spalding**

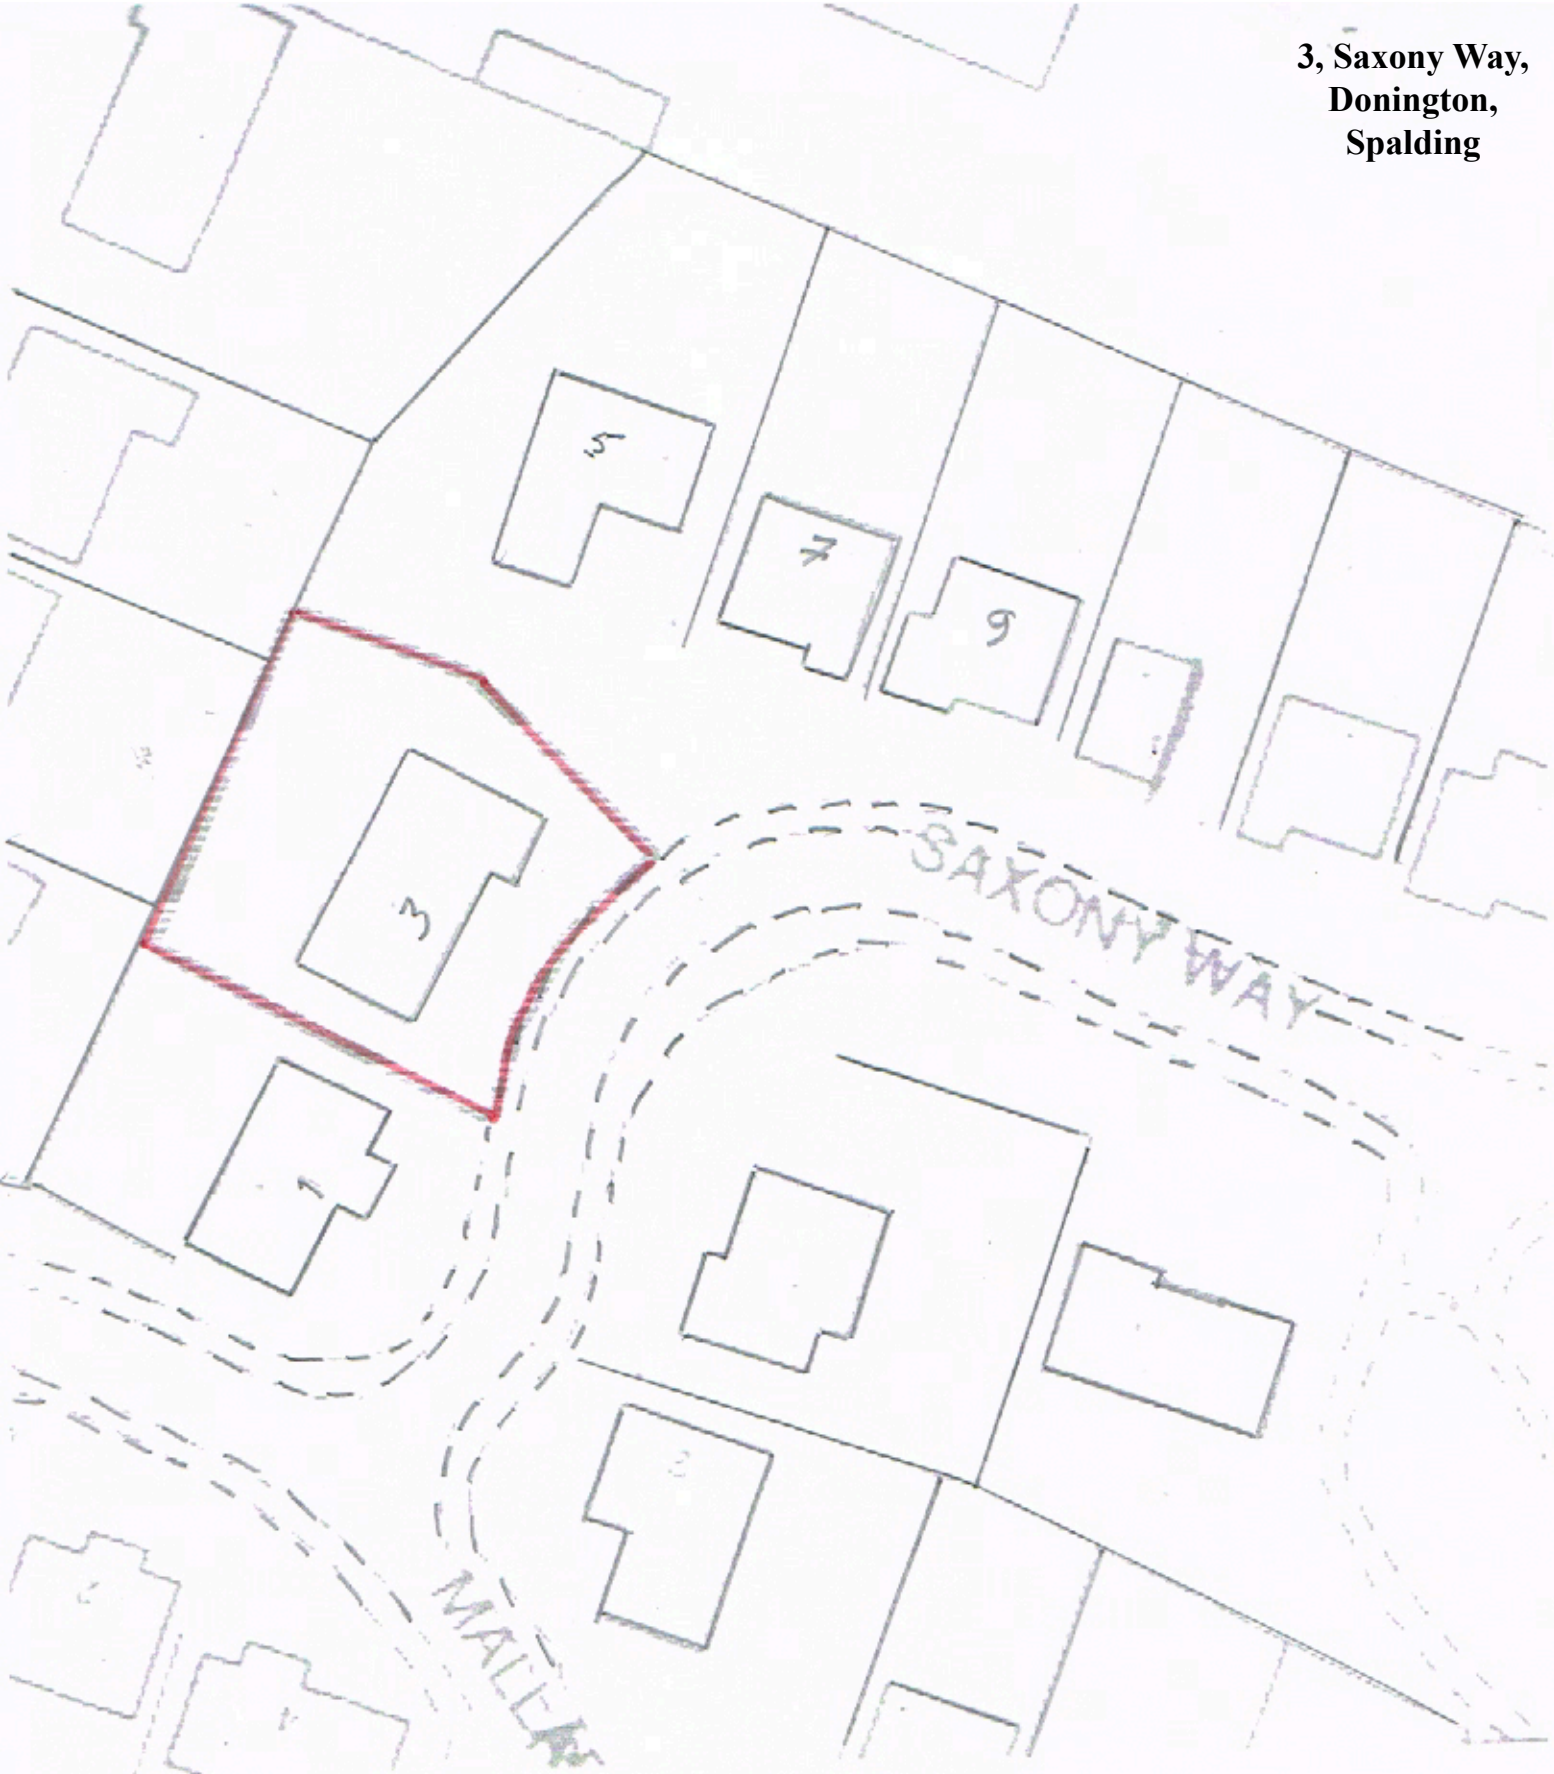

**Existing
Block Plan
Scale 1/500**