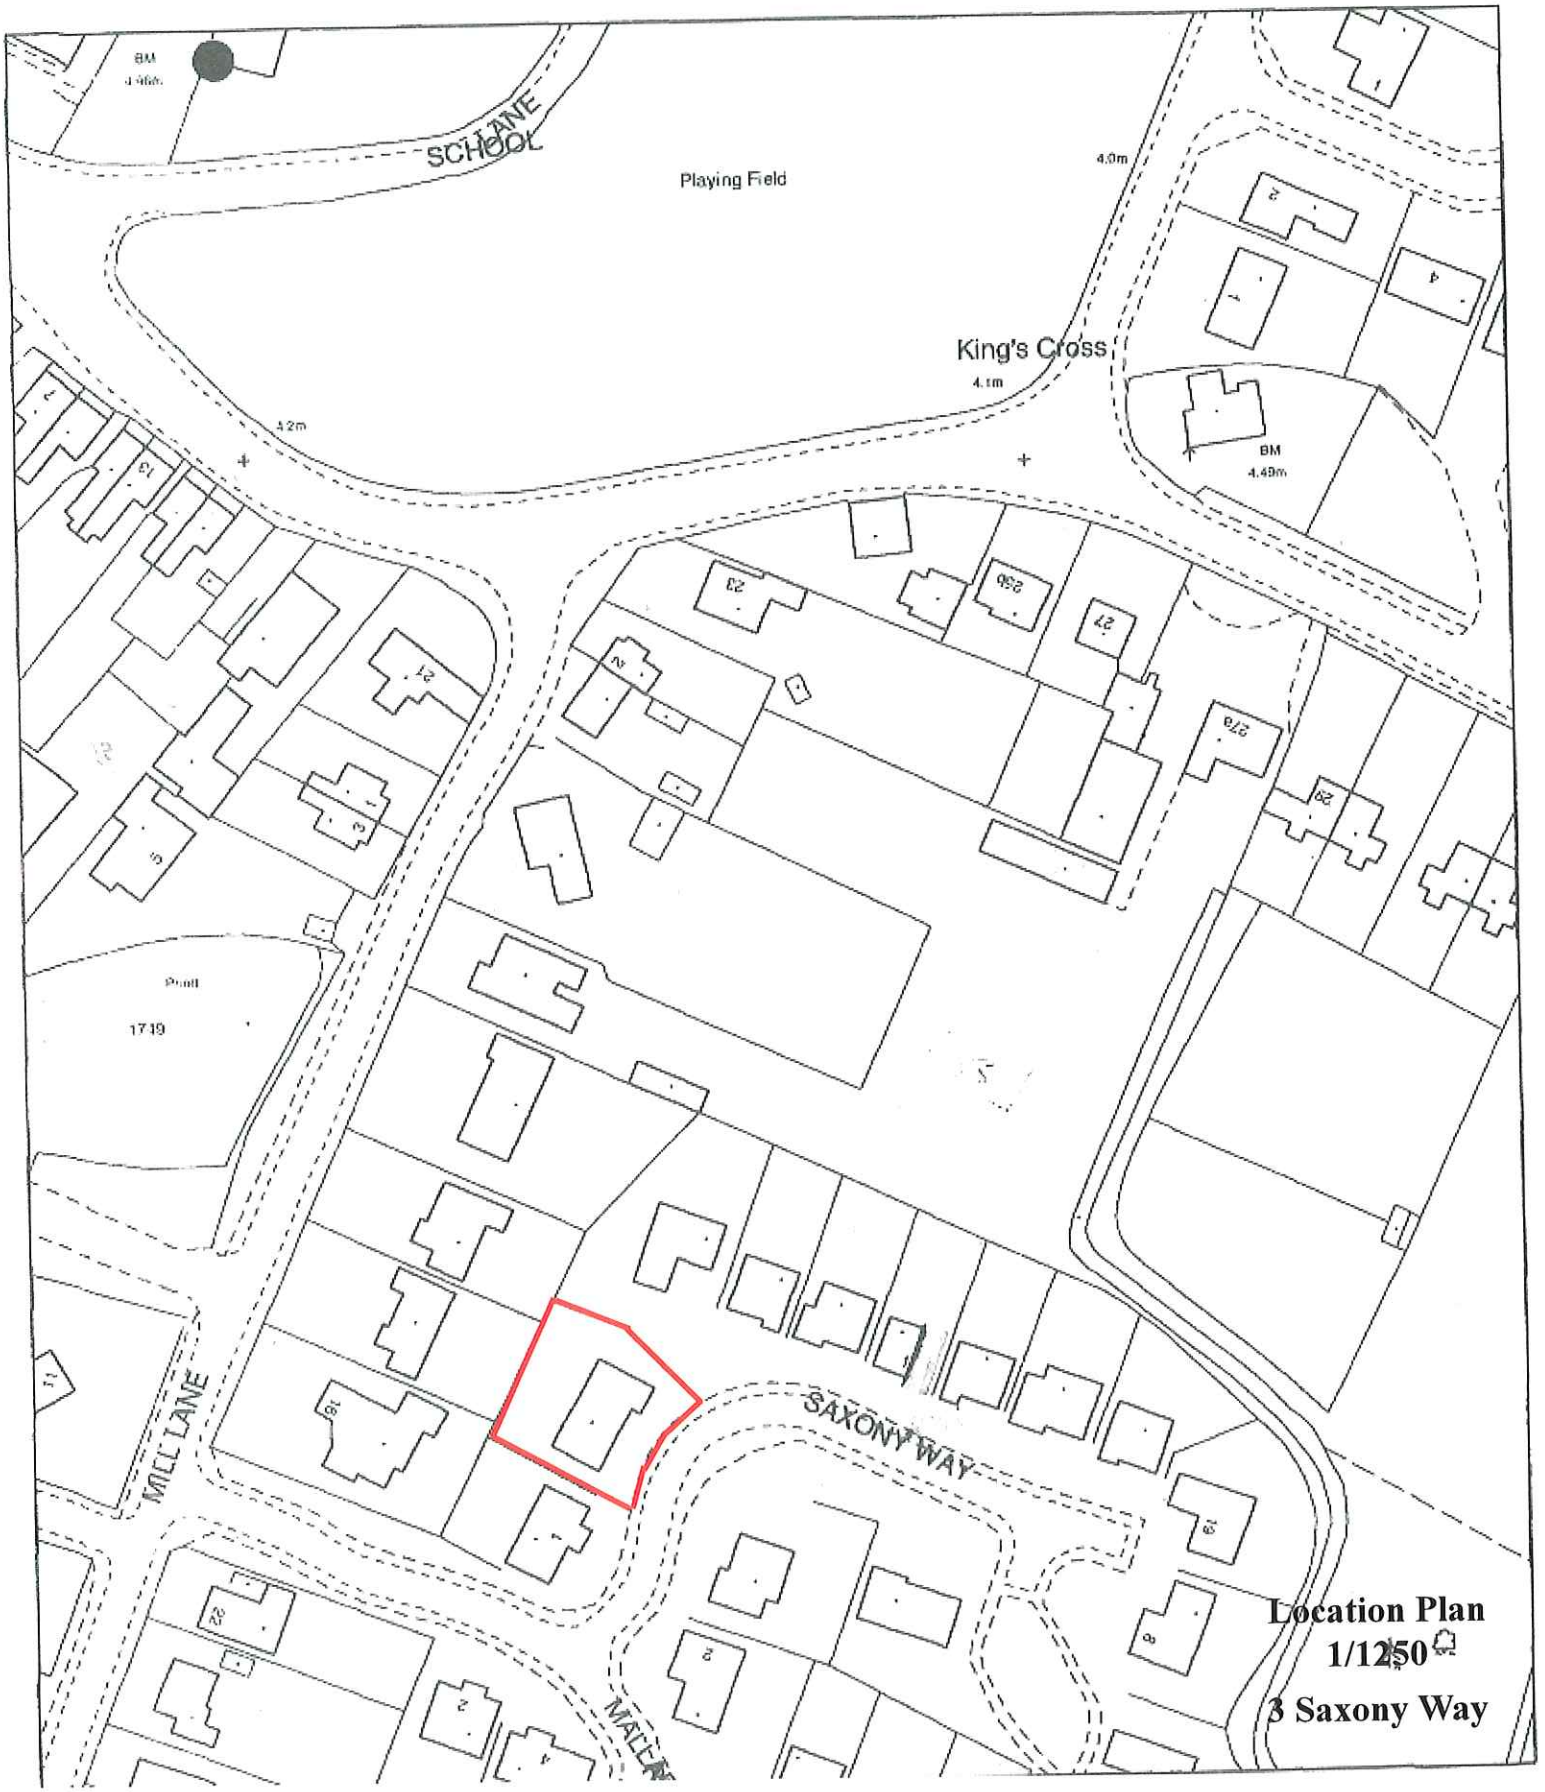

SCHOOL LANE
Playing Field
King's Cross
4.1m
4.0m
4.2m
BM
4.49m
MILL LANE
SAXONY WAY
Pond
1719
Location Plan
1/1250
3 Saxony Way