


Form opening in existing gable wall
using proprietary concrete lintels.
Make good vertical faces.

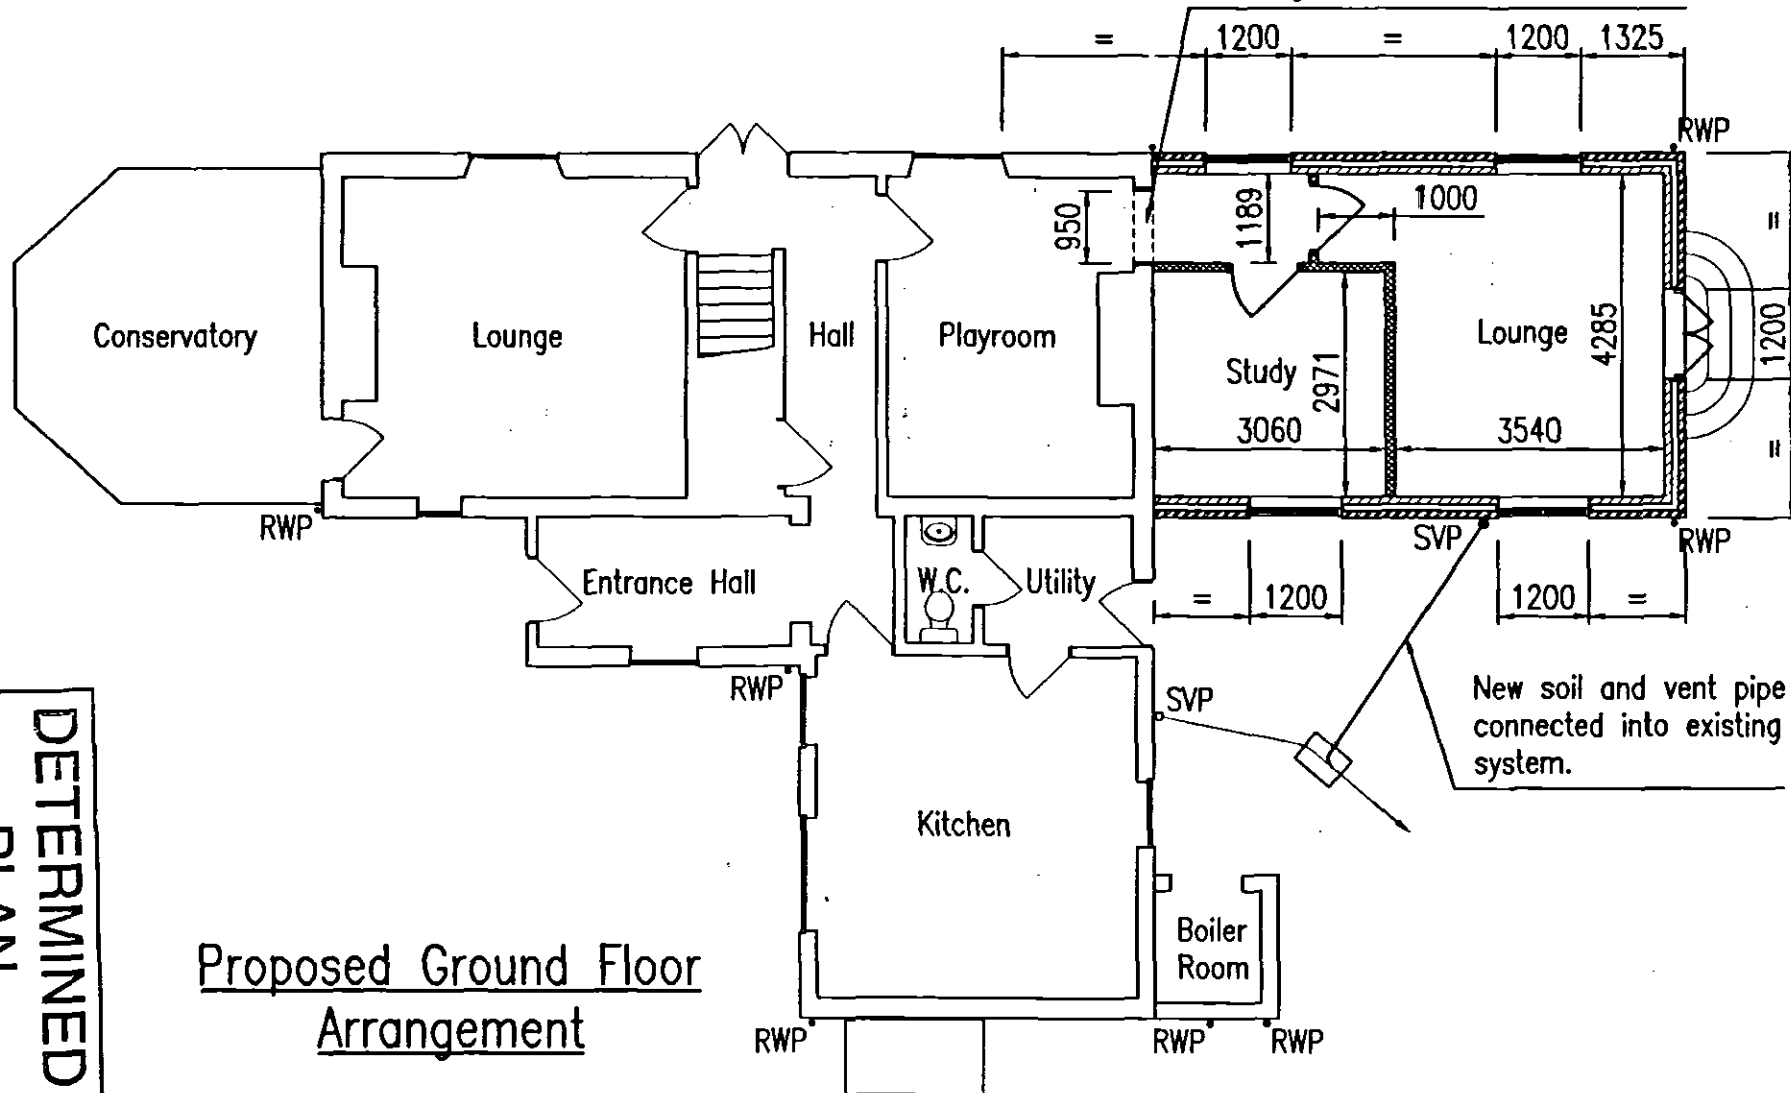

DETERMINED
PLAN

Proposed Ground Floor
Arrangement

DO NOT SCALE. All dimensions, setting out, levels,
positions and details of existing and proposed
services to be checked and verified on site by
the Contractor PRIOR to the commencement of works.

Drawn by	Scale 1:100	Date 01/06/04	Revision
Proposed 2-Storey Extension, at Dial House, 94 Northorpe Road, Donington, PE11 4XX, for Mr & Mrs J. Maltby-Smith			Proposed Ground Floor Arrangement
			D001/05