


Roof Timbers

Rafters - 50x125 @ 450crs <SC3>
 Joists - 38x122 @ 450crs <SC3>
 Ridge - 38x195 <SC3>
 Binder - 50x175 Mid-span <SC3>
 Collar - 50x125 @ 1800crs <SC3>
 Hanger - 38x122 @ 1800crs <SC3>

DO NOT SCALE. All dimensions, setting out, levels, positions and details of existing and proposed services to be checked and verified on site by the Contractor PRIOR to the commencement of works.

Ridge board and binder to be built into gable walls, each end.

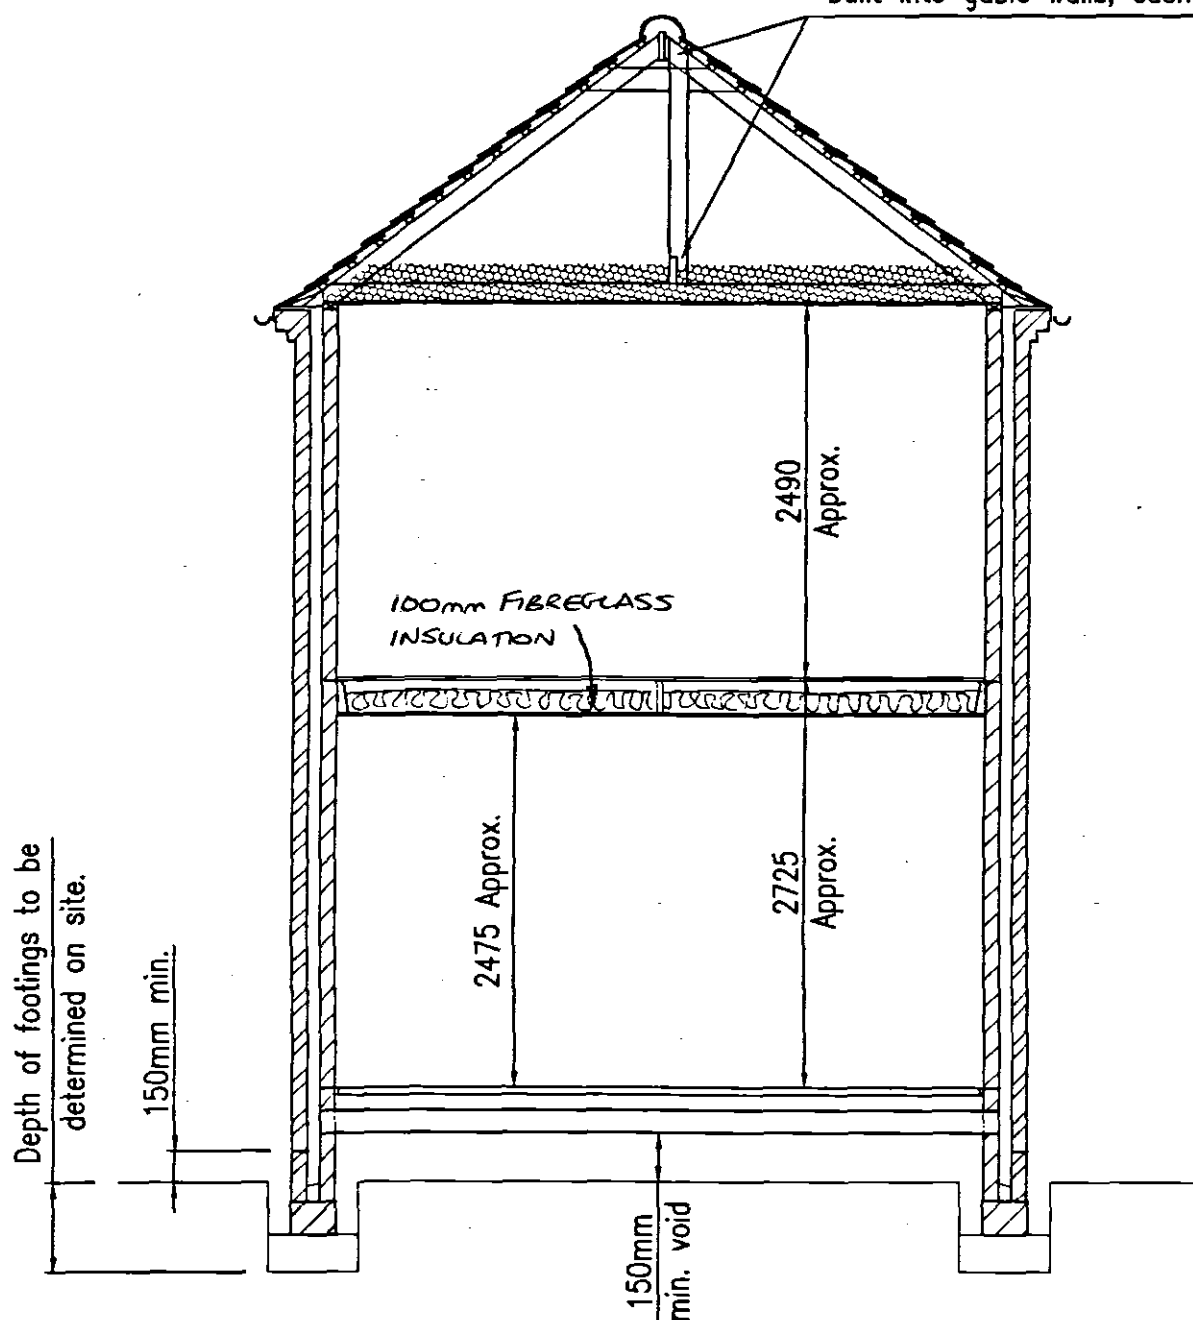

Typical Section through Extension

**DETERMINED
PLAN**

Drawn by	Scale 1:50	Date 01/06/04	Revision
Proposed 2-Storey Extension, at Dial House, 94 Northorpe Road, Donington, PE11 4XX, for Mr & Mrs J. Maltby-Smith			Typical Section through Extension
			D001/11