


DETERMINED
PLAN

Proposed First Floor Arrangement

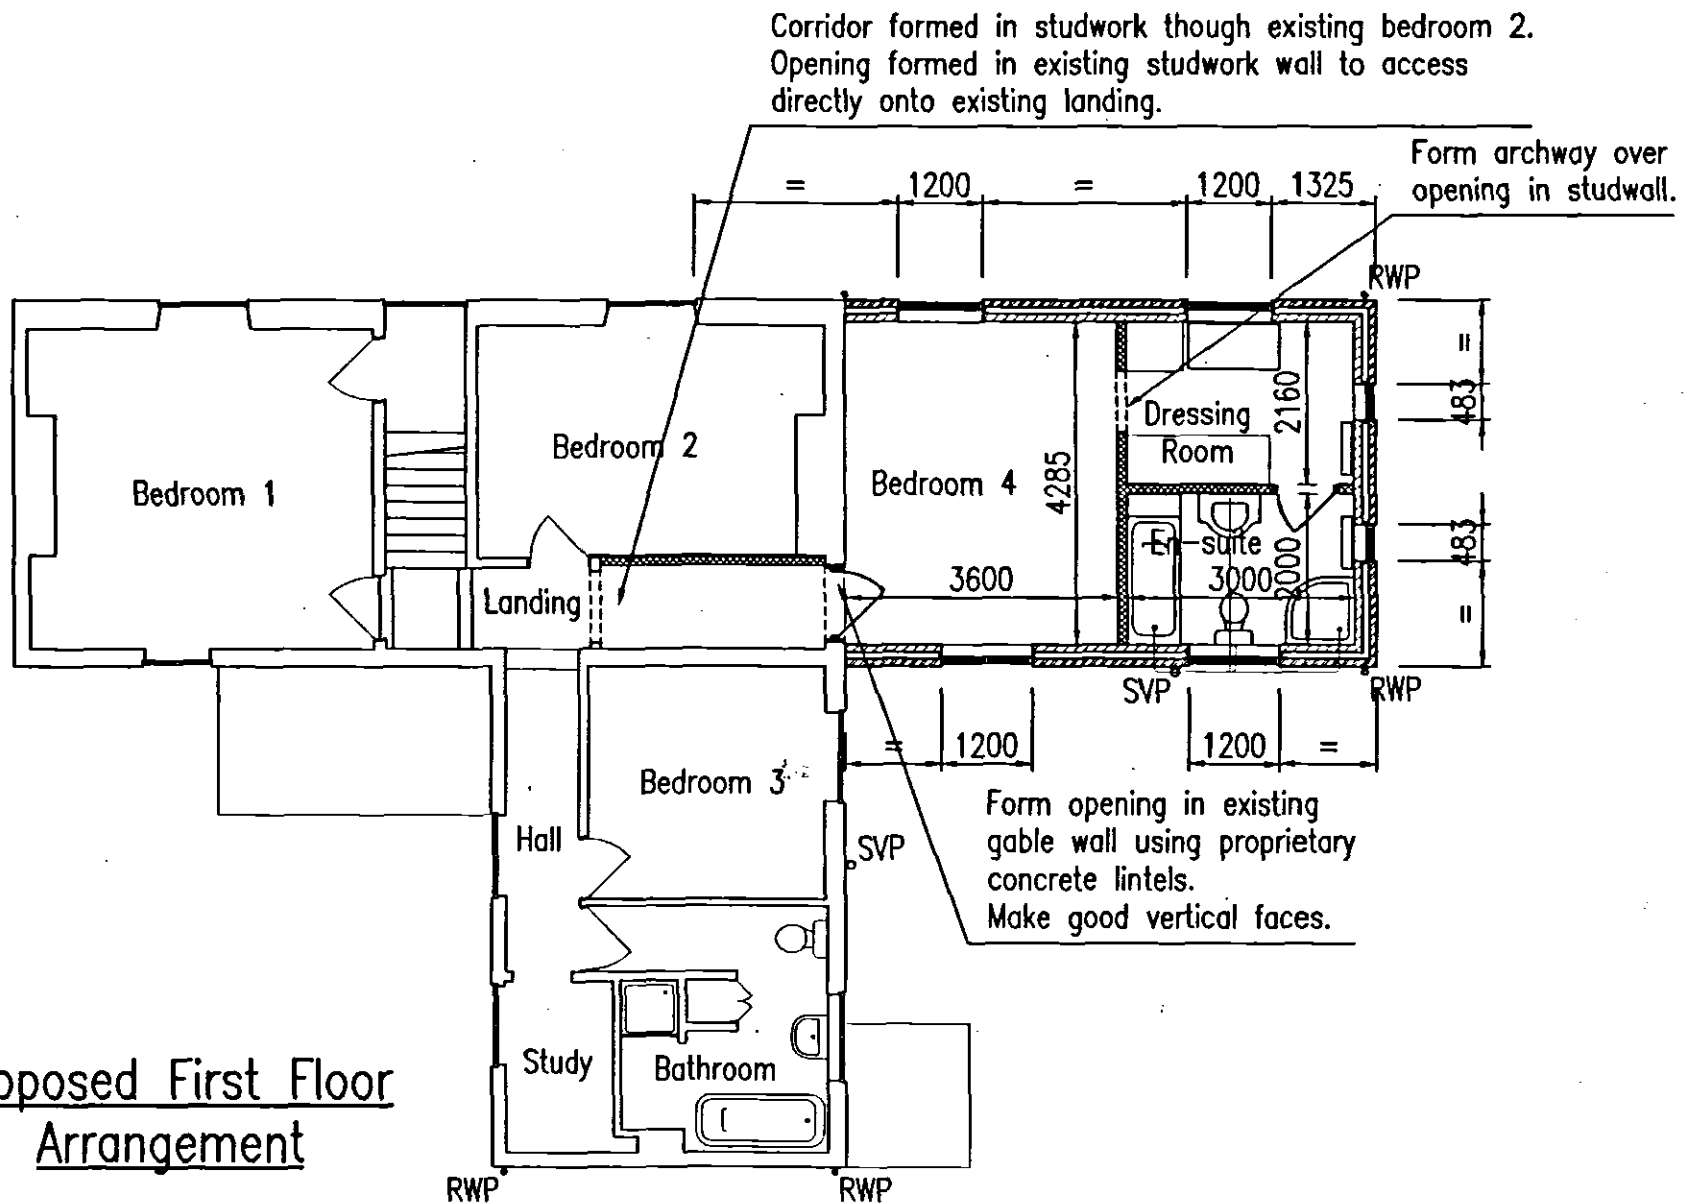

DO NOT SCALE. All dimensions, setting out, levels, positions and details of existing and proposed services to be checked and verified on site by the Contractor PRIOR to the commencement of works.

Drawn by	Scale 1:100	Date 01/06/04	Revision
Proposed 2-Storey Extension, at Dial House, 94 Northorpe Road, Donington, PE11 4XX, for Mr & Mrs J. Maltby-Smith			Proposed First Floor Arrangement
			D001/06