


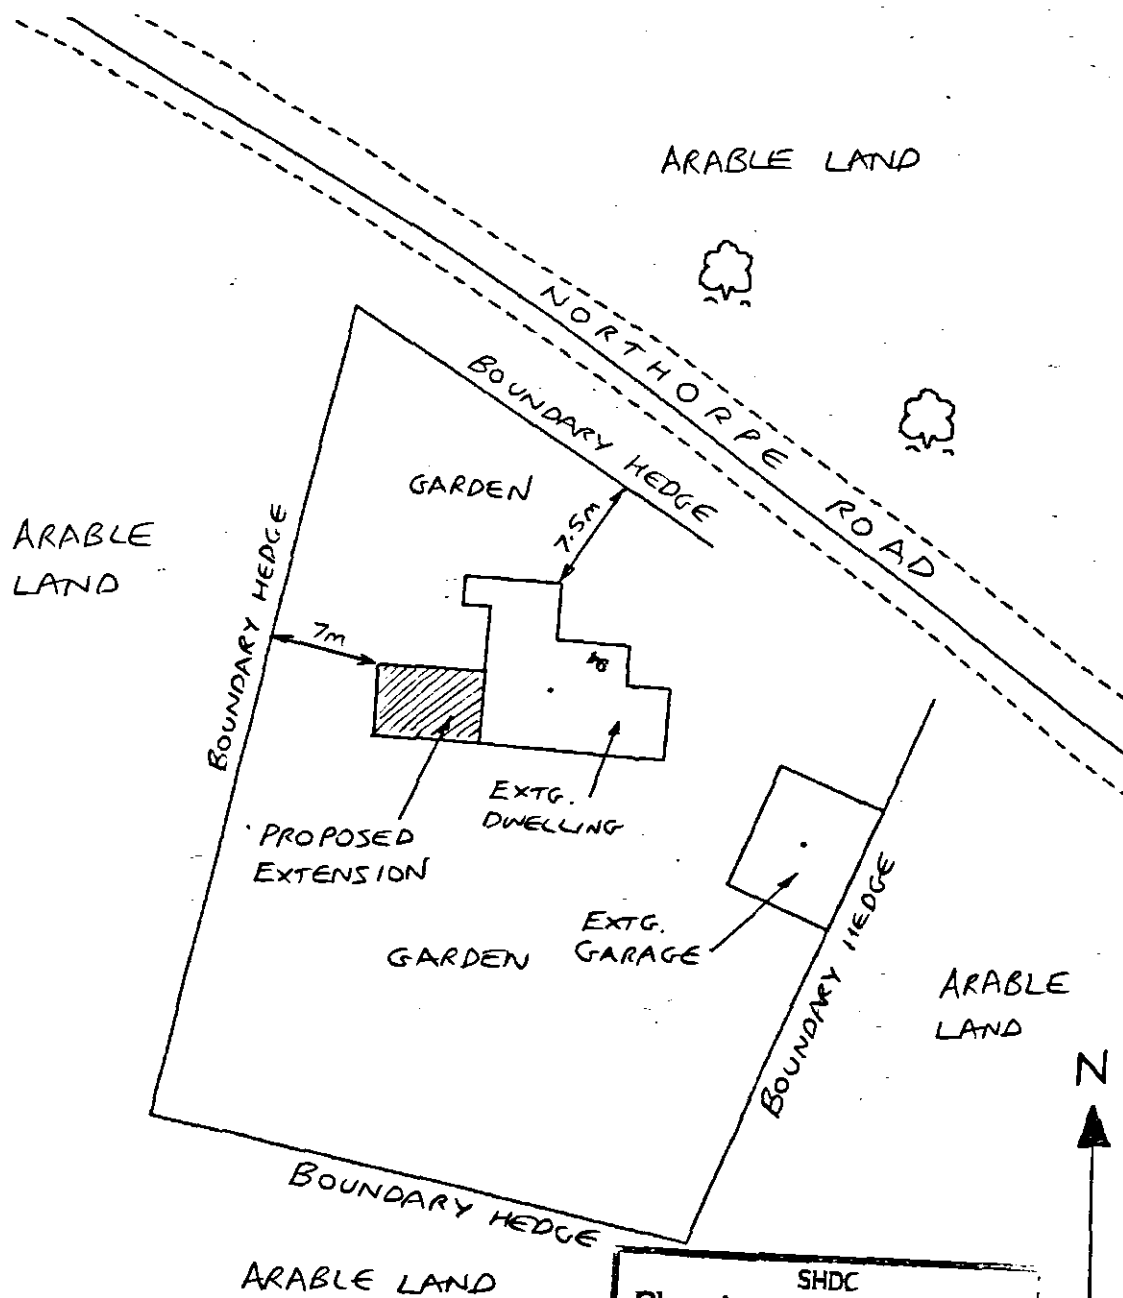

SHDC
 Planning & Development
 30 JUN 2004
 Ref: 089104

**DETERMINED
 PLAN**

Drawn by	Scale 1:500	Date 01/06/04	Revision
----------	-------------	---------------	----------

Proposed 2-Storey Extension, at
 Dial House, 94 Northorpe Road,
 Donington, PE11 4XX, for
 Mr & Mrs J. Maltby-Smith

Block Plan