


**DETERMINED
PLAN**

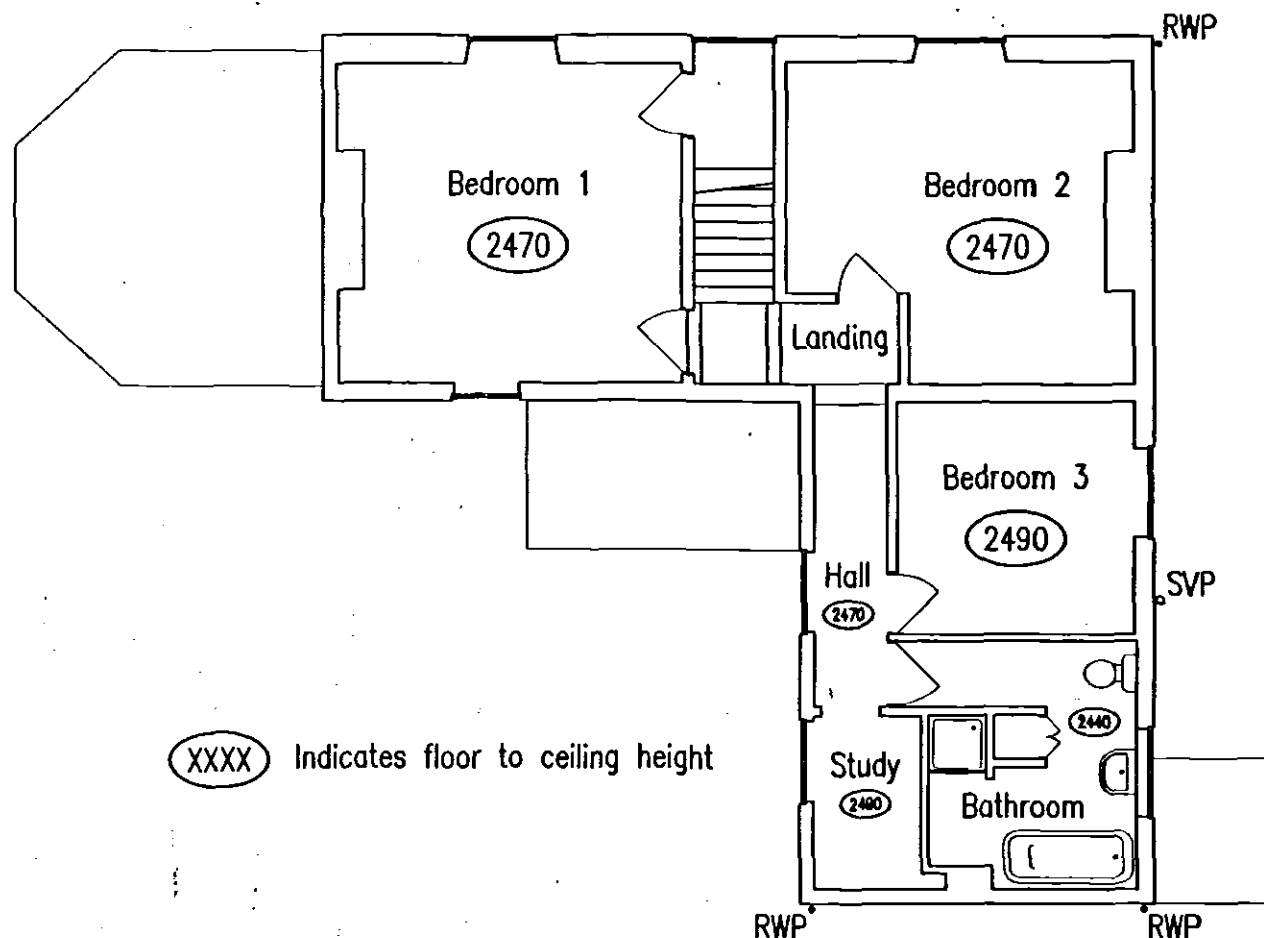

(XXXX) Indicates floor to ceiling height

Existing First Floor Arrangement

Drawn by	Scale 1:100	Date 01/06/04	Revision
Proposed 2-Storey Extension, at Dial House, 94 Northorpe Road, Donington, PE11 4XX, for Mr & Mrs J. Maltby-Smith			Existing First Floor Arrangement
			D001/02