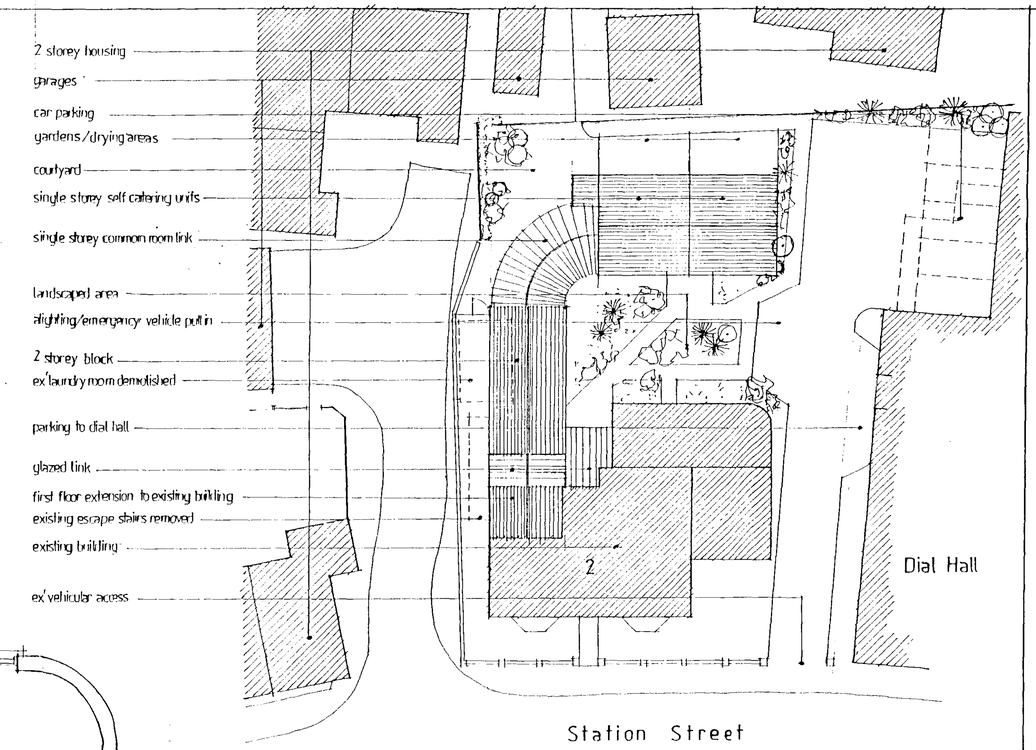

SITE LAYOUT

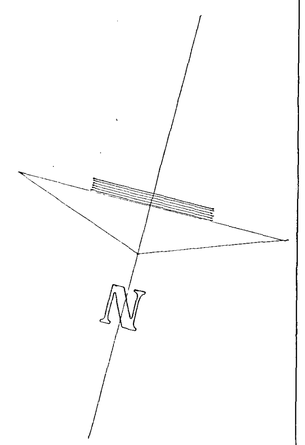

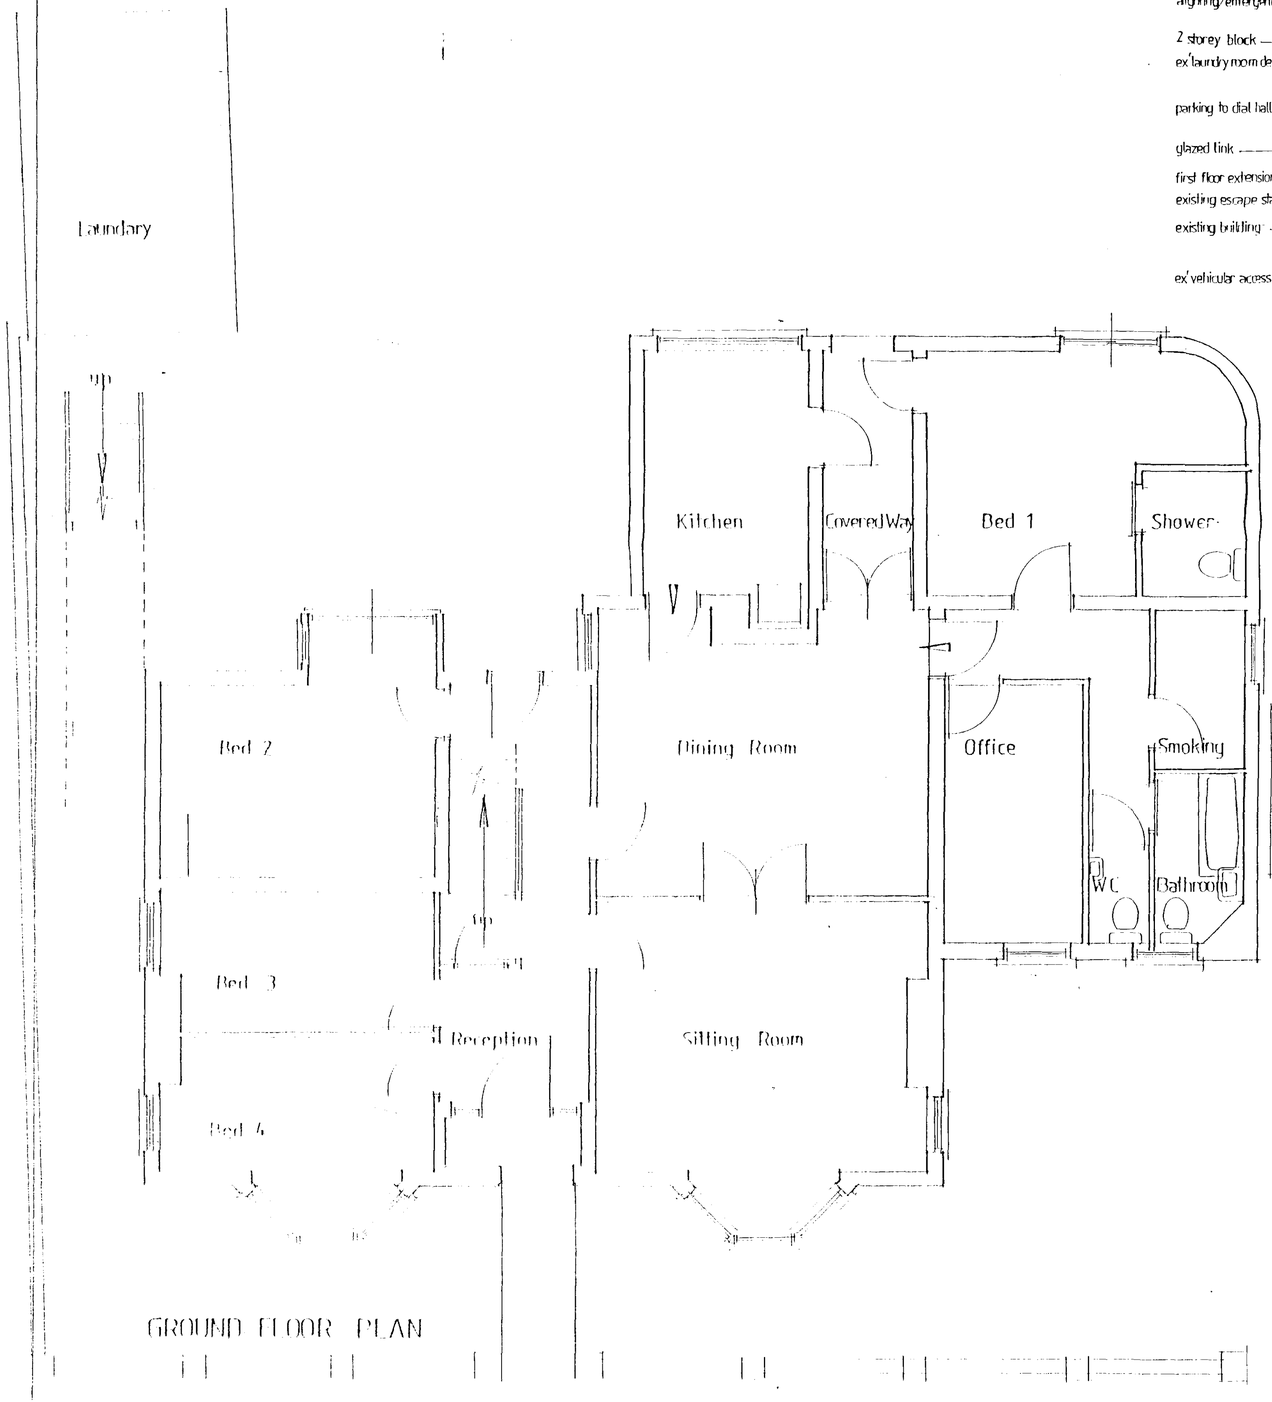

GROUND FLOOR PLAN

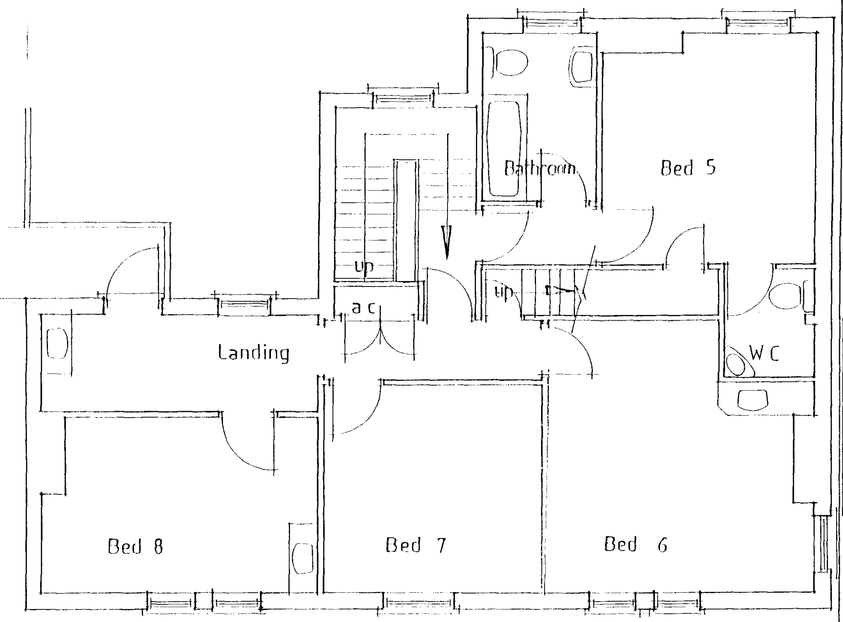

FIRST FLOOR PLAN

Planning & Development
26 JUN 2006
Ref: 89/06

MATTHEW FLINDERS
RESIDENTIAL HOME
2 STATION STREET
DONINGTON SPALDING
LINCS PE11 4UQ
PROPOSED EXTENSION

SURVEY & SITE LAYOUT

DRAWING NO	04 26 05
SCALES	1:50 & 1:200
DATE	MAY 2006
AMENDMENTS	

BARNHAY DESIGN SERVICES
ARCHITECTURAL TECHNOLOGISTS
THE LIMES' COWBRIDGE BOSTON
LINCOLNSHIRE PE22 7AY
TELEPHONE/FAX 01205 : 367185