



PROPOSED EXTENSION AT 'ANCA' ING'S RD.  
 QUADRING BANK, Lincs. PE 11 4RG.  
 FOR MR+MRS A. FISHER.


AMBER RUFTEC FACING BRICKS TO ALL ELEVATIONS.  
 SANDTOFT BROWN CONCRETE INTERLOCKING DOUBLE PANTILES TO ROOF.  
 WHITE P.V.C.U WINDOWS, AND WHITE P.V.C.U SOFFITS, FACIAS, BARGES, GUTTER.  
 (ALL AS EXISTING.)

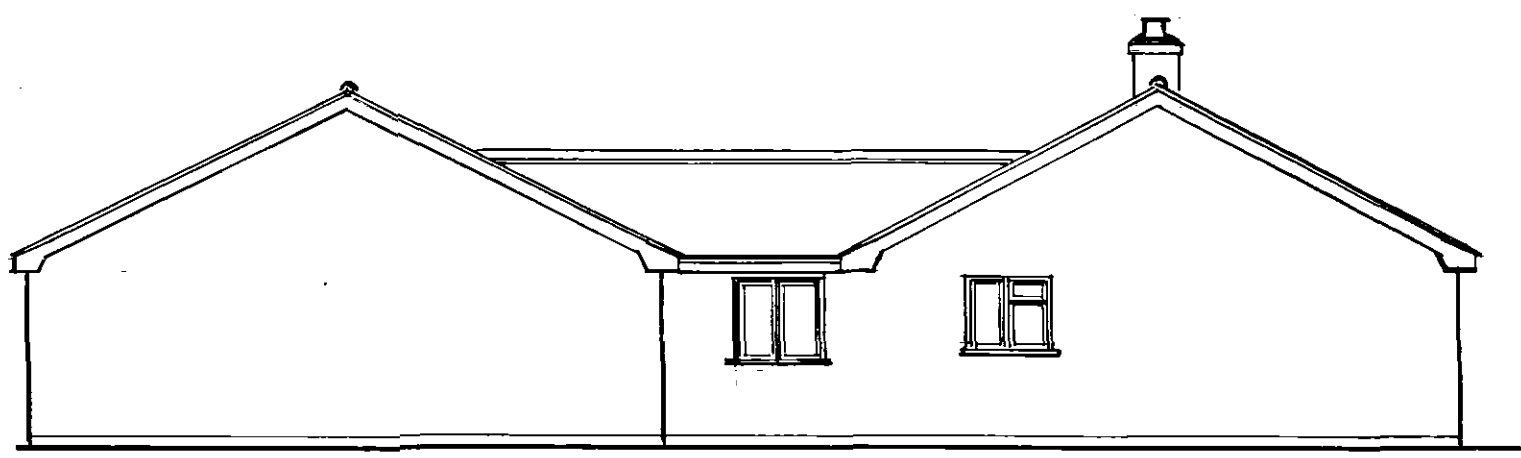


PROPOSED SIDE ELEVATION 1:100.

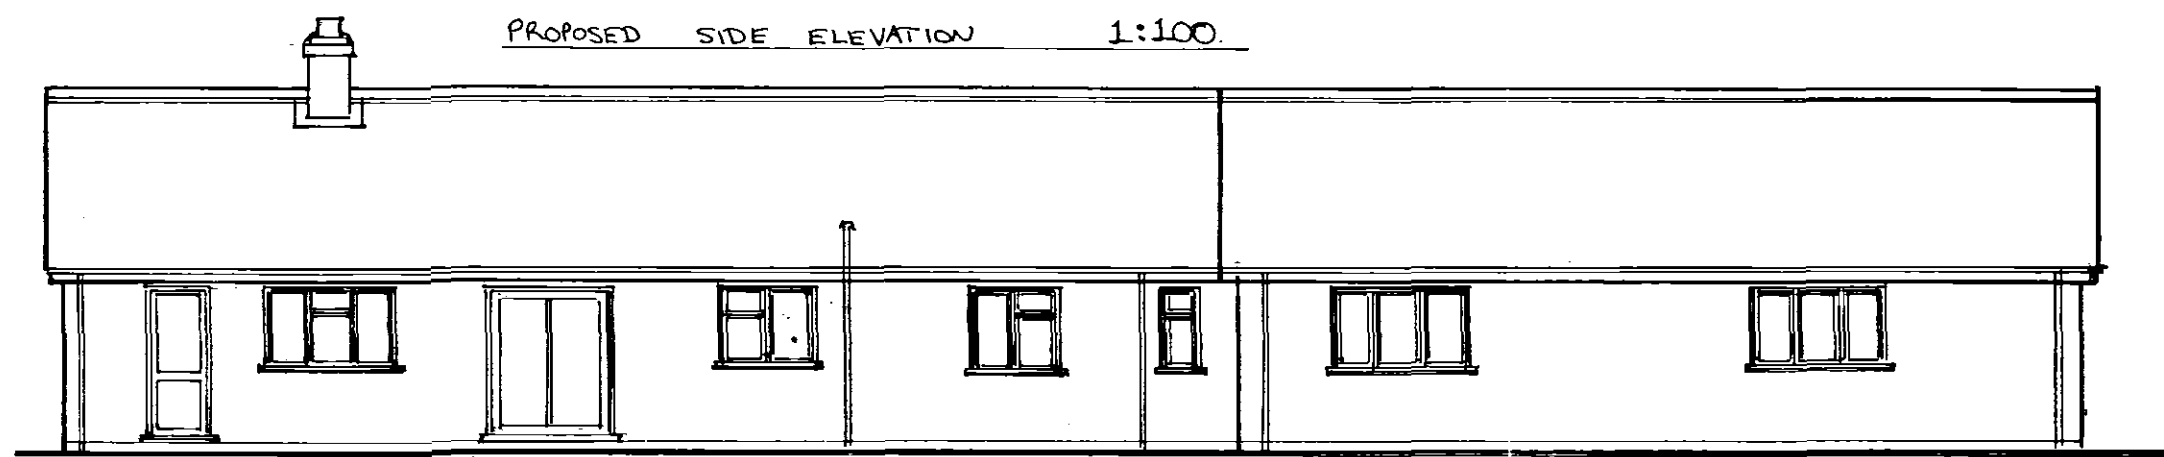

PROPOSED BACK ELEVATION 1:100.

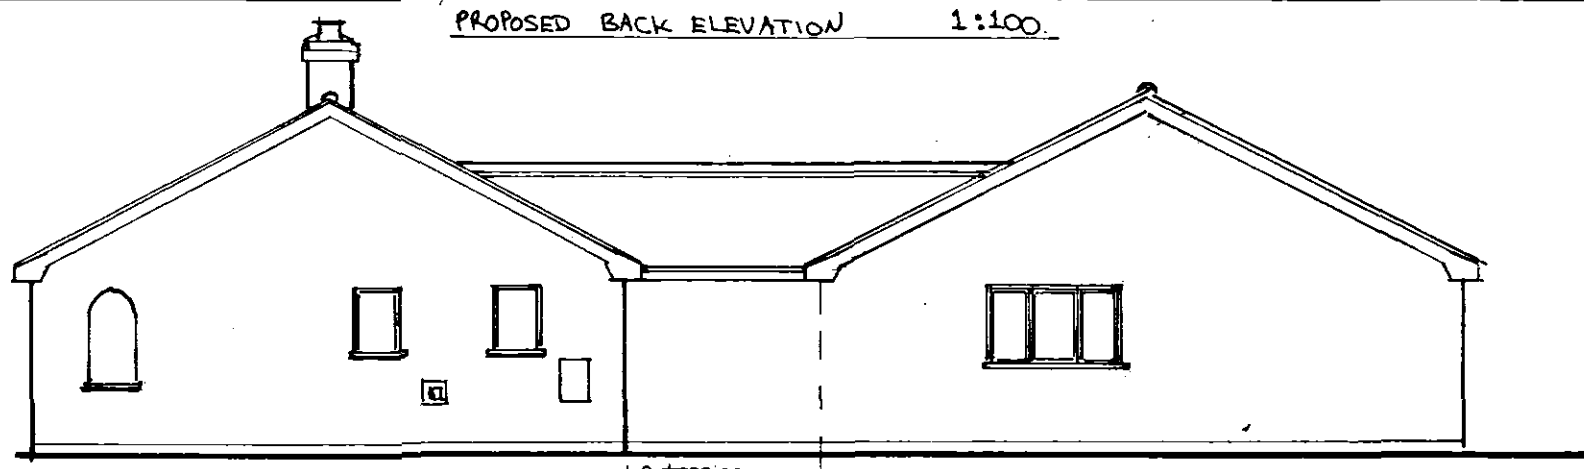

PROPOSED SIDE ELEVATION, 1:100.

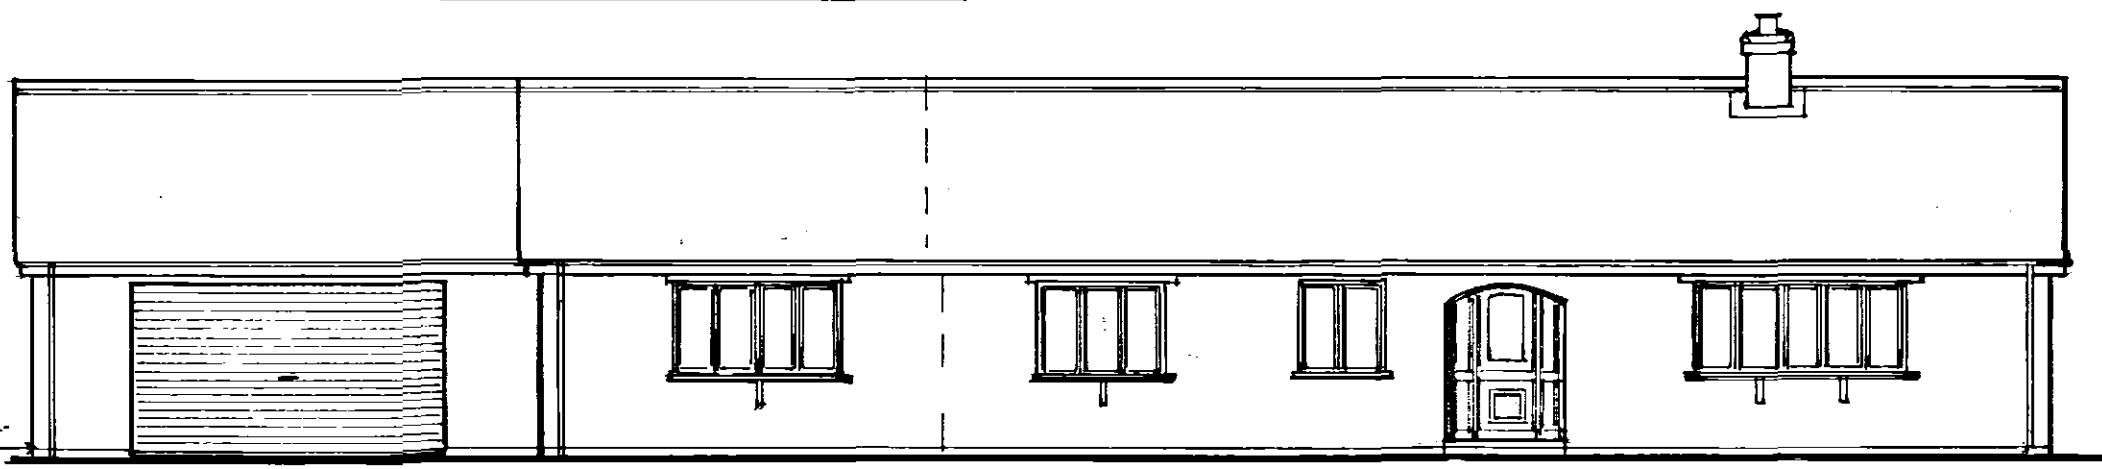

PROPOSED FRONT ELEVATION 1:100.

SHDC  
 Planning & Development  
 18 JUL 2013  
 Ref 0894/03

DETERMINED  
 PLAN

A.P.C.