





GARAGE TYPE C

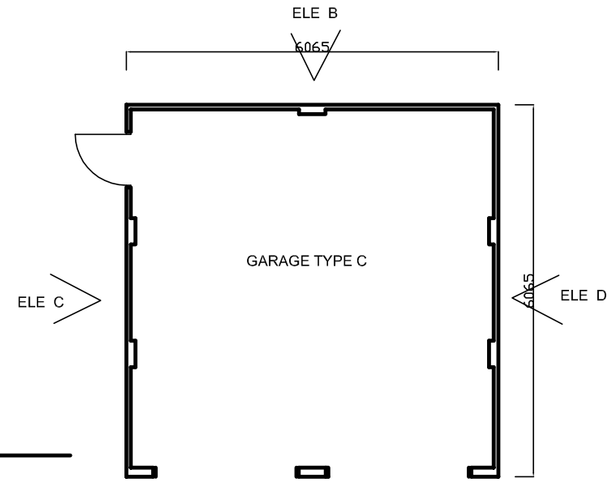


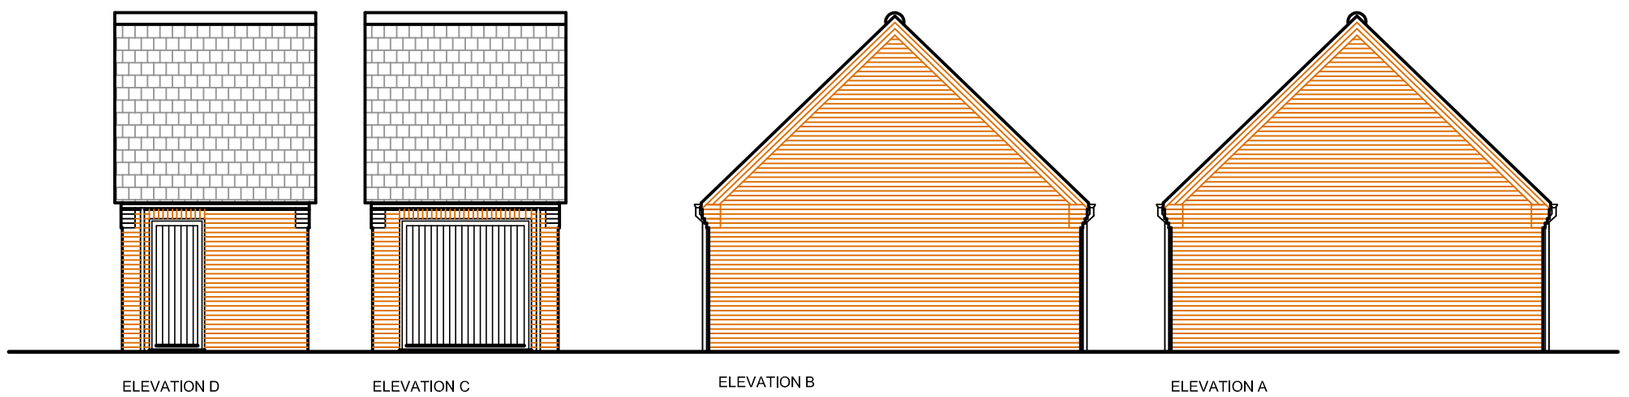


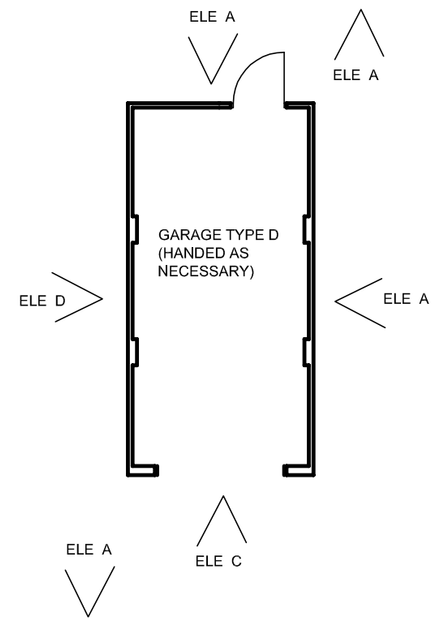

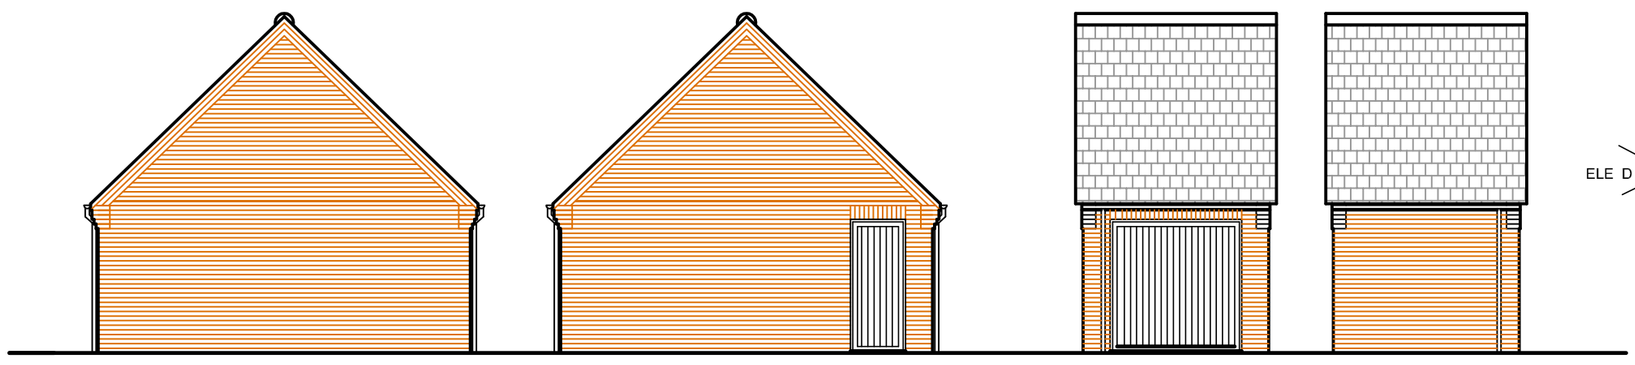



GARAGE TYPE B

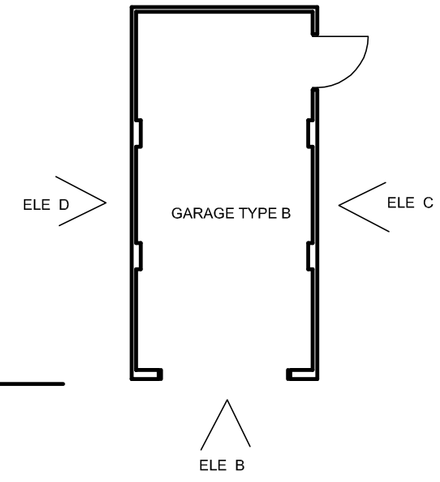

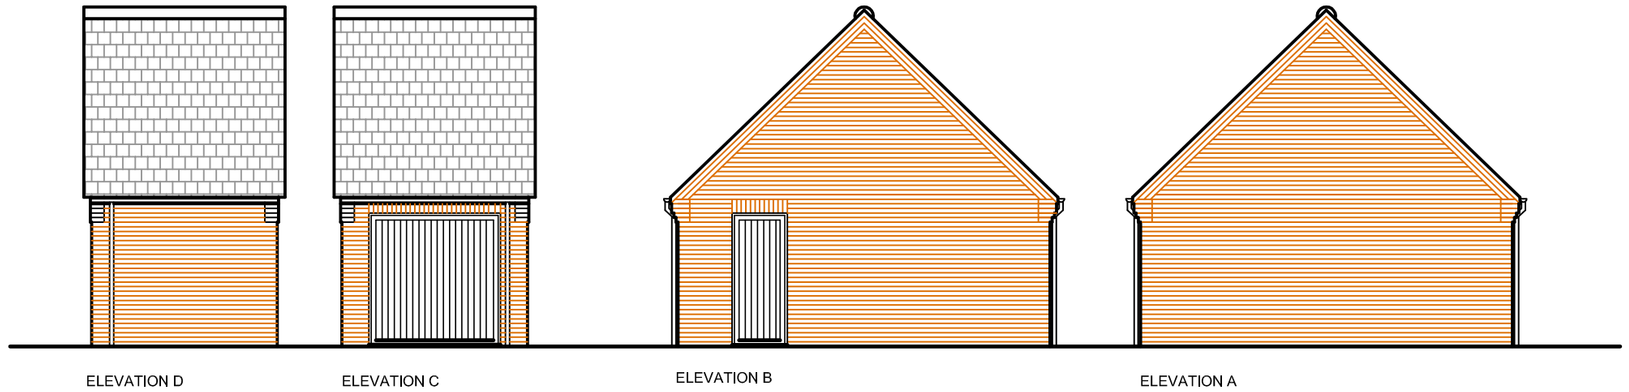

GARAGE TYPE A

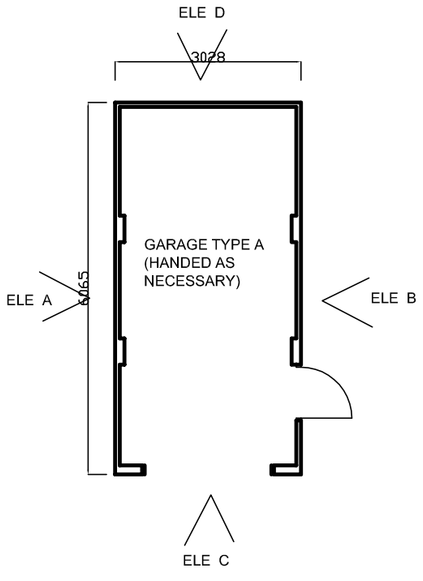

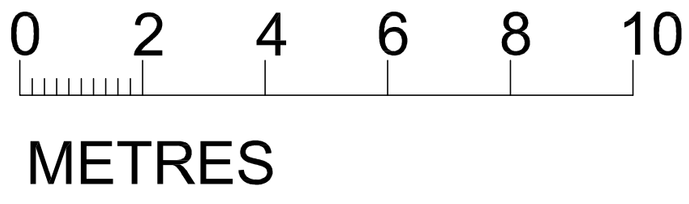

Rev	Date	Detail
-	-	-

i-LID DESIGN
INTERIOR DESIGN | ARCHITECTURE | PROJECT MANAGEMENT
28-29 Maxwell Road, Peterborough PE2 7JE
Tel: 01733 396181 info@i-lid.co.uk
www.i-lid.co.uk

Client: JON COOK

Job Title:
PROPOSED NEW DWELLINGS
LAND AT QUADRING ROAD
DONINGTON
LINCS

Scale: 1-100 @ A2 Date: 30/11/16

Drawing Title
GARAGE TYPES FOR OPTION D

Drawing No.
235-01SK010 Revision -

ALL DRAWINGS ARE THE COPYRIGHT OF I-LID DESIGN

GARAGE TYPE FOR OPTION D