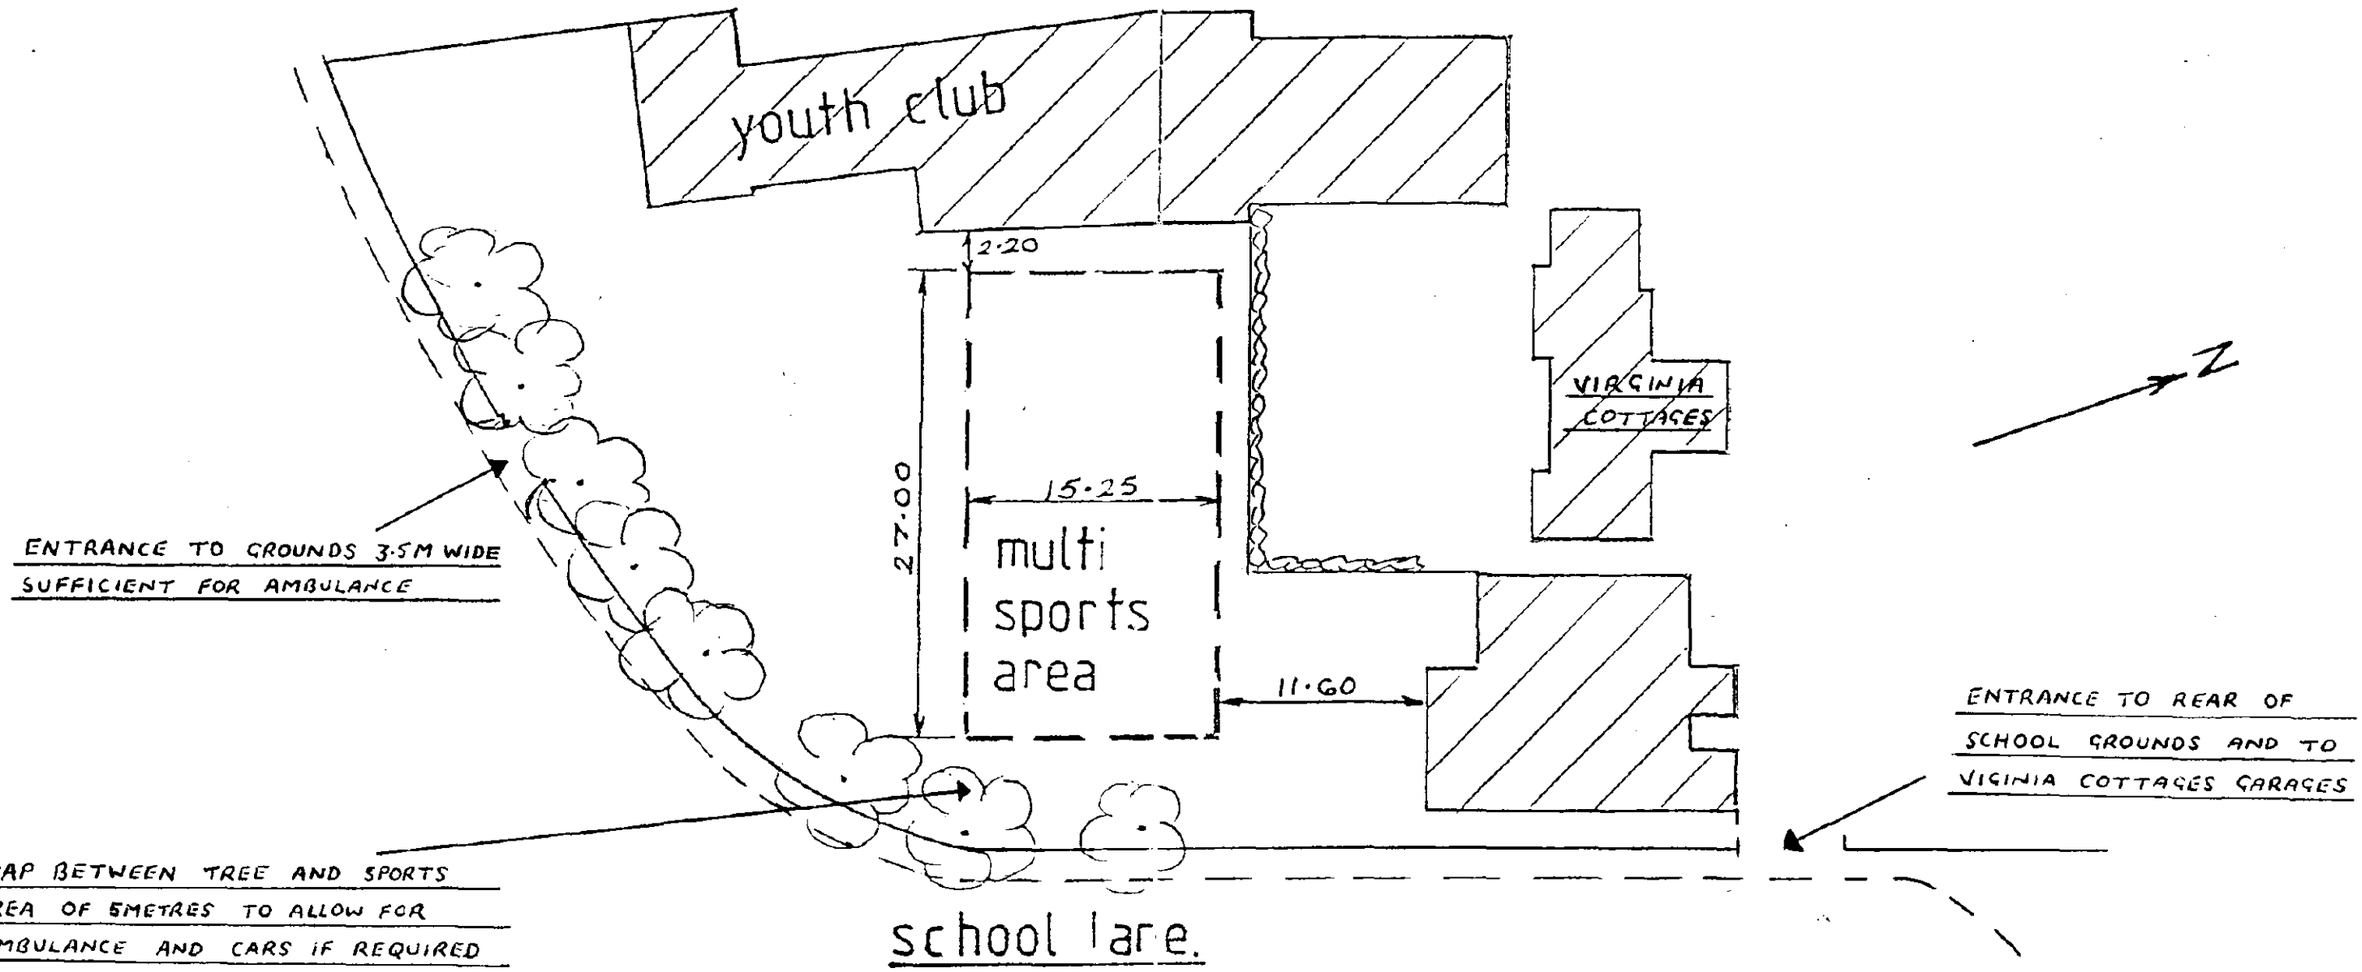


DONINGTON YOUTH CLUB.

ERECTION OF MULTI SPORTS AREA.

AT — SCHOOL LANE,
DONINGTON.
LINCS.

HOUSING
25 SEP 1996
Ref: 0897/96

DONINGTON YOUTH CLUB.


ERECTION OF MULTI SPORTS AREA.

AT — SCHOOL LANE.


DONINGTON.

LINCS.

Scale:- 1-500

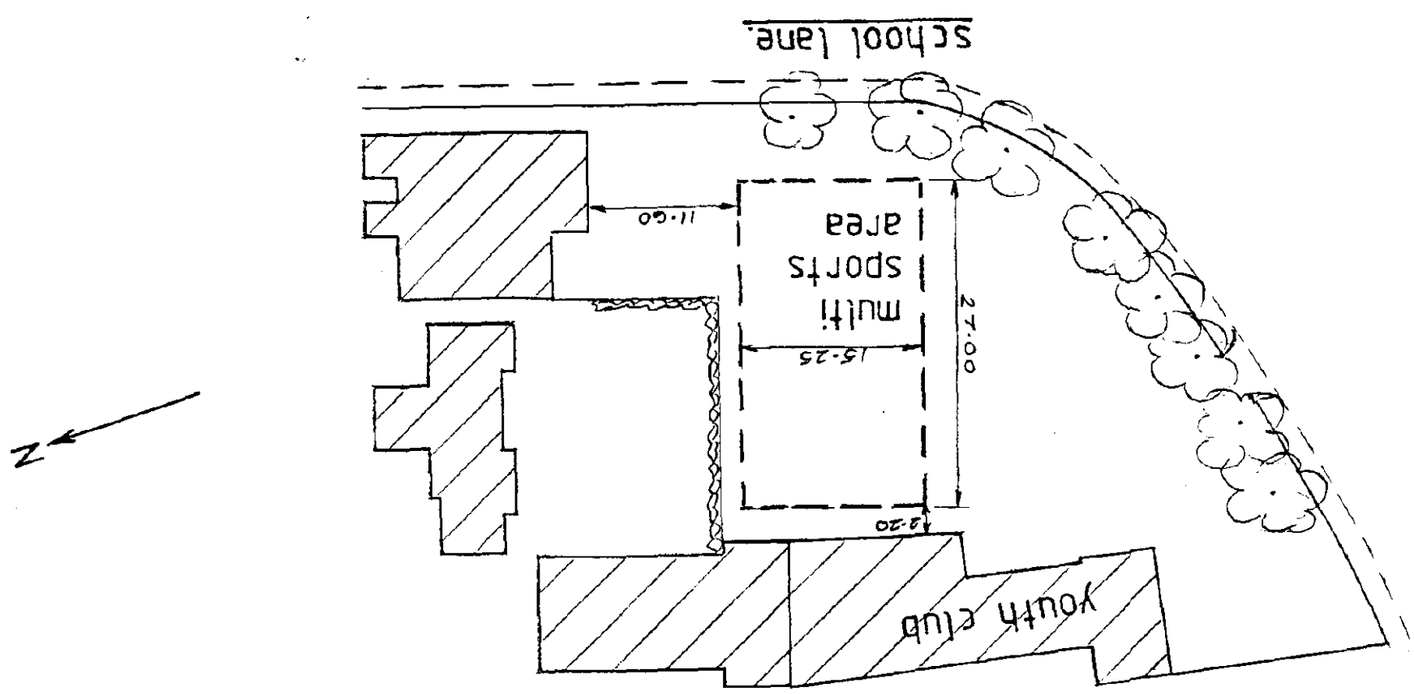

SOUTH HOLLAND DC
HOUSING & PLANNING
25 SEP 1996
Ref: 0897/96

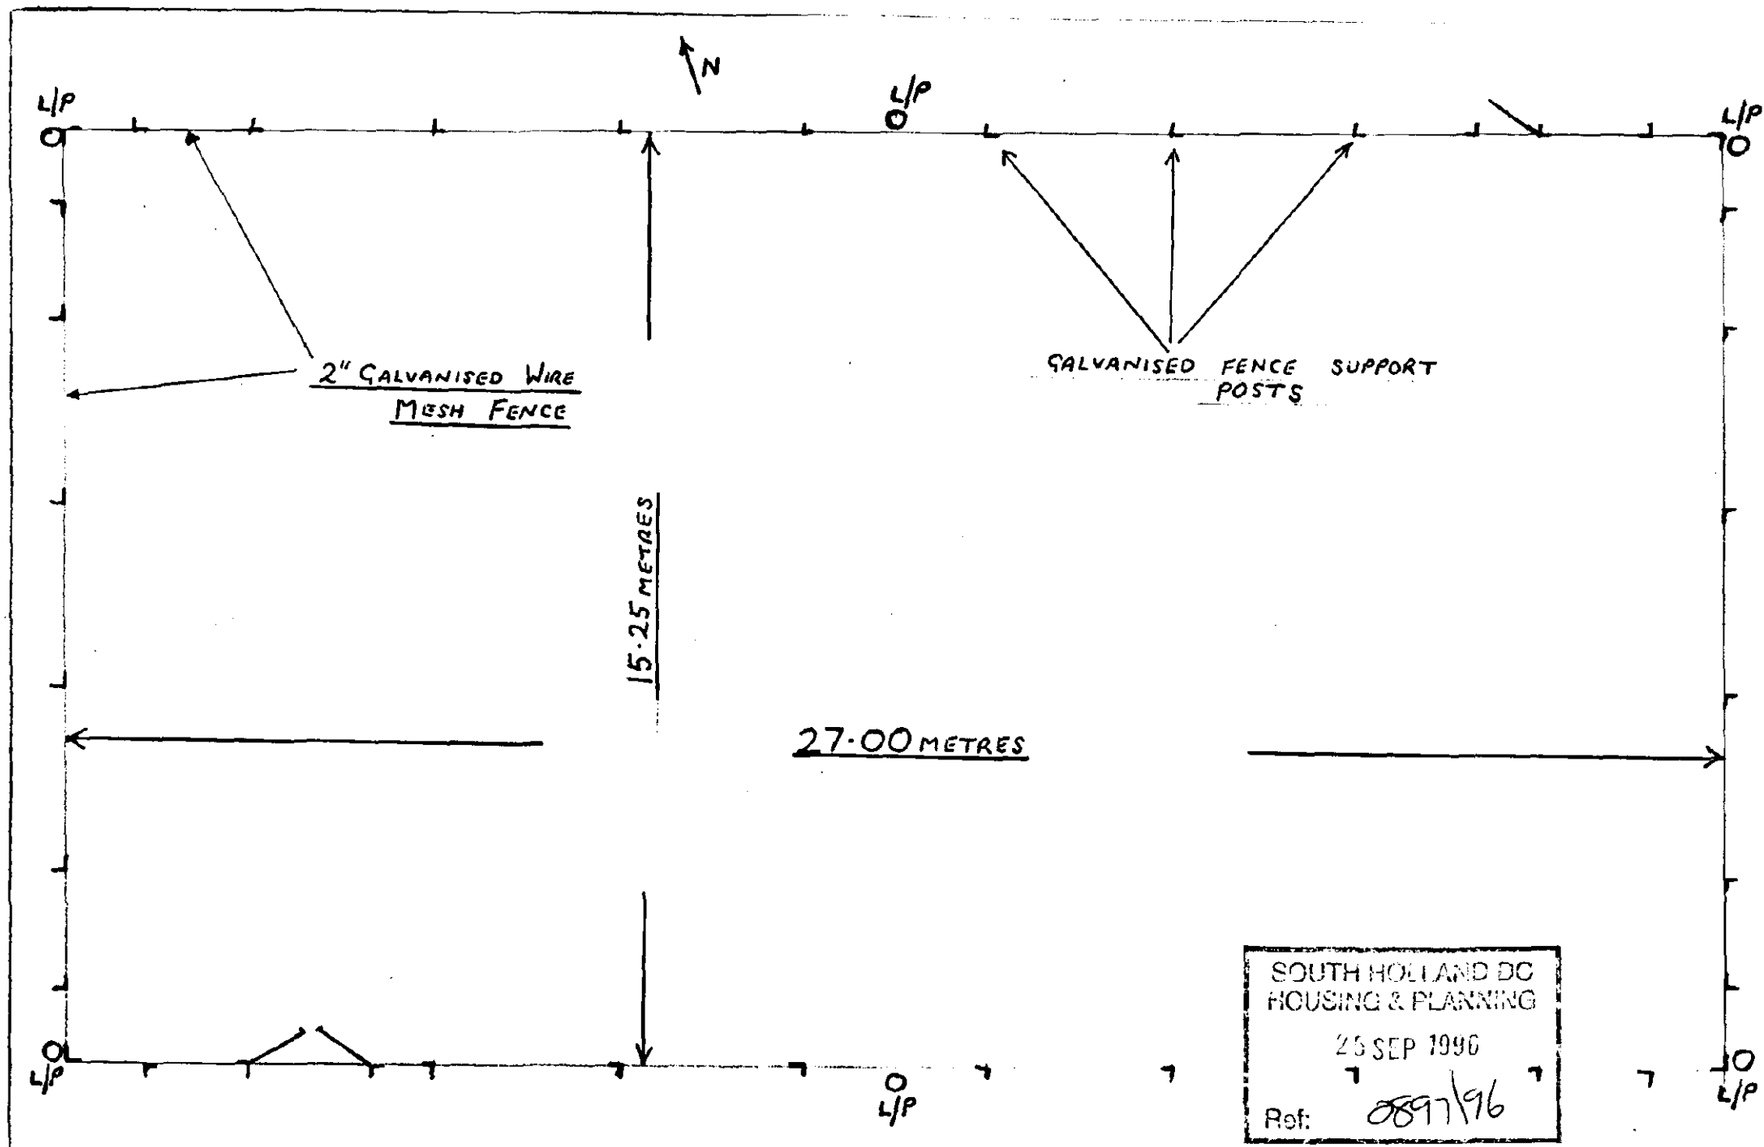

SOUTH HOLLAND DC
HOUSING & PLANNING
25 SEP 1996
Ref: 0897/96


PLAN OF MULTI SPORTS AREA

L/P = LAMP POST

SCALE:-1-100

M.D. FOULKES Building Design & Construction Services Church Street Donington

Proposed all-weather court, fencing & floodlighting on former playground at School Lane Donington | Spalding for Donington Youth Club.

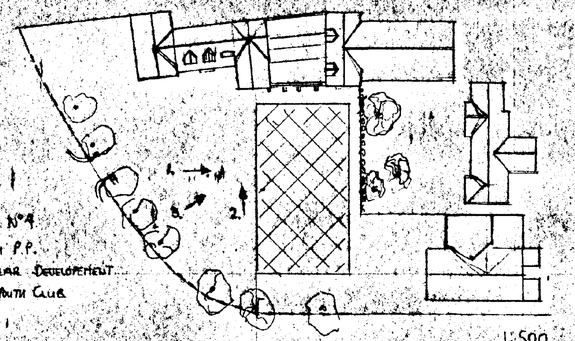


N.B. Photos No 4 Included With P.P. Shows Similalar Developement @ A Boston Youth Club


Site Plan Indicating Position Of Proposed Enclosed Court Including Reference Points For Photographs Included With Submission



View On Main Youth Club Building Showing Proposed Fencing & Lighting Standards. (1:100)

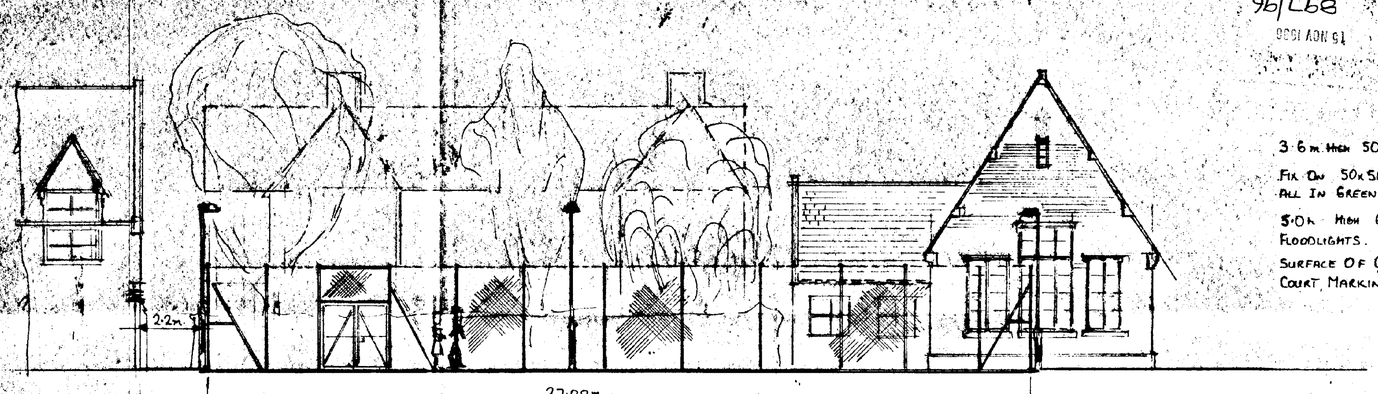

View Towards Verginia Cottages & Existing School Buildings. (1:100)

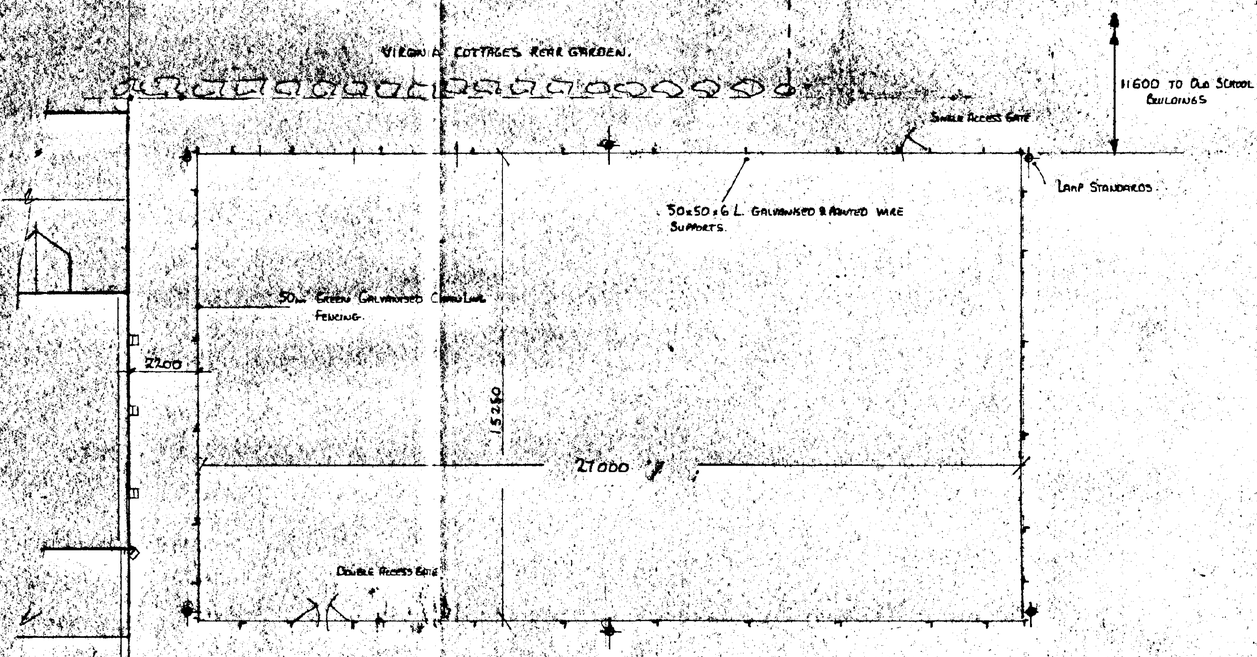

Plan On Multi Sport Area (1:100)

96/L68

3·6 m. High 50m Chain Link Fencing Mesh (Green)

Fix On 50x50 L Uprights With Bracings & Doors. All In Green Finish.

5·0 m High Galvanized Lighting Cols With 5 No T Floodlights.

Surface Of Court To Be "Black Top" With Normal Court Markings.

LBC

Donington Youth Club