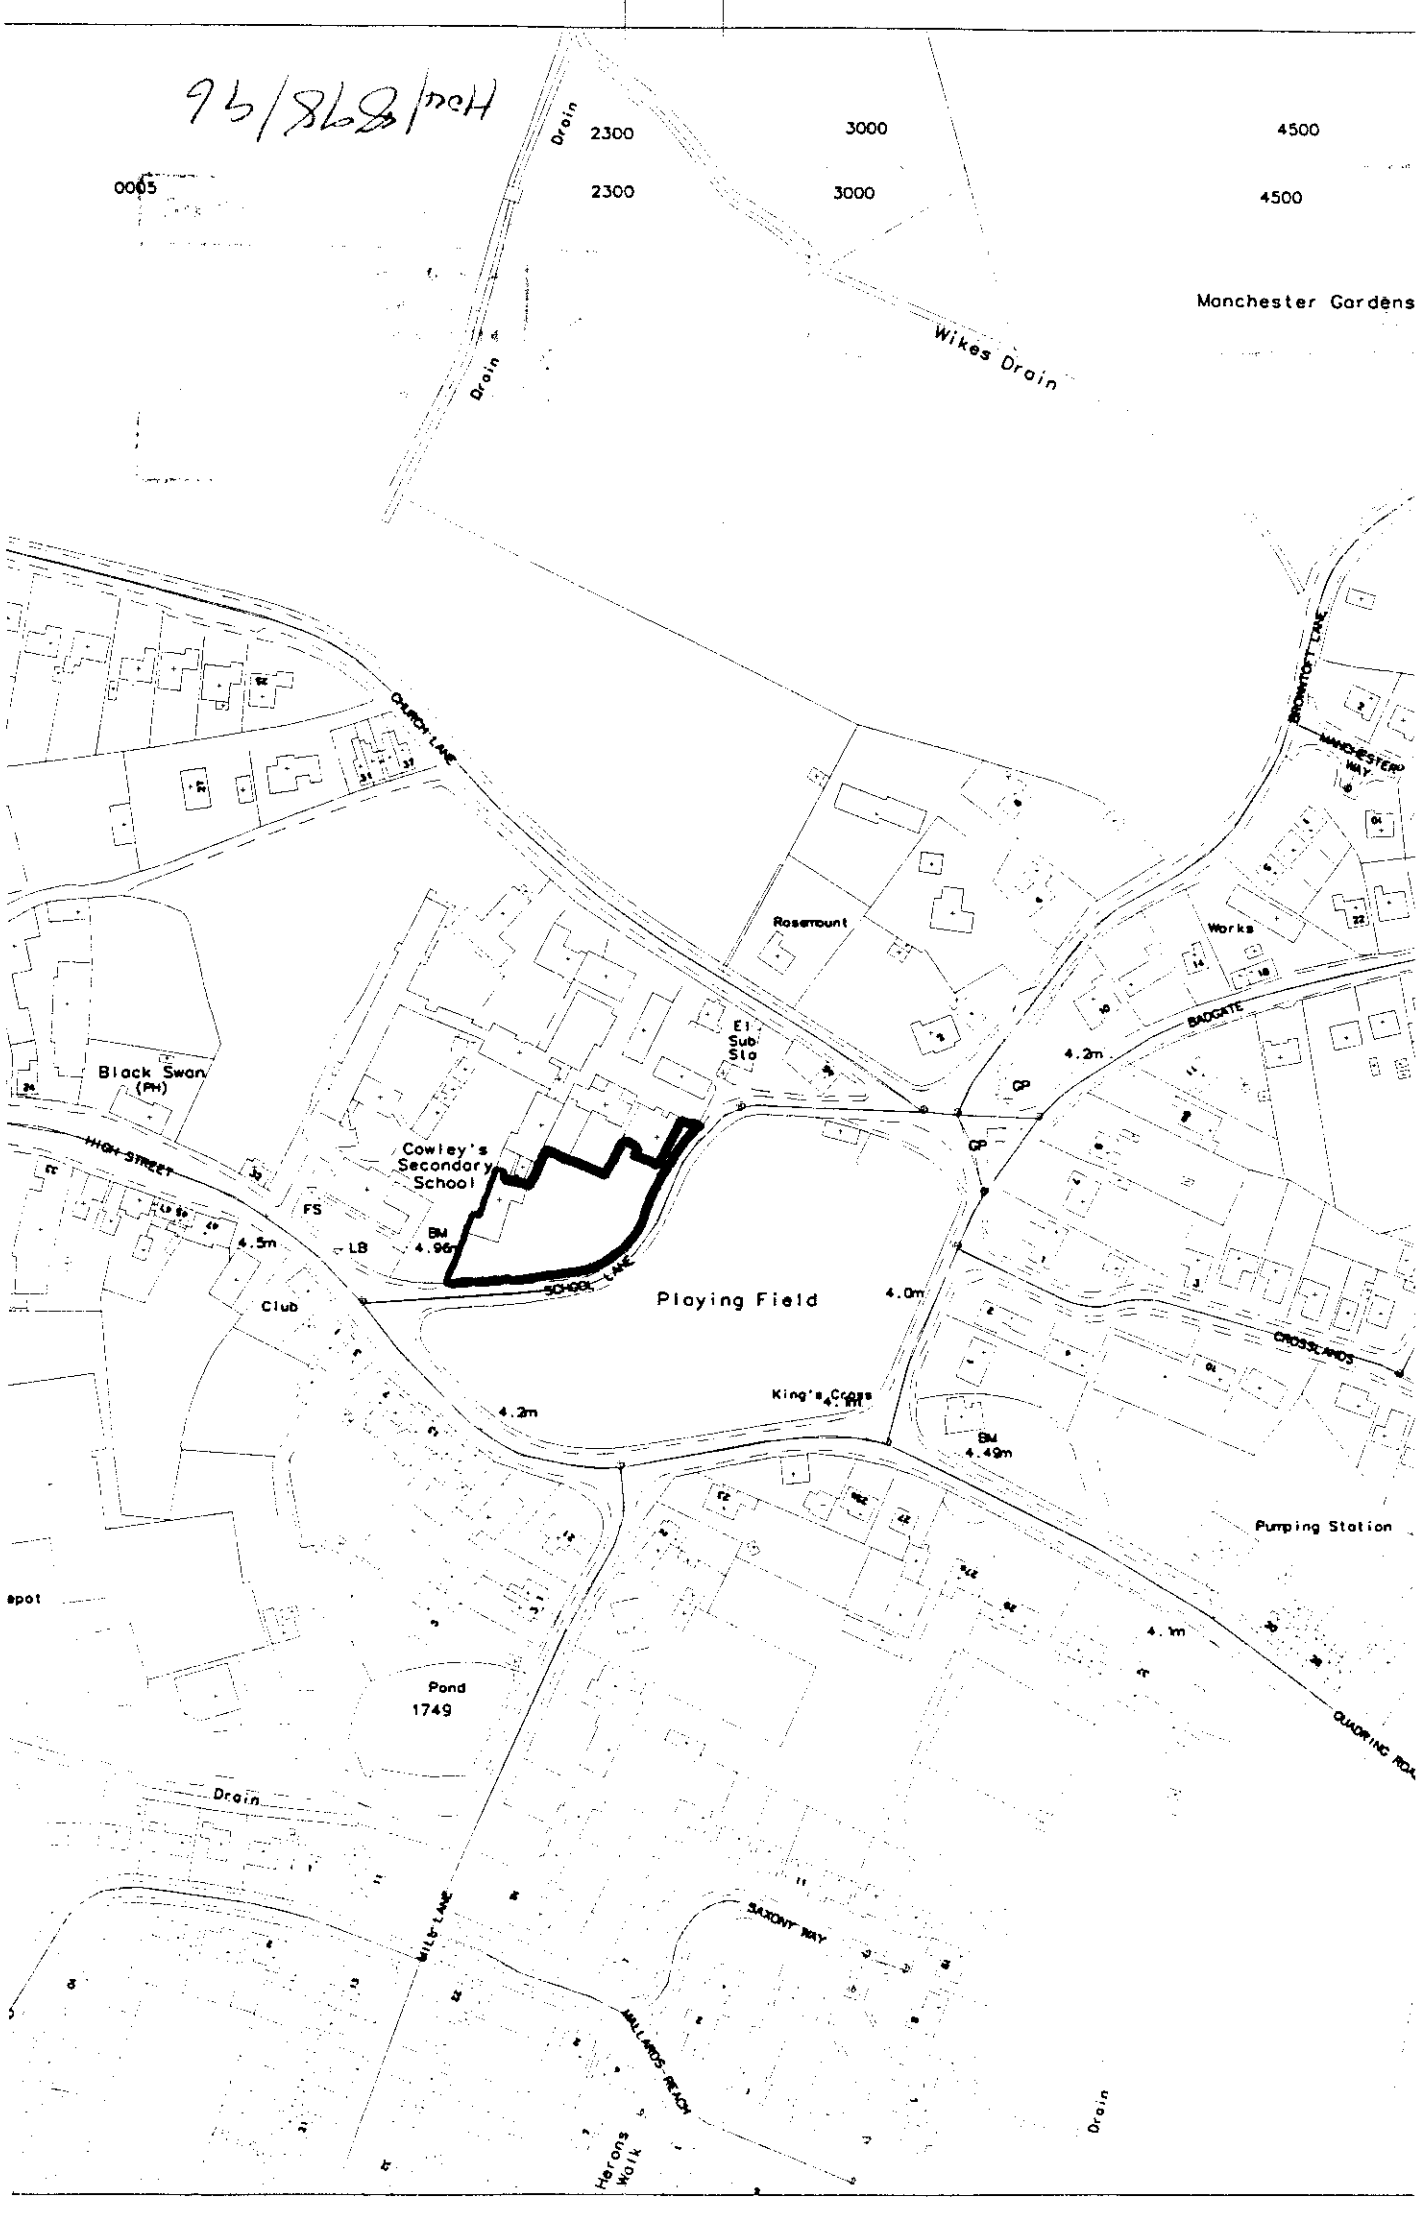

96/8688/MCH
0005
2300
3000
4500
2300
3000
4500
Manchester Gardens
Drain
Drain
Wikes Drain
CHURCH LANE
Rosemount
El Sub Sta
Works
BROMYOTT LANE
MANCHESTER WAY
BADGATE
4.2m
GP
GP
Black Swan (PH)
HIGH STREET
Cowley's Secondary School
FS
BM 4.96m
LB
4.5m
SCHOOL LANE
Playing Field
4.0m
Club
CROSSLANDS
King's Cross
4.2m
BM 4.49m
Pumping Station
epot
Pond 1749
4.1m
QUADRING ROAD
Drain
MILL LANE
SAXONY WAY
WILLARDS REACH
Herons Walk
Drain