
M.D. FOULKES , Building Design & Construction Services Church Street Donington


Proposed all-weather court, fencing & floodlighting on former playground at School Lane Donington Spalding for Donington Youth Club.

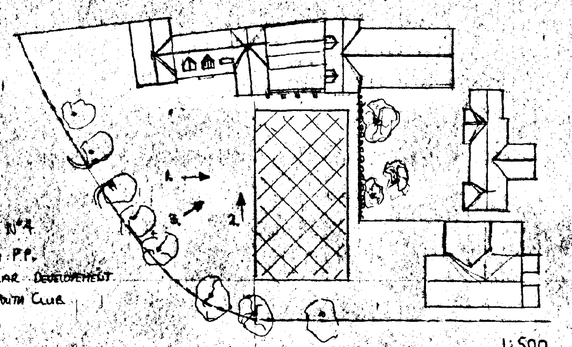

1:500

Site Plan Indicating Position Of Proposed Enclosed Court Including Reference Points For Photographs Included With Submission


NB Photo No 4 Included With P.P. Shows Similalar Development @ A Boston Youth Club

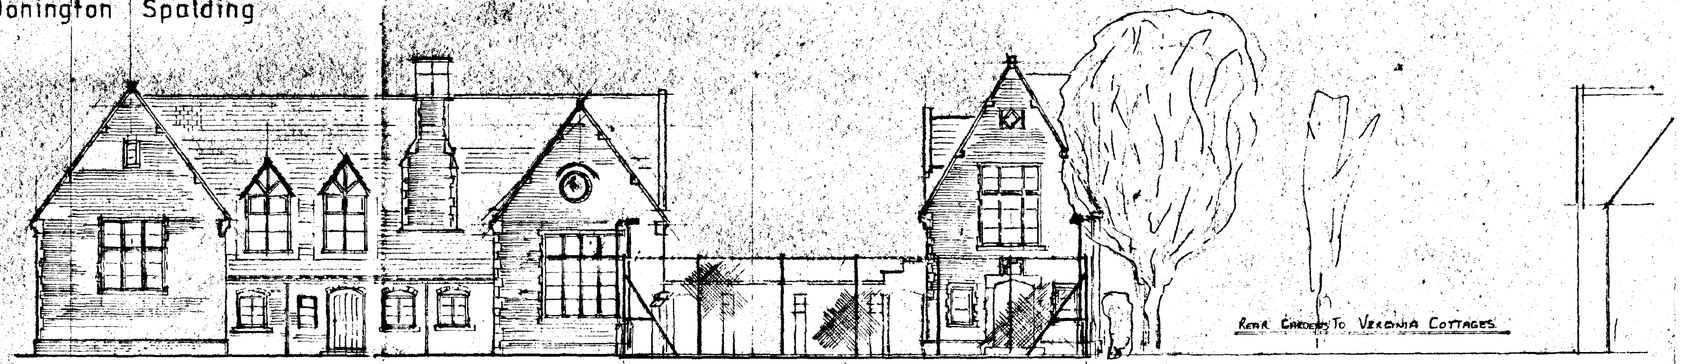


View On Main Youth Club Buildings Showing Proposed Fencings & Lighting Standards (1:100)

15.250 m. wide Enclosed Area.

Rear Gardens To Veronia Cottages

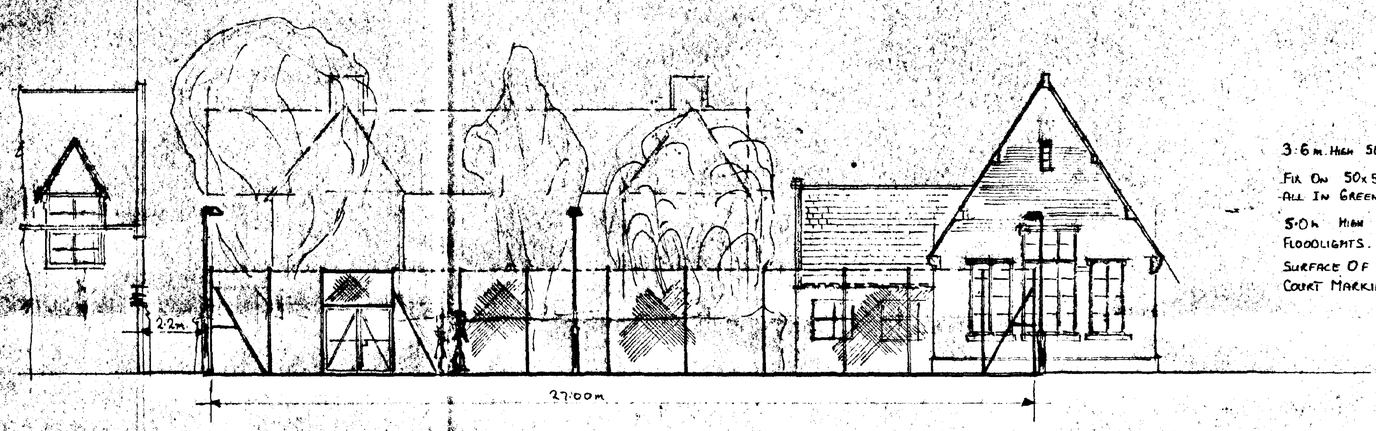

View Towards Virginia Cottages & Existing School Buildings (1:100)

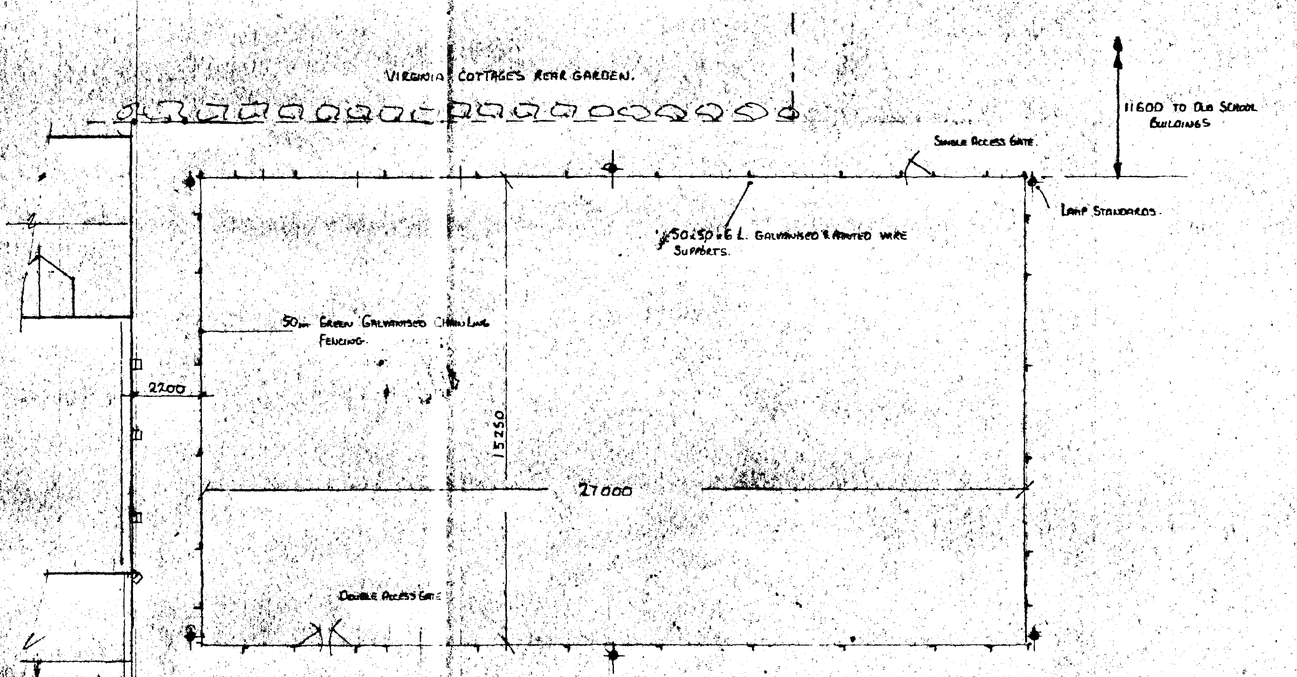

3.6 m. High 50m Chain Link Fencing Mesh (Green)
Fix On 50x50 L uprights with Bracings & Doors. All In Green Finish.
5.0m High Galvanized Lighting Cols With 500 W Floodlights.
Surface Of Court To Be "Black Top" With Normal Court Markings.

PLANNING
15 NOV 1996
Ref: 898/96

PP