PROPOSED EXTENSION
KITCHEN

REMOVE EXISTING
DWELLING WALLS TO
CREATE OPENING

EXISTING FRONT ROOM

FRONT GARDEN

REMOVE EXISTING
WINDOW TO CREATE
OPENING

BLOCK UP ARCH

2400

2051

2051

2400

5300

1975

1350

1975

BRICK UP
DOORWAY

EXISTING
OFFICE

EXISTING GARAGE

DRIVEWAY

EXISTING
BATHROOM


EXISTING
UTILITY


CREATE NEW DOOR

	NOTES: All dimensions must be checked on site and not scaled from this drawing.	Client	Scale 1:50	Drawing Title
		Job Title	Drawn by	Drg No. / Rev
			Date	

A PRODUCT OF THE UNO RANGE – ARCHITECT CAT. No. 7313

420×297mm A3

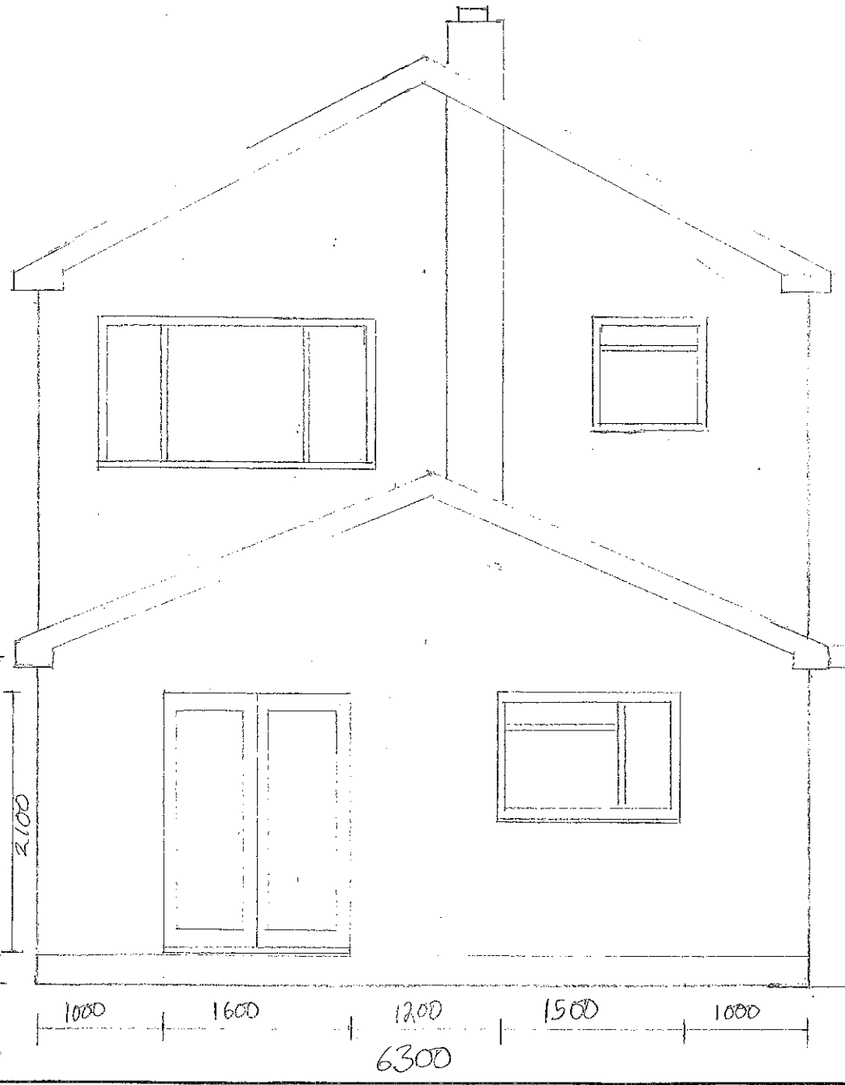

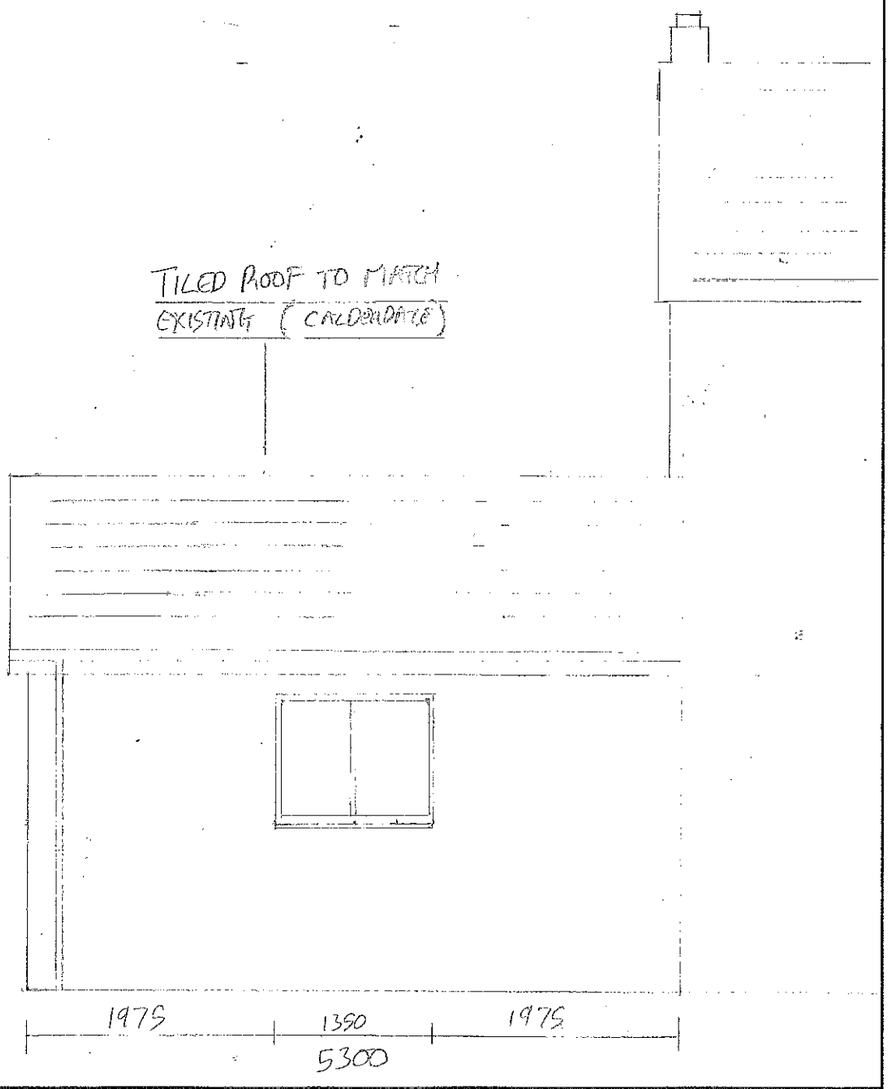

	NOTES:	**Client**	**Scale** 1:50	**Drawing Title**
	All dimensions must be checked on site and not scaled from this drawing.	**Job Title**	**Drawn by**	**Drg No.** / **Rev**
			Date	

A PRODUCT OF THE UNO RANGE – ARCHITECT CAT. No. 7313

420×297mm A3