
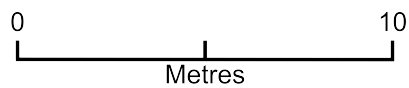


Cowley Academy

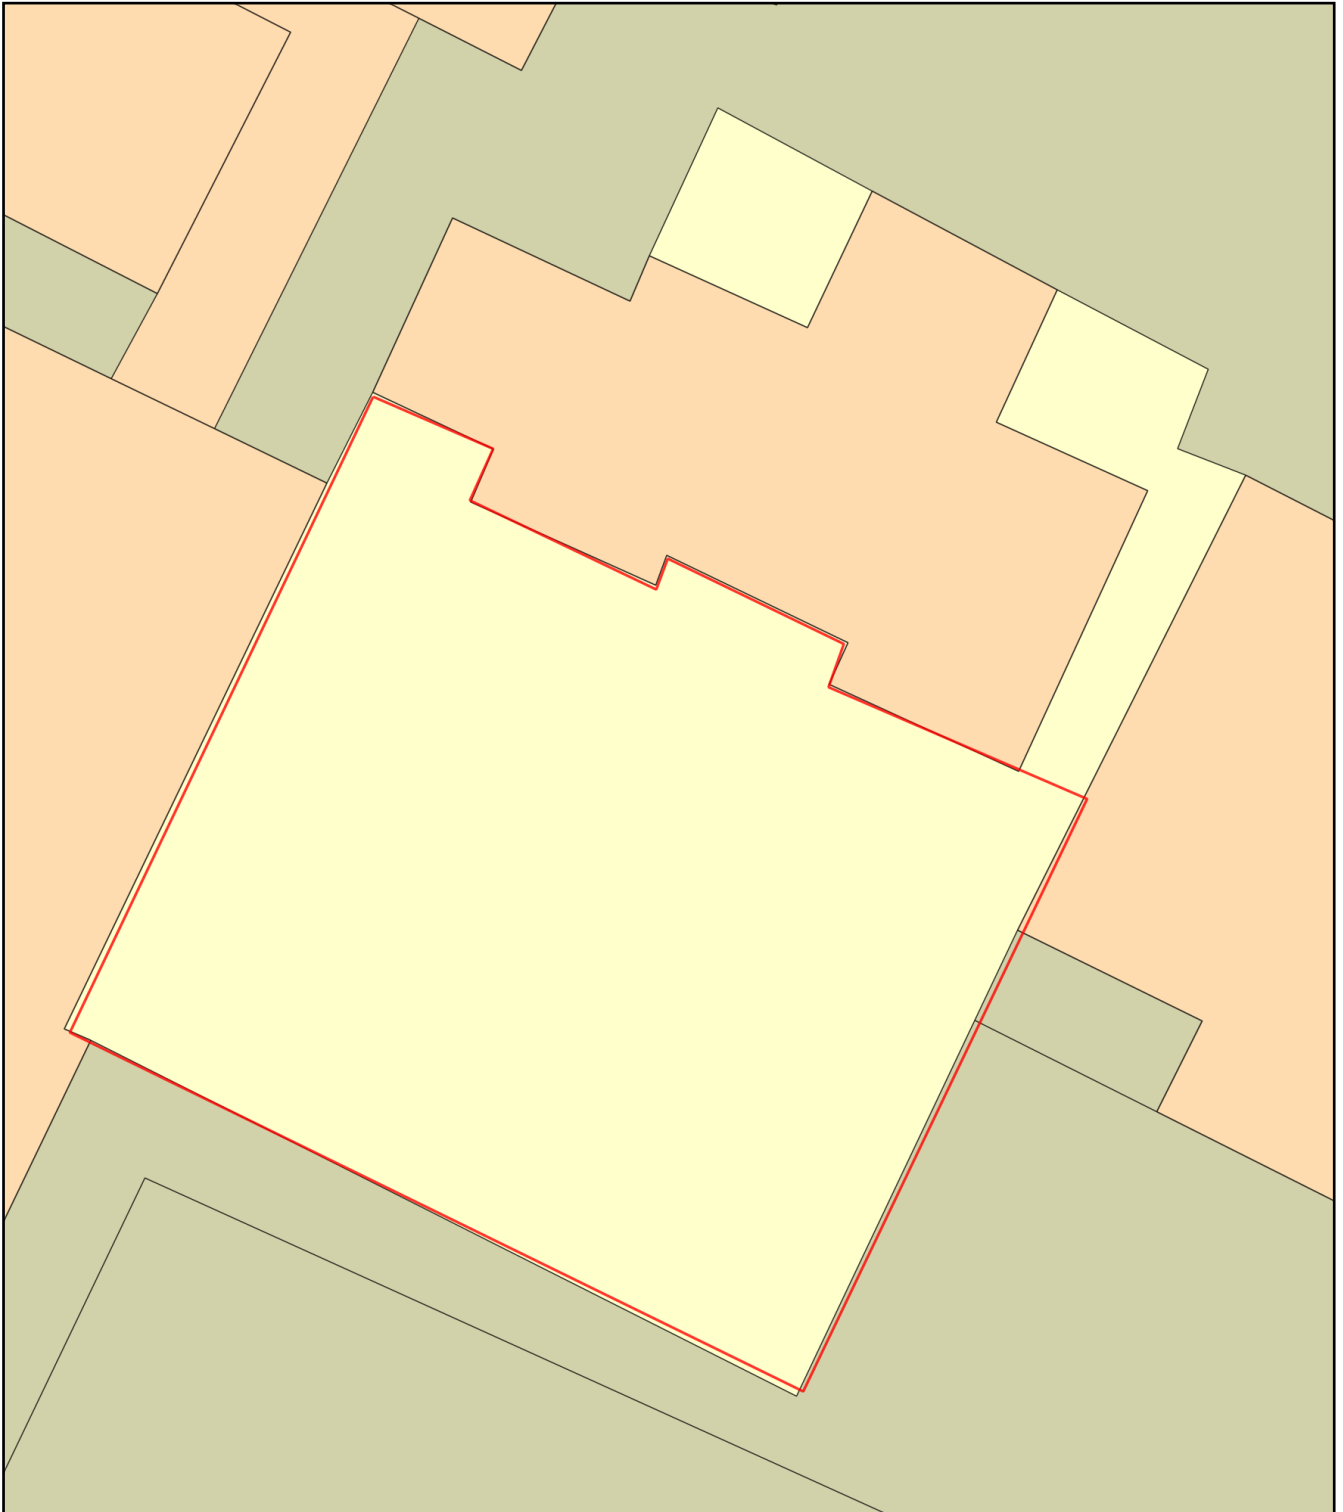

Plan Produced for: Planning

Date Produced: 16 Sep 2022

Plan Reference Number: TQRQM22259082132794

Scale: 1:200 @ A4