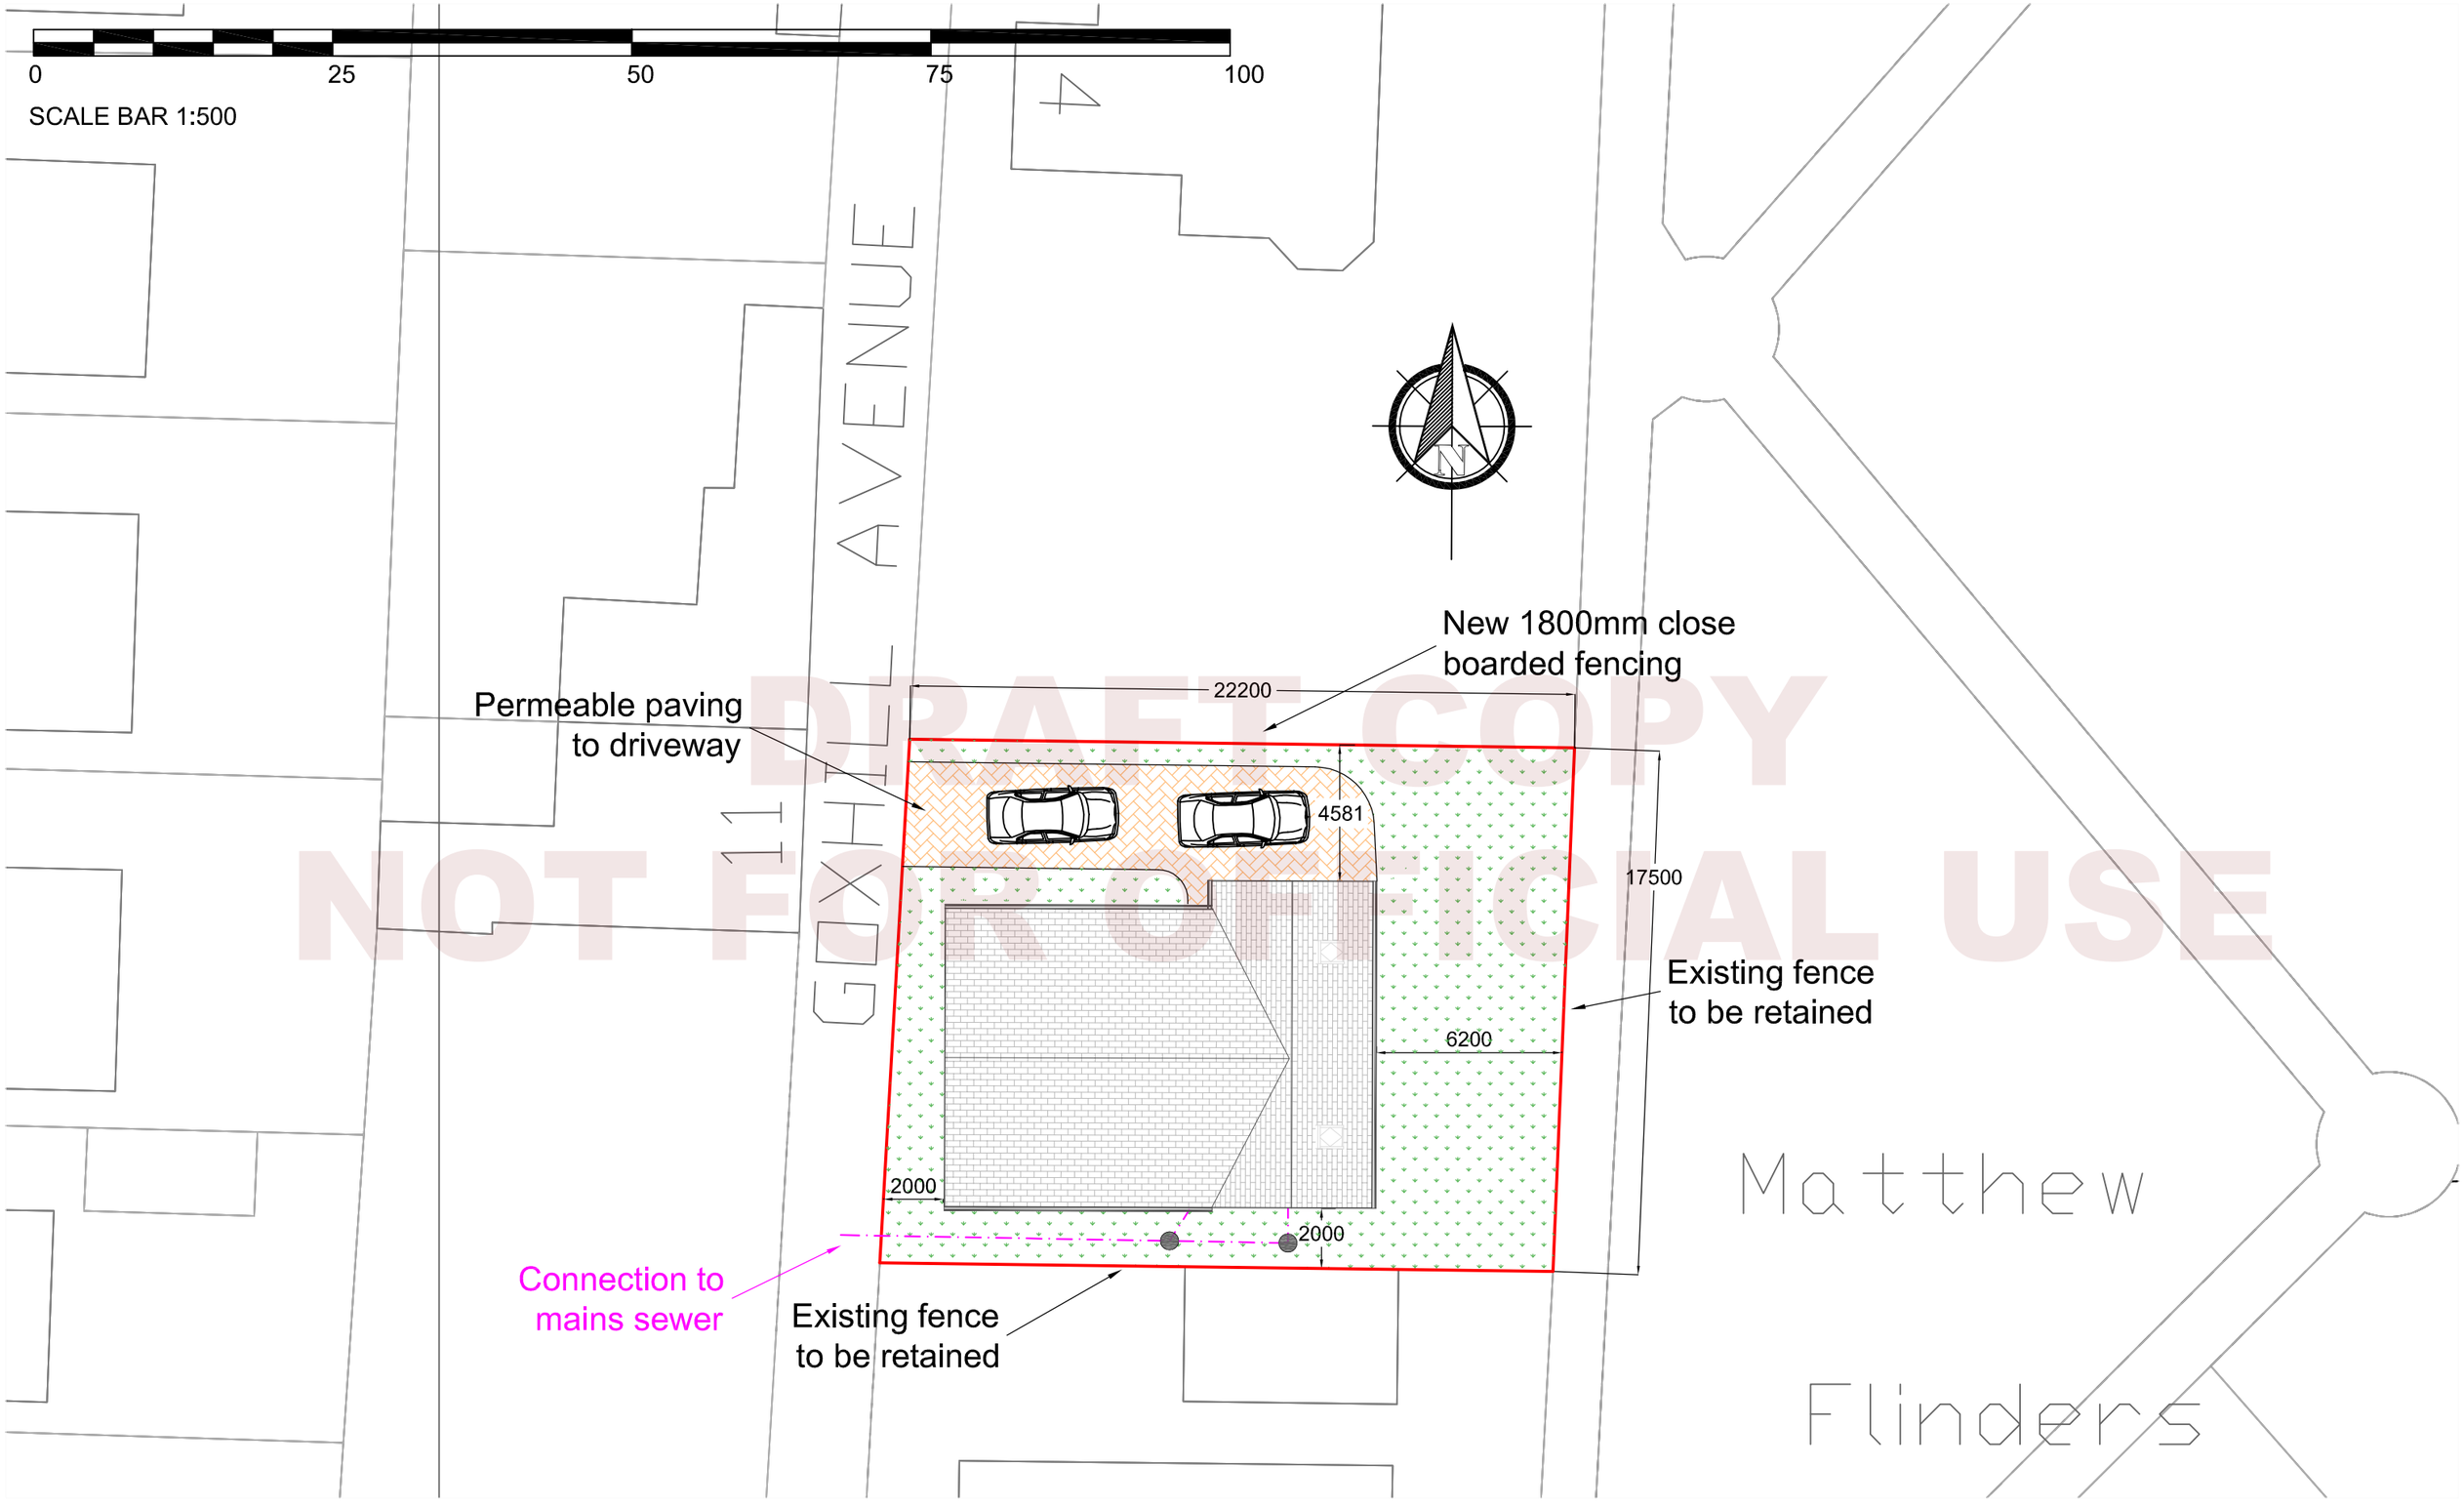


DRAFT COPY
NOT FOR OFFICIAL USE

CadTech Design
01432 806409

Project:
Proposed new dwelling on land adjacent to 4 Goxhill Avenue, Donington, Spalding PE11 4SZ

Drawing:
Block Plan

Date:
September 2018

Scale:
1:500 @A3

Drawing Nr.
FP/007