

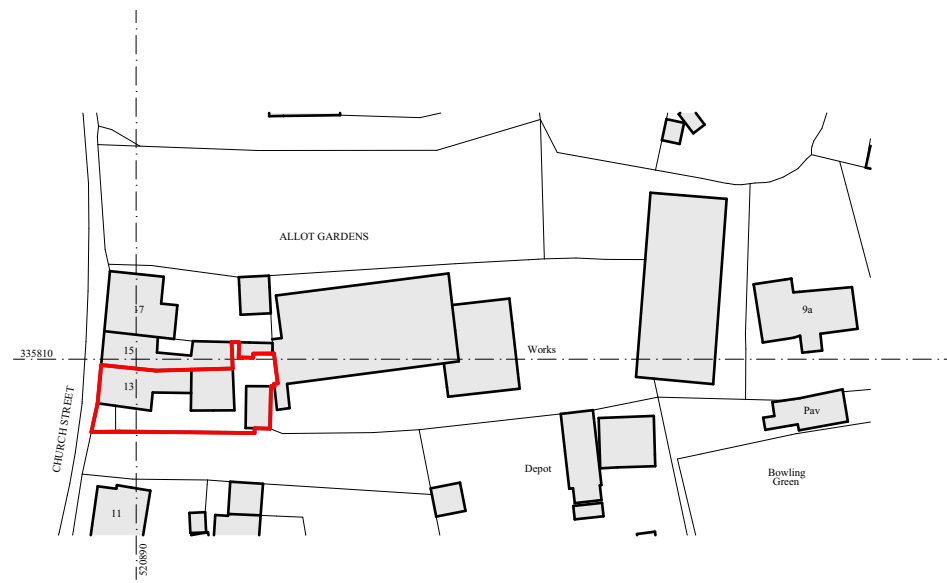
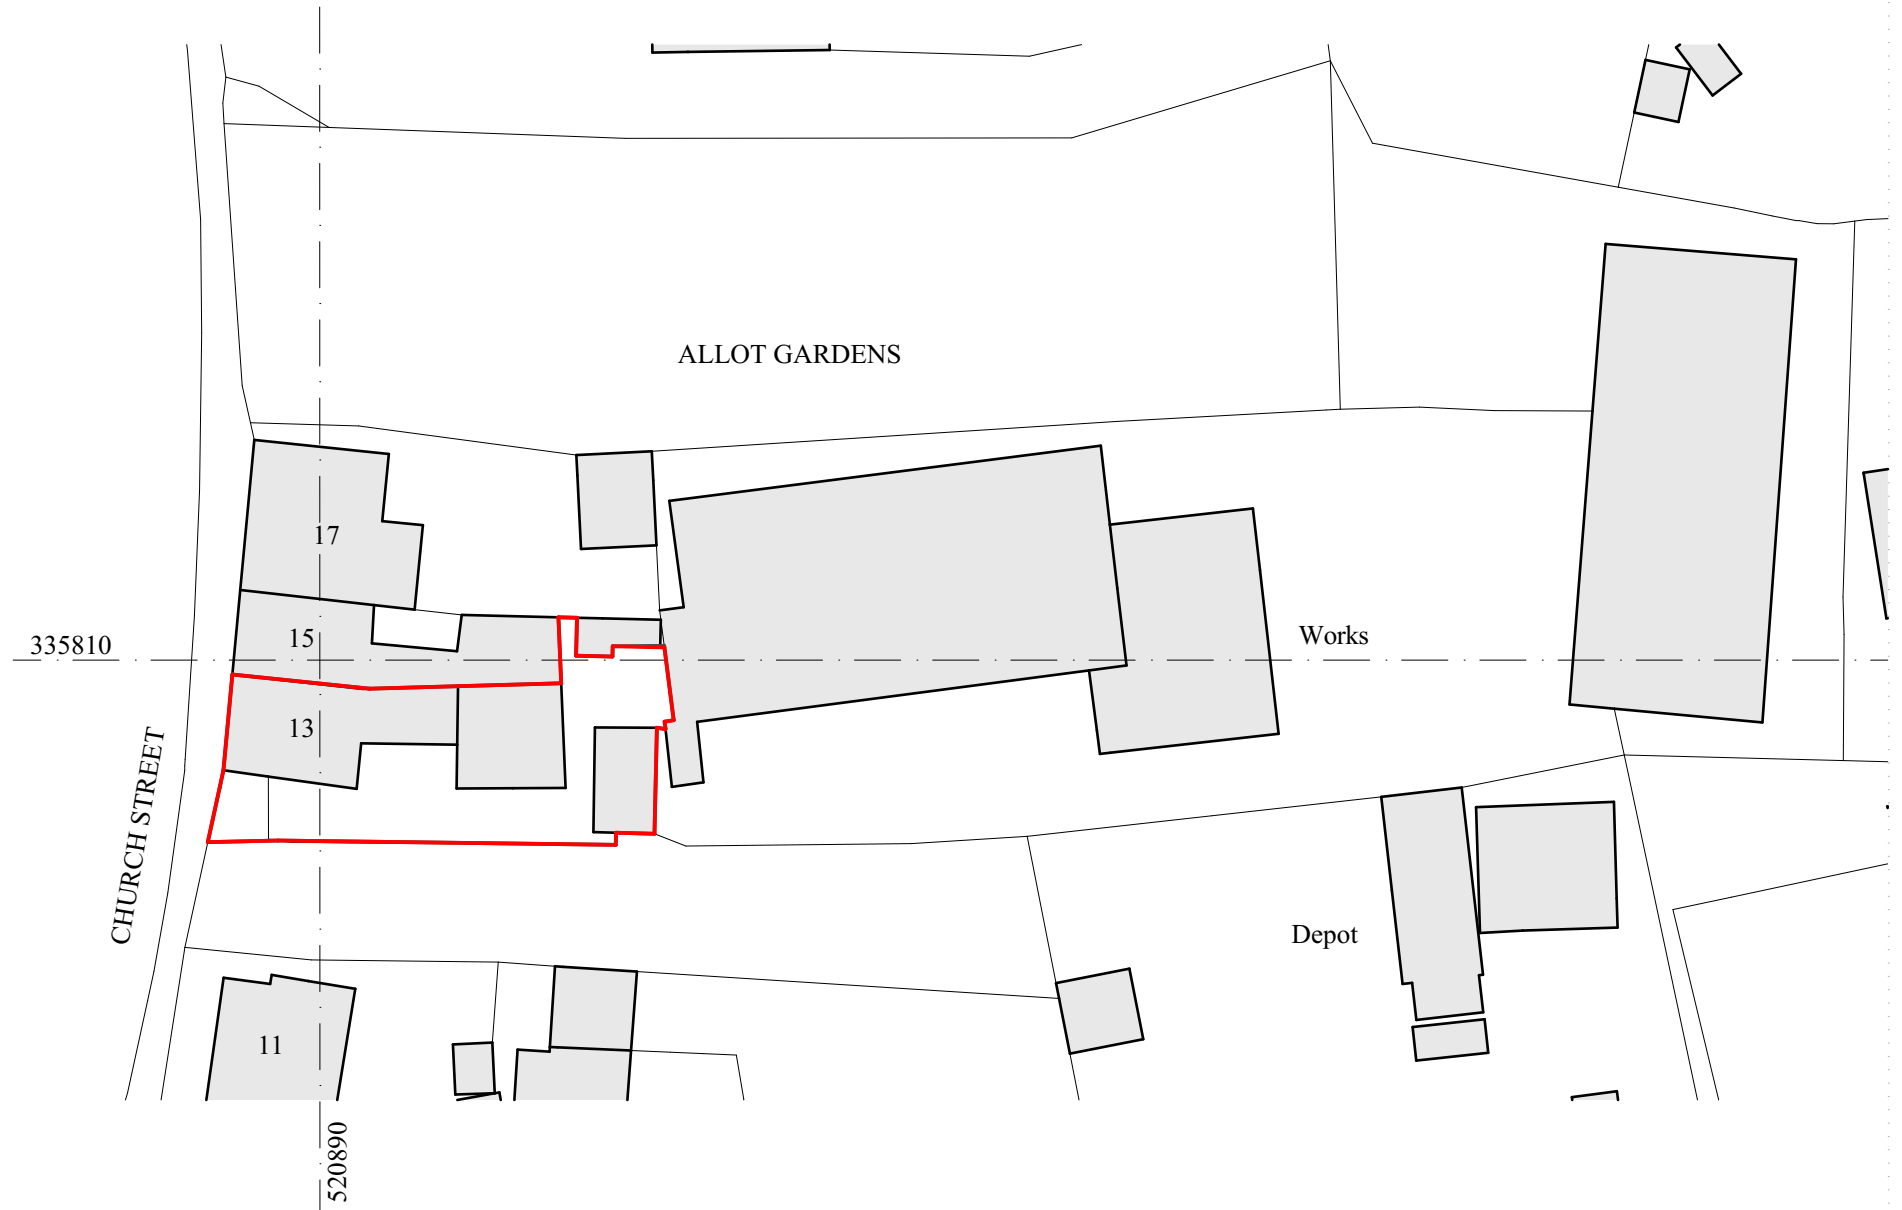


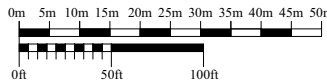

Location Plan @ Scale 1:1250

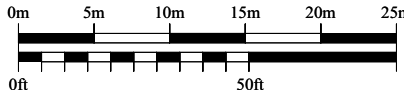

Block Plan @ Scale 1:500

 Cameron Bosque Architects Ely, Cambridge & Harlow, Essex Tel: 07548658571 Email: info@cameronbosque.com	<u>Status</u> Planning	<u>Title</u> Location and Block Plans	<u>Rev</u> /	<u>Date</u> 09.09.22	<u>Drawn by</u> GC	<u>Description</u> Planning Issue	Ordnance Survey, (c) Crown Copyright 2022. All rights reserved. Licence number 100022432				
	<u>Client Name</u> DSM Construction Services Ltd	<u>Scale</u> 1:1250 and 1:500@A3	<u>Date</u> 15.08.22	<u>Scale Bar 1:1250</u> 						<u>Scale Bar 1:500</u> 	
	<u>Project Address</u> 13 Church Street, Donington, Spalding PE11 4UA	<u>Drawing Number</u> 22142-0000	<u>Revision</u> /	<u>General Notes</u> Do not scale from this drawing, apart from Town Planning purposes. Work to figure dimensions only. This drawing is the property of Cameron Bosque Architects Limited and copyright is reserved by them This drawing is issued on the basis that it is not copied, used or disclosed by or to any unauthorised person without the prior written consent of Cameron Bosque Architects Limited The drawing representative of the building or site and intended works. Contractors should carry out their own independent site surveys to confirm dimensions							