
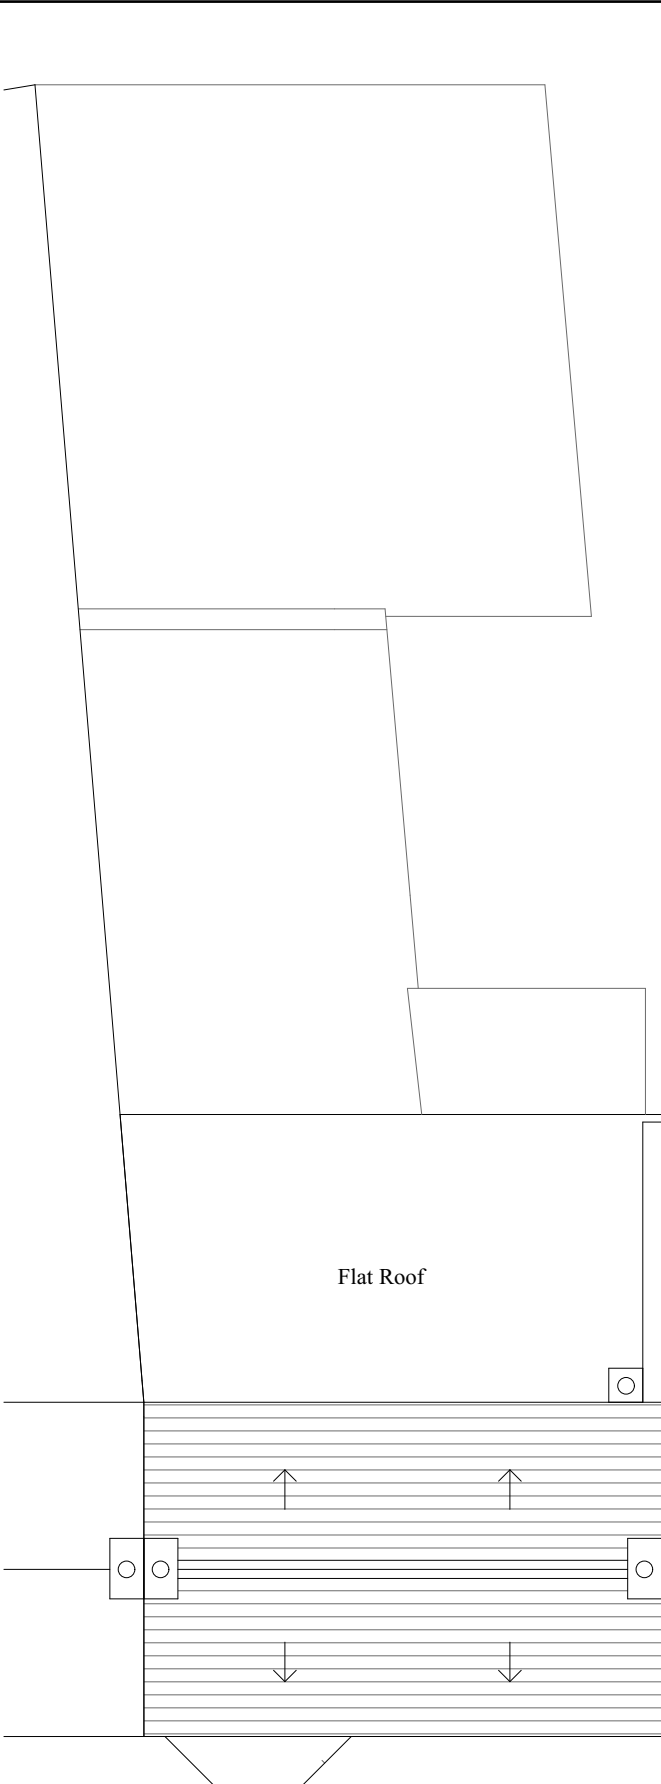
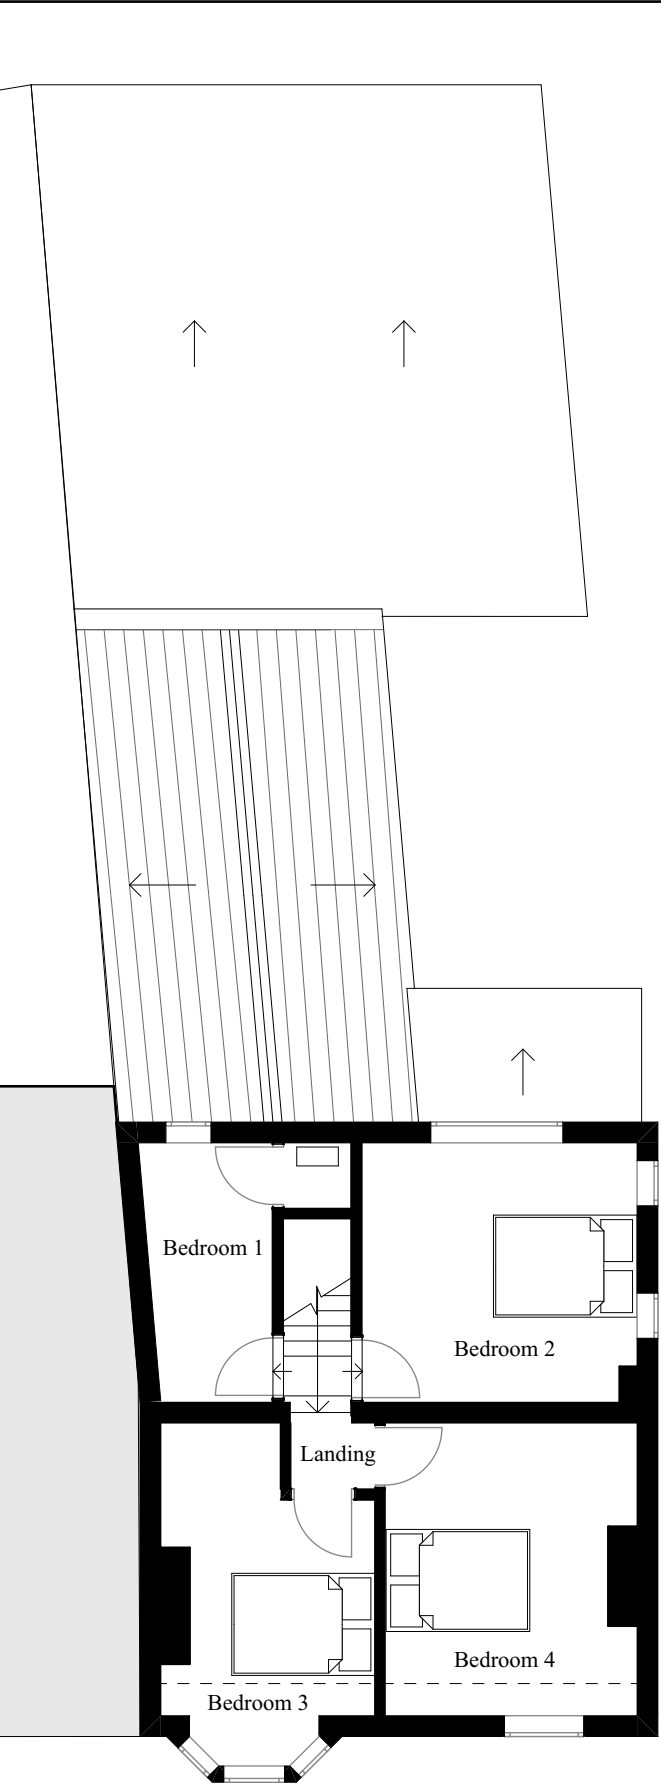


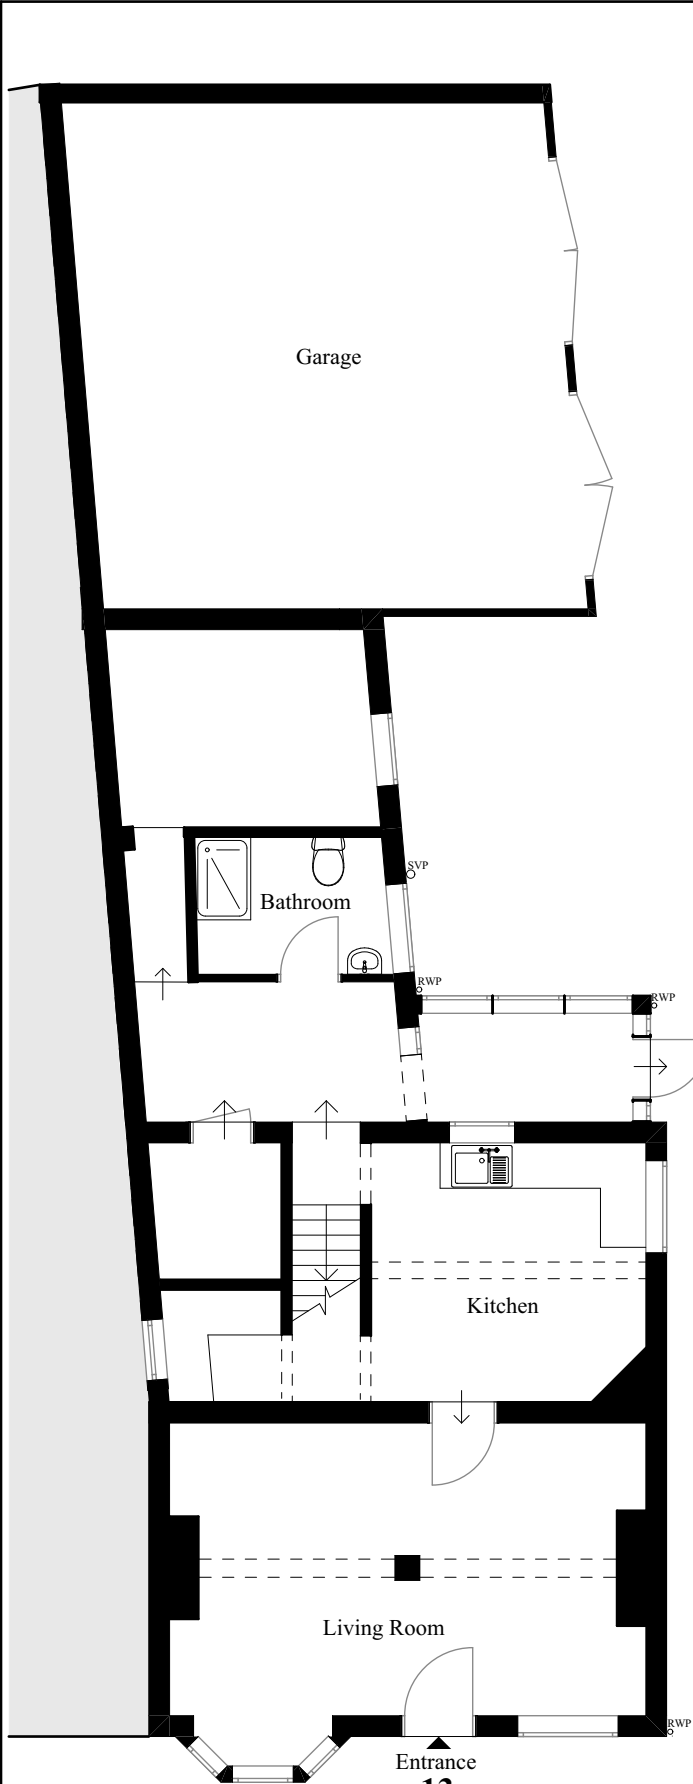

General Notes
 Do not scale from this drawing, apart from Town Planning purposes
 Work to figure dimensions only
 This drawing is the property of Cameron Bosque Architects Limited and copyright is reserved by them
 This drawing is issued on the basis that it is not copied, used or disclosed by or to any unauthorised person without the prior written consent of Cameron Bosque Architects Limited
 The drawing representative of the building or site and intended works
 Contractors should carry out their own independent site surveys to confirm dimensions

Rev	Date	Drawn by	Description
/	09.09.22	GC	Planning Issue

Status
 Planning

Cameron Bosque Architects
 Ely, Cambridge & Harlow, Essex
 Tel: 07548658571
 Email: info@cameronbosque.com

Client Name
 DSM Construction Services Ltd

Project Address
 13 Church St, Donington, Spalding, PE11 4UA

Title
 Existing Plans

Scale 1:100@A3
Date 15.08.22

Drawing Number 22142- 0100
Revision /

