


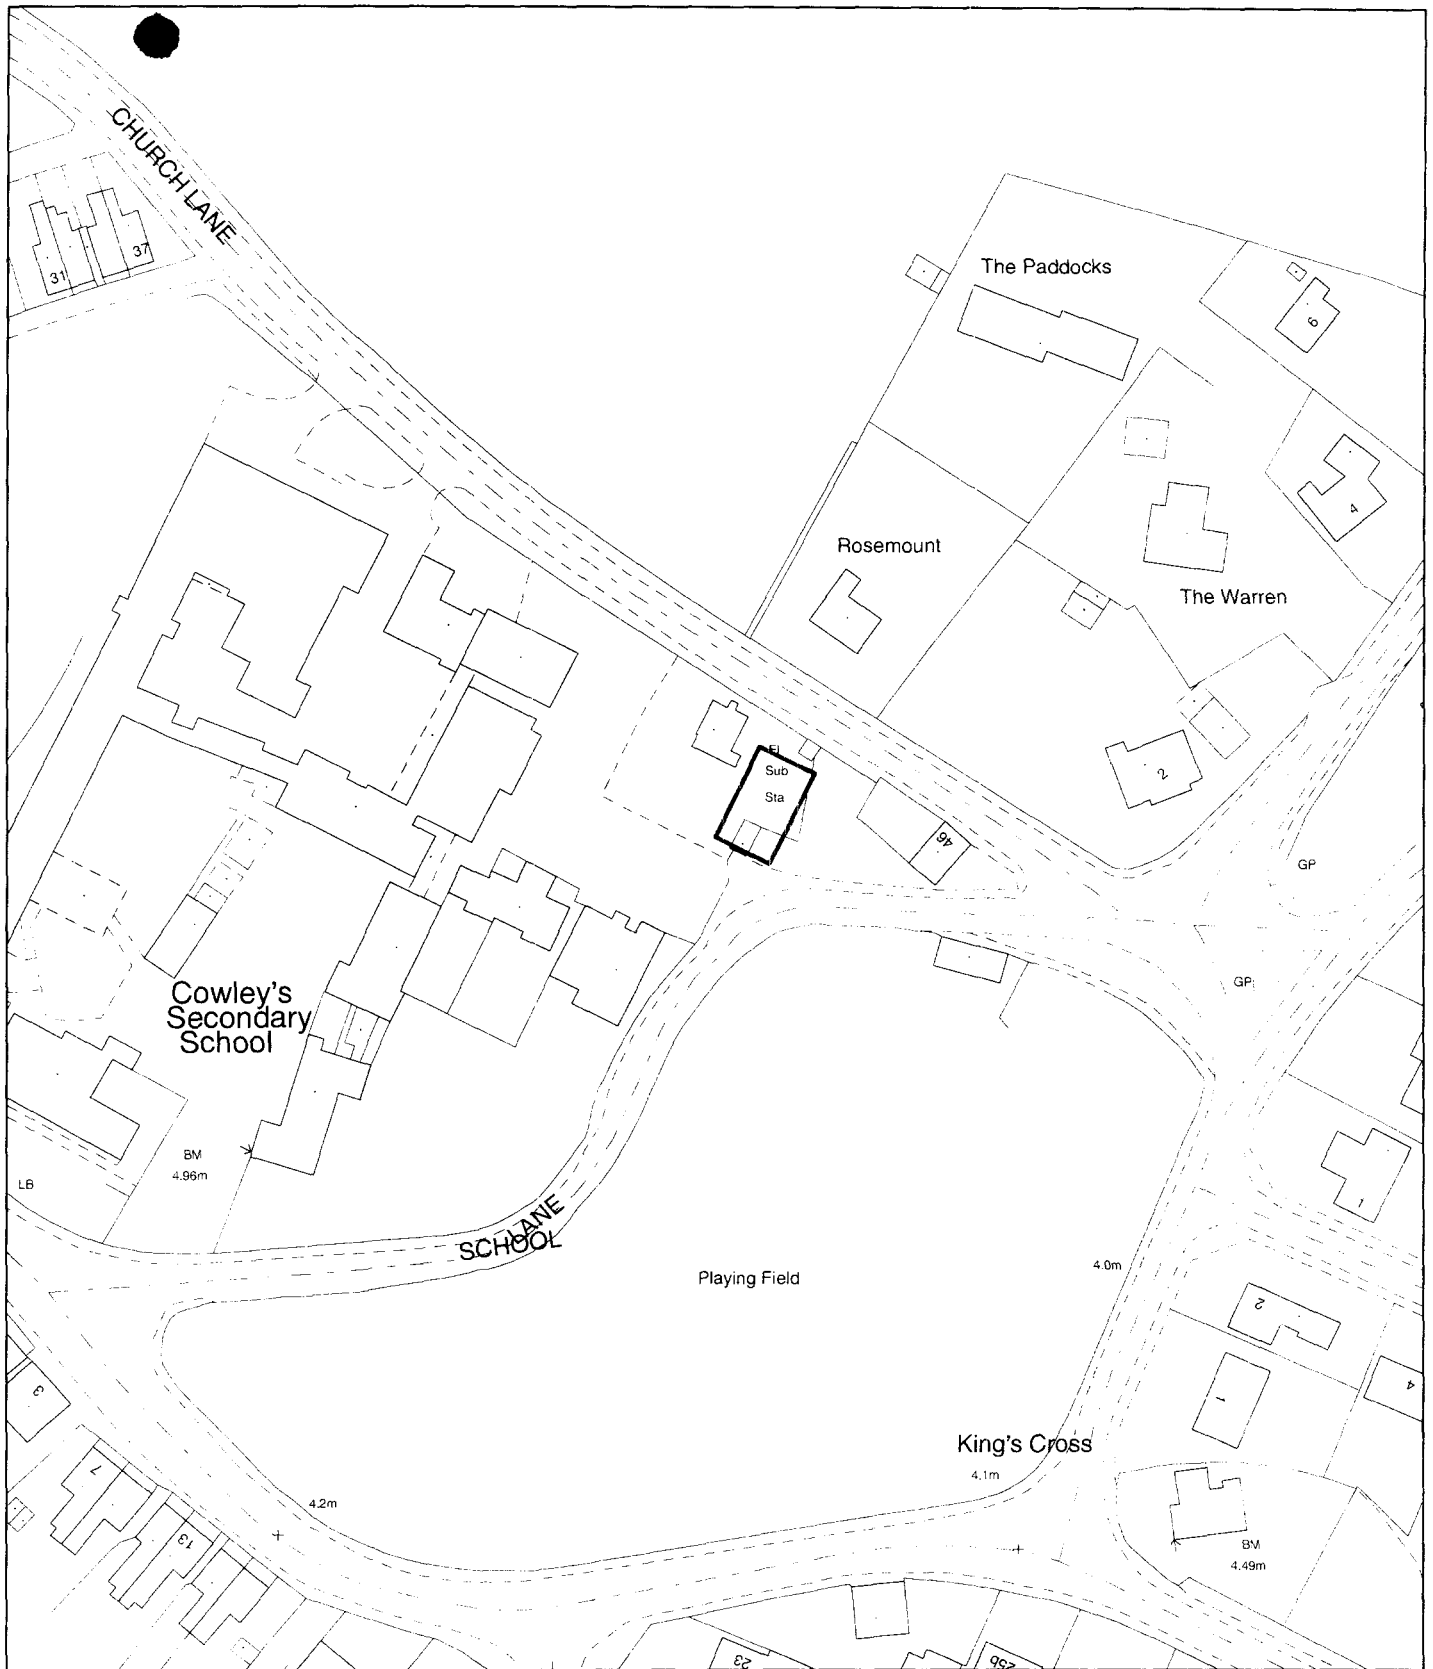

**Planning Application Location Plan
Ward Member Notification**

H04/0923/01

Scale: 1:1250

TRUE COPY

PLEASE DO NOT COPY THIS PLAN

This map is reproduced from Ordnance Survey material with permission of Ordnance Survey on behalf of Her Majesty's Stationery Office (c) Crown copyright. Unauthorised reproduction infringes Crown copyright and may lead to prosecution or civil proceedings. OS, The National Grid, OS, 100014070/110 0000

Housing and Planning Services Department

Council Offices, Priory Road, Spalding, Lincolnshire

