SHDC
Planning & Development
0 8 AUG 2002
Ref 0926/02

SITE REFERRED TO
(955 sq.m.)

PROPOSED RESIDENTIAL UNIT
Land OS Parcel BULLS BANK
Donington Lincs.

11

PROPOSED SITE FOR RESIDENTIAL DWELLING
LAND PRIMARILY IN RESIDENTIAL USE
UNCOLOURED REMAINING LAND PREDOMINANTLY IN AGRICULTURAL USE
EXISTING TREES

DRAWING NO DC/1.

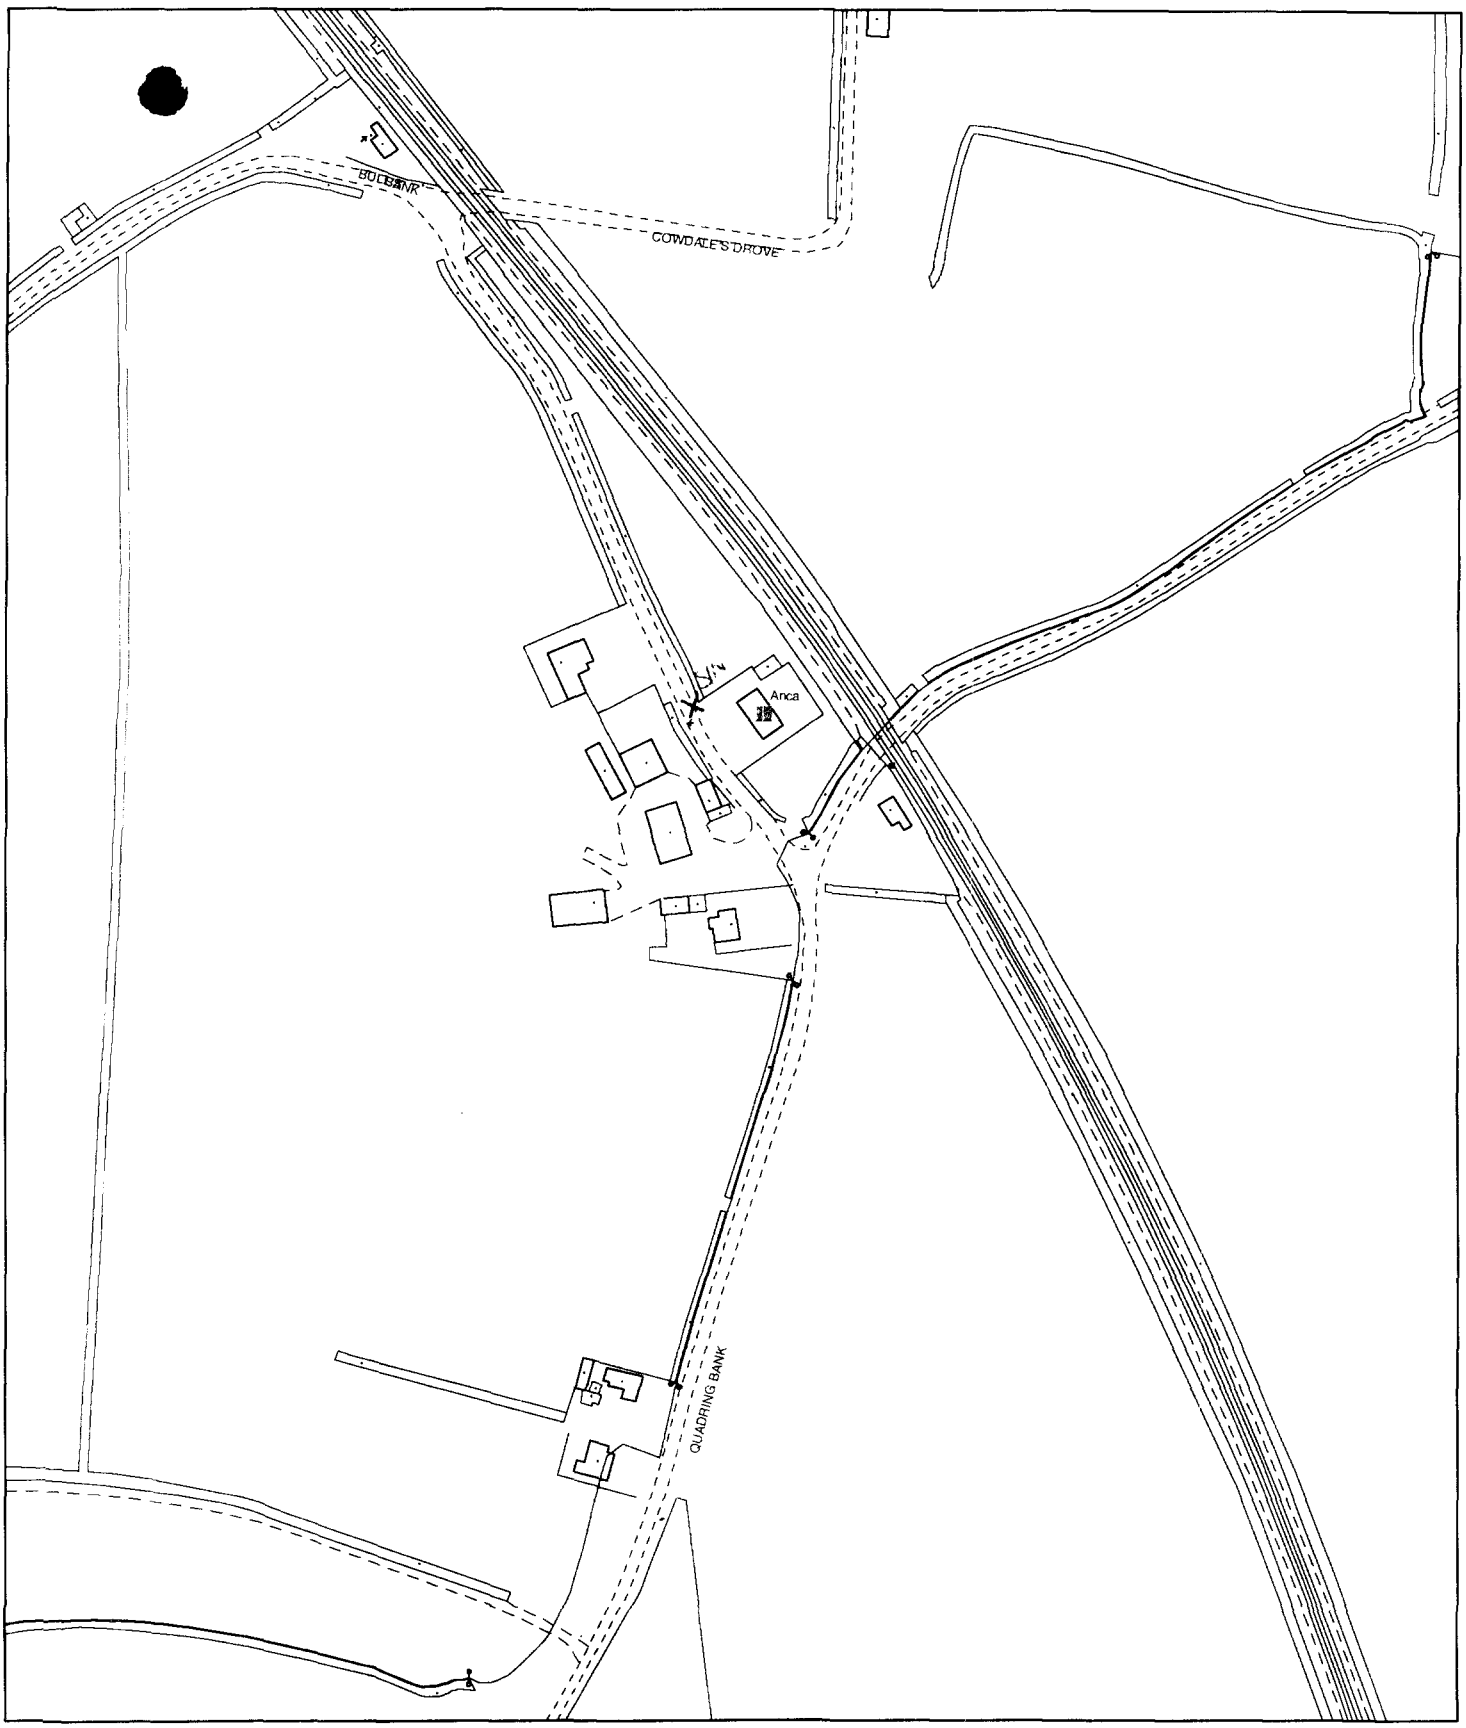

Planning Application Location Plan
Ward Member Notification

H04/0926/02

Scale: 1:2500

Planning and Development

Council Offices, Priory Road, Spalding, Lincolnshire
PE11 2XE

PLEASE DO NOT COPY THIS PLAN
This map is reproduced from Ordnance Survey material with permission of Ordnance Survey on behalf of Her Majesty's Stationery Office (c) Crown copyright. Unauthorised reproduction infringes Crown copyright and may lead to prosecution or civil proceedings. South Holland District Council LA079413 2002

N