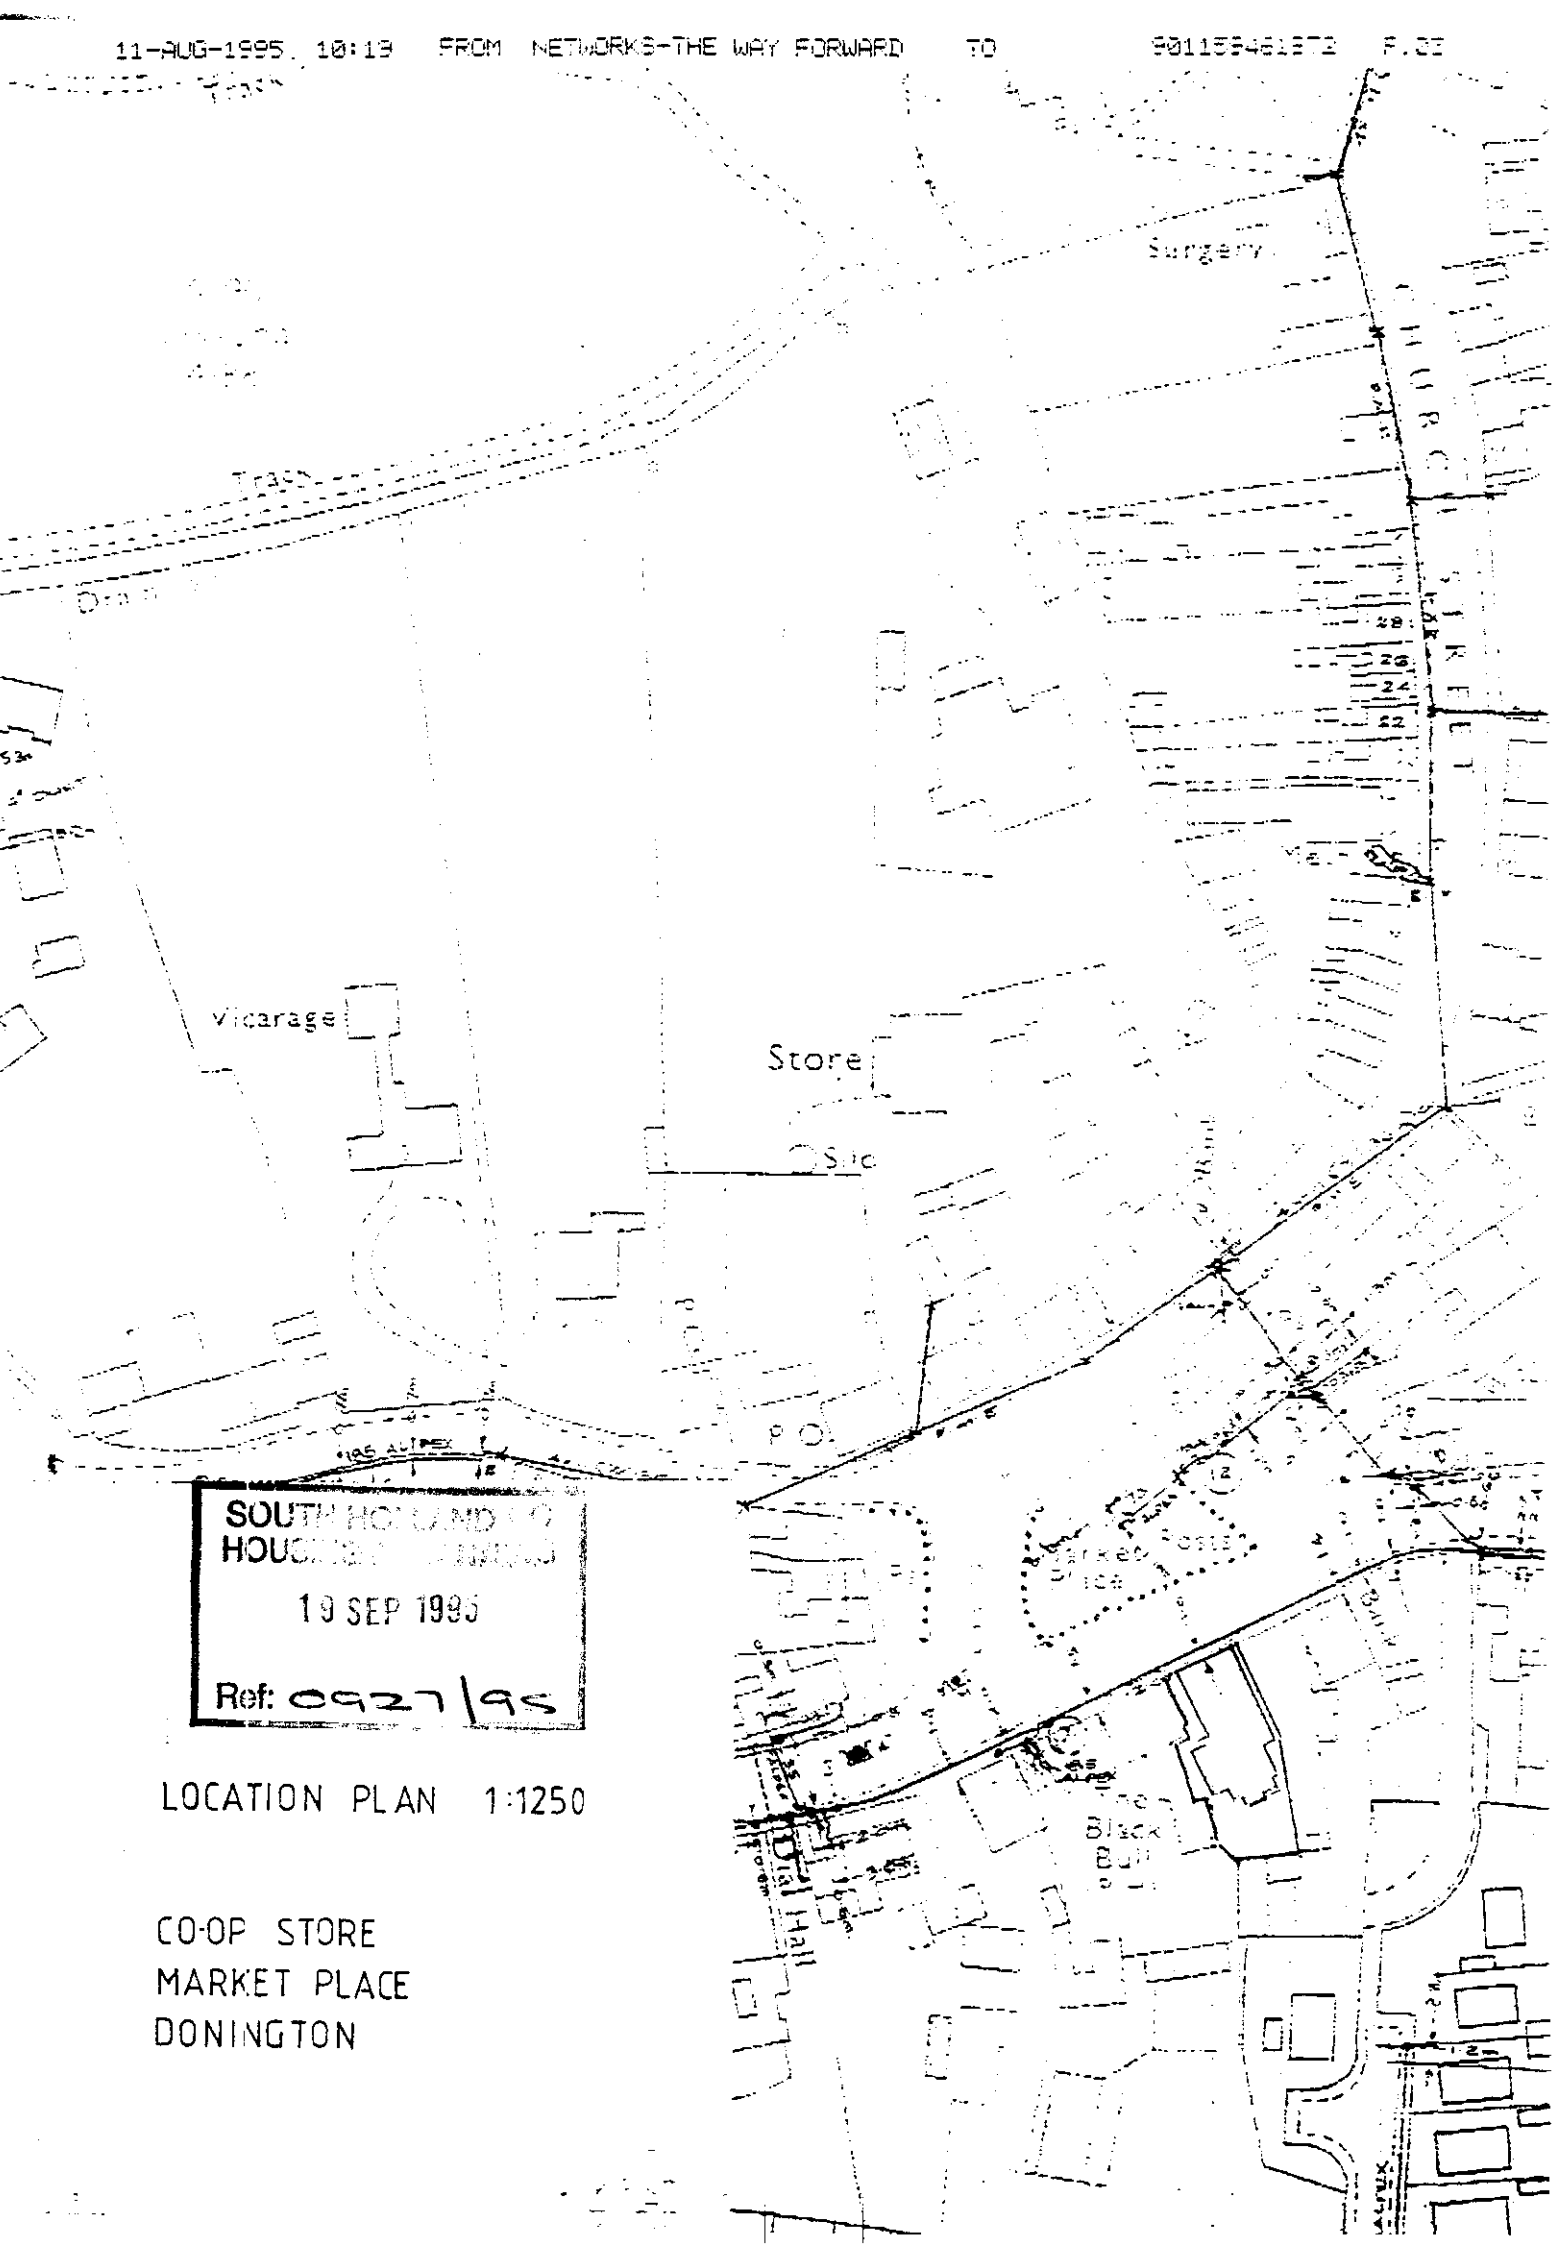


SOUTH HOLLAND DISTRICT COUNCIL
HOUGHTON ROAD OFFICES

19 SEP 1995

Ref: 0927/95

LOCATION PLAN 1:1250

CO-OP STORE
MARKET PLACE
DONINGTON