

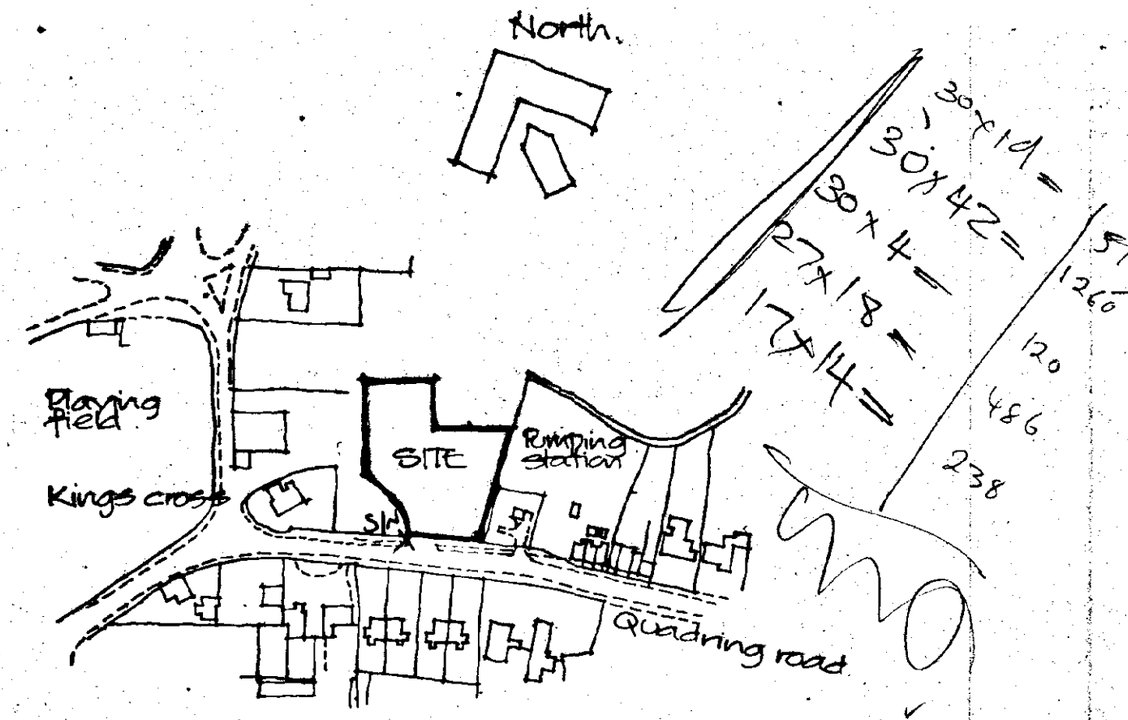


LOCATION PLAN
Scale 1:2500

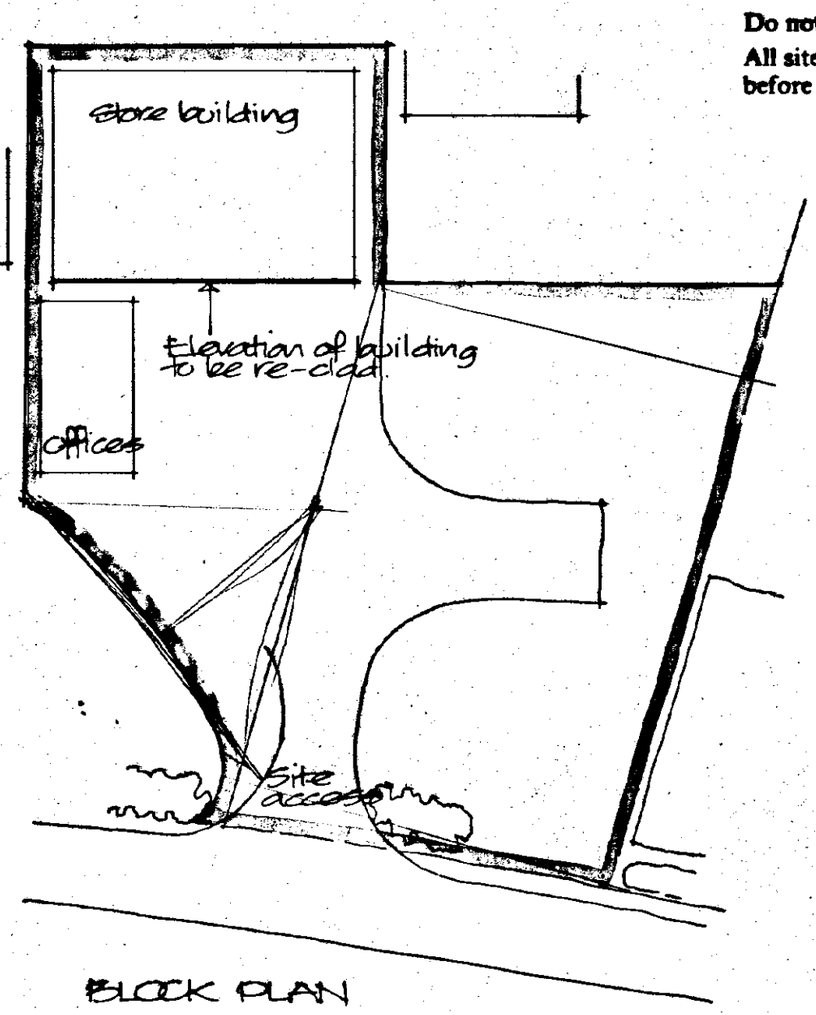


BLOCK PLAN
Scale 1:500

Do not scale off this drawing.
All site dimensions to be checked before work commences.

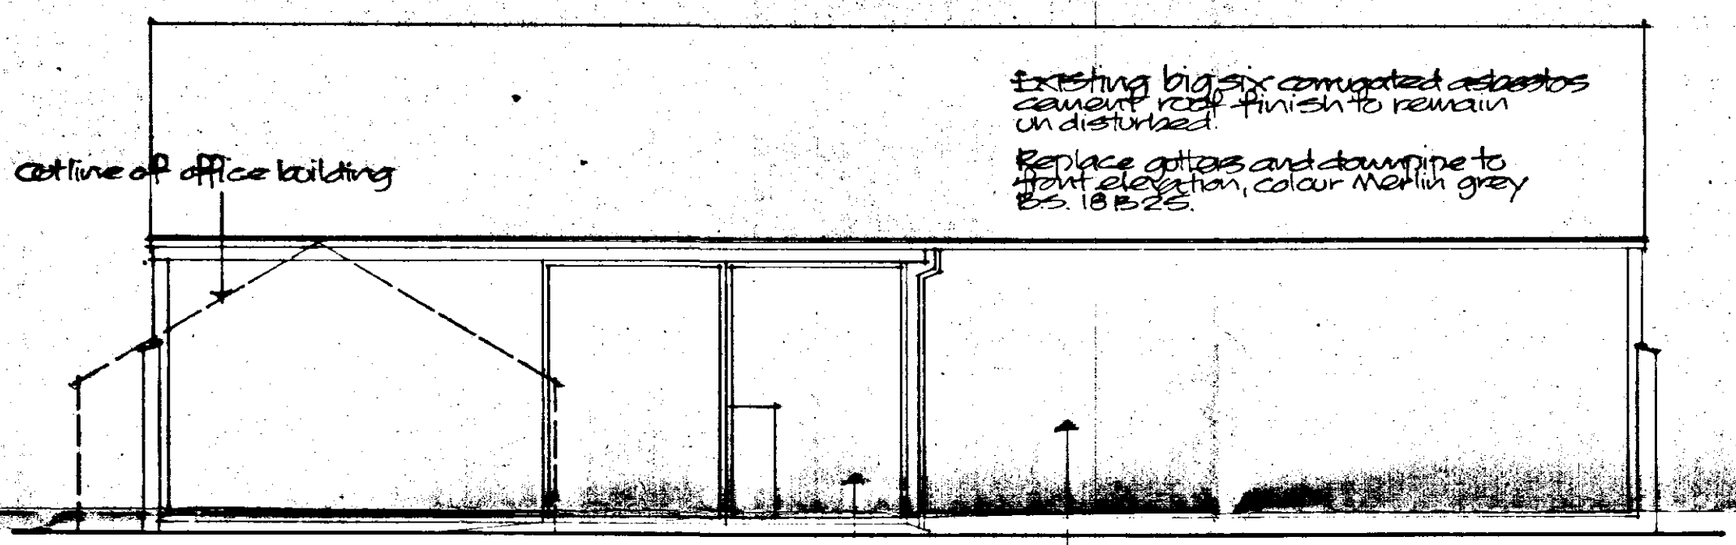

FRONT ELEVATION (SOUTH)

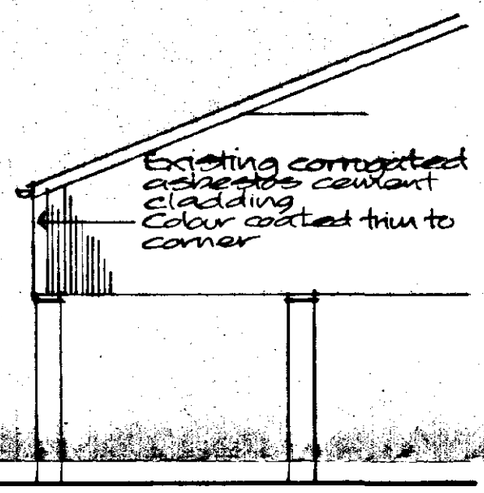

PART SIDE ELEVATION

Cladding to front elevation to be replaced by colour coated profiled steel sheeting colour Ocean blue BS. 18C39 together with colour coated trims to corners and bottom in colour Merlin grey BS. 18B25.

Existing cladding is corrugated asbestos cement sheeting.

Existing colour coated profiled steel clad sliding doors (colour grey) to be painted to match new cladding i.e. main doors colour 18C39 with perimeter trim colour 18B25.

DETERMINED PLAN

SOUTH HOLLAND DC
HOUSING & PLANNING
17 SEP 1998
Ref: 0928/98

Project
PROPOSED RECLADDING OF FRONT ELEVATION OF EXISTING STORE BUILDING. AT QUADRING ROAD, DONINGTON.

ALAN HORNSBY
ARCHITECTURAL SERVICES
'Little Acre'
Peak Hill, Cowbit,
Spalding, Lincs. PE12 6AW
Tel. Holbeach (01406) 380591

Client
DONINGTON PACKAGING SUPPLIES LTD

Scale 1:100
Date Sept 98

Drg. no.
98/56/01

AM ADMEL 230