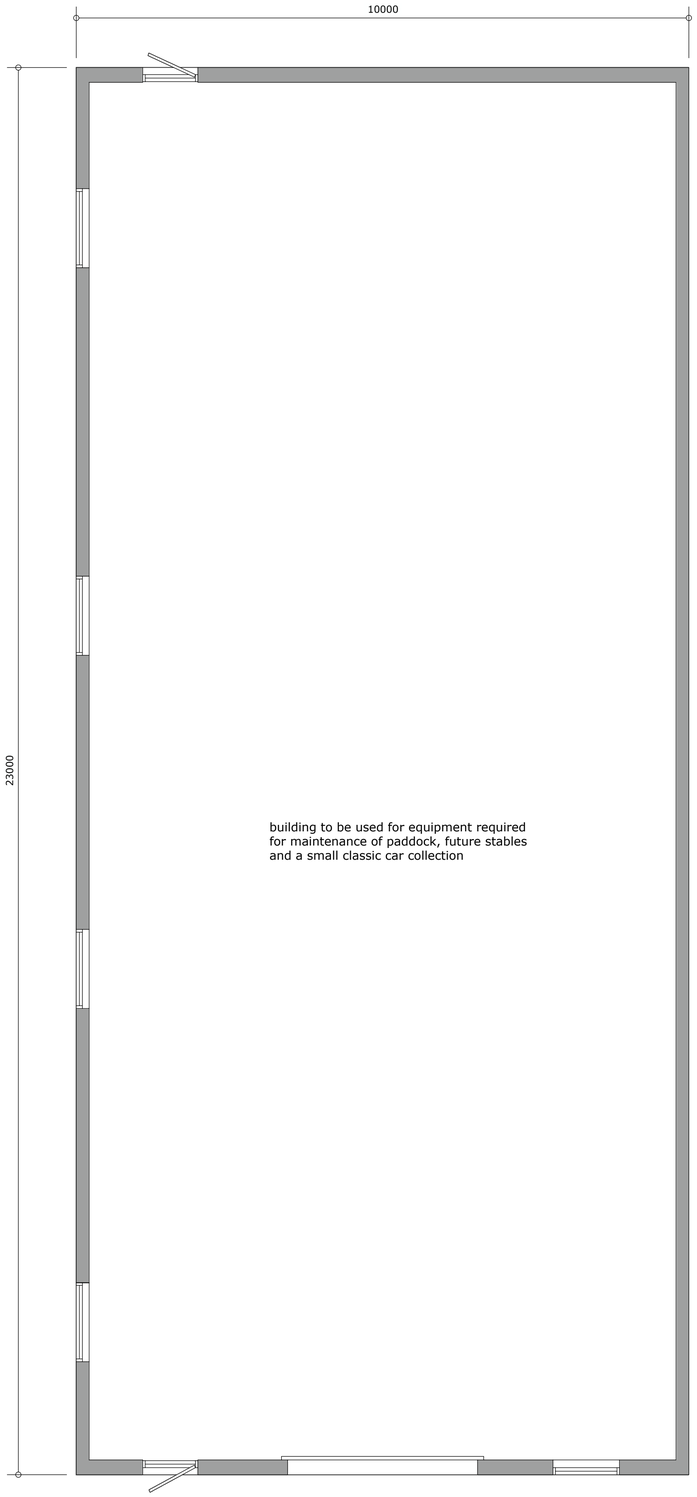


GROUND PLAN

EASTERN VIEW

SOUTHERN VIEW

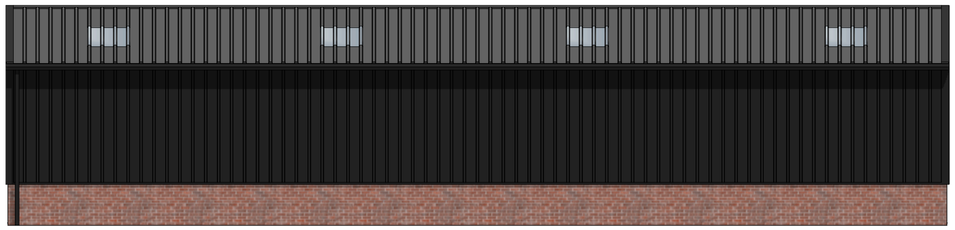

NORTHERN VIEW

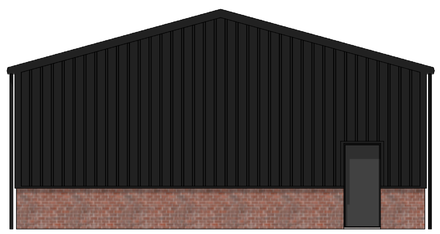

WESTERN VIEW

# PROPOSED IMPLEMENT BUILDING AT 100 QUADRING ROAD DONINGTON LINCS for MR &MRS USHER

**DO NOT SCALE FROM THIS DRAWING**

This drawing is copyright and may not be reproduced or transmitted in any form or by any means, electronic or mechanical, without the permission of the Author. Only those dimensions and details which are shown on the drawing may be used. Do not scale from the drawing. Check all dimensions on site before commencement of work or fabrication of components and report any discrepancies to the Architect. Any discrepancies between the drawing and the specification must be reported to the Architect before work is commenced. Only full working drawings should be used for construction purposes. This drawing is to be read in conjunction with all other relevant consultants' drawings and specifications. Any discrepancies