
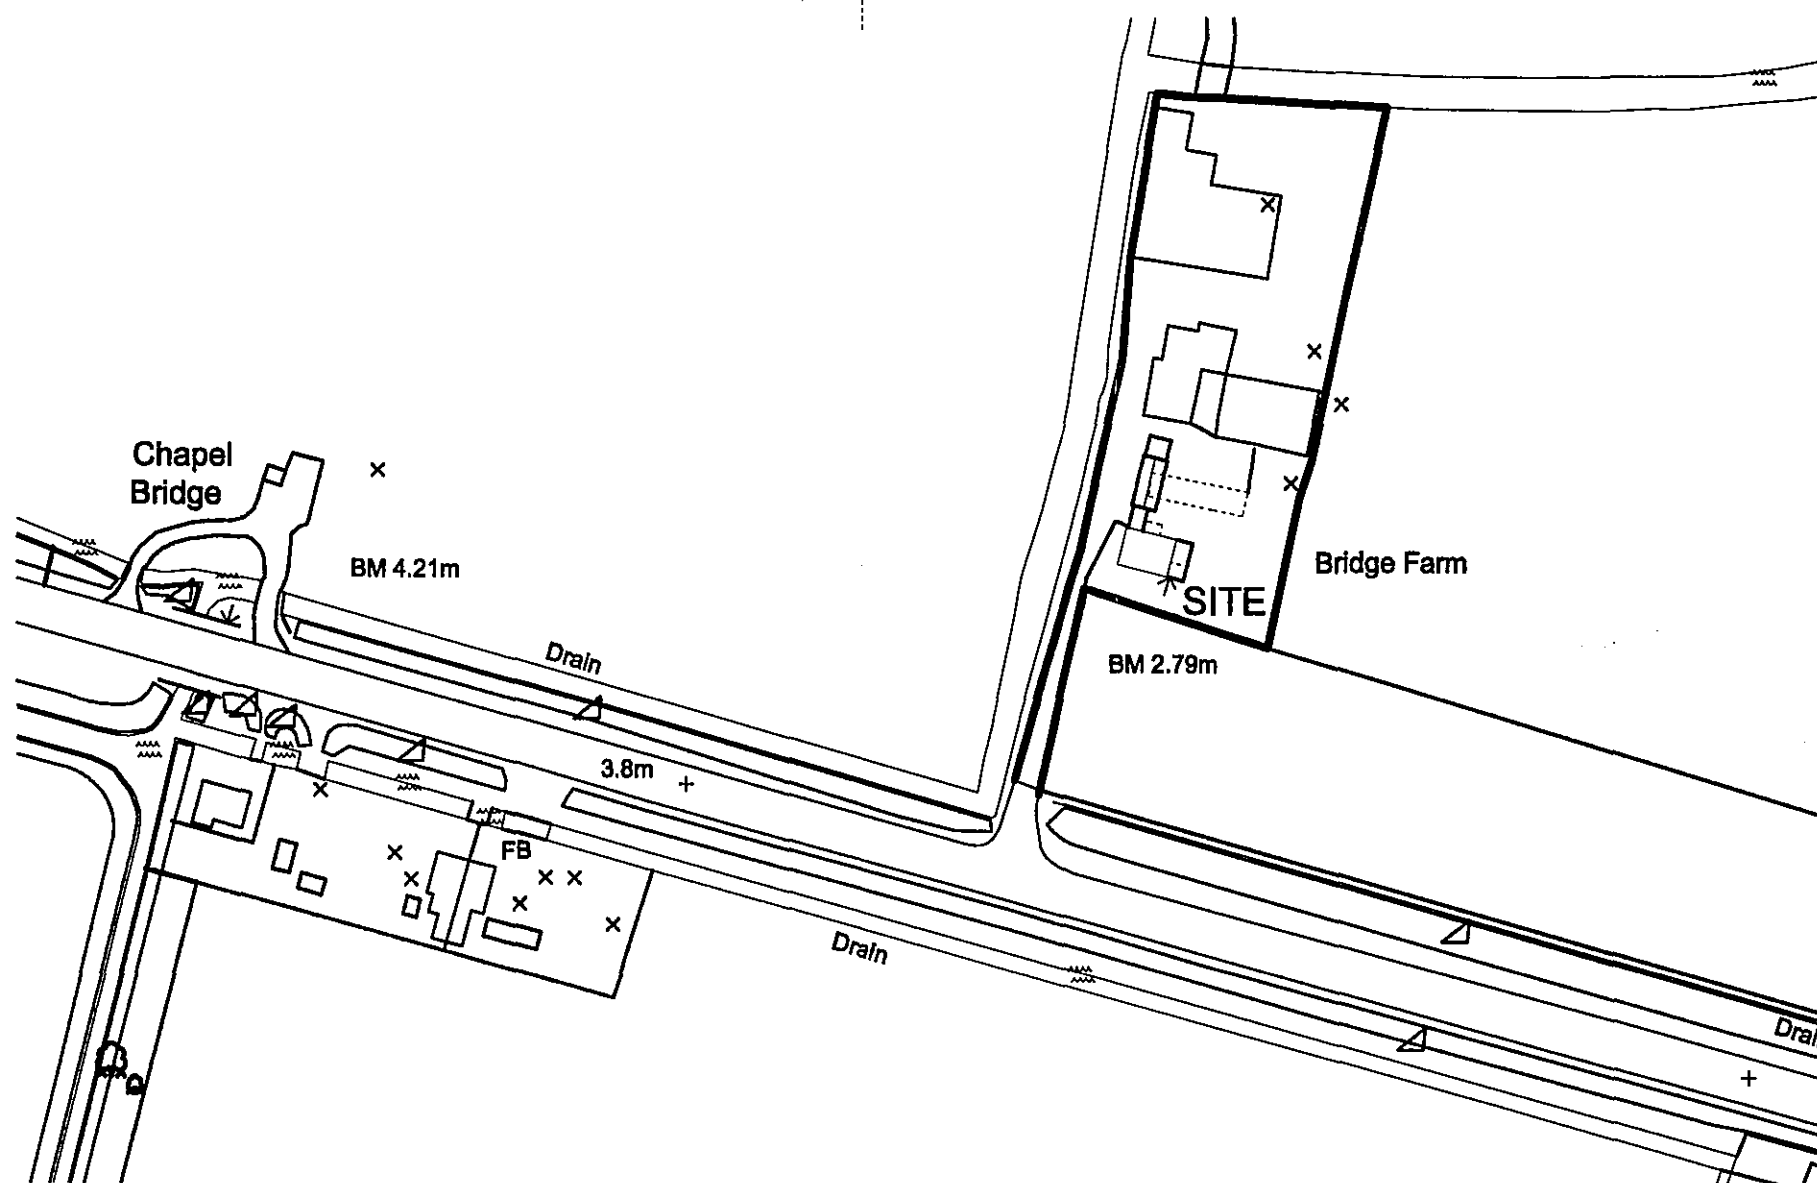


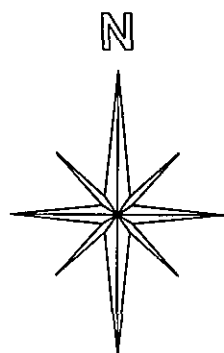

© Crown Copyright 2007. All rights reserved. Licence number 100020449

Rev A: Red line added around boundary

SHDC
Planning & Development
26 AUG 2008
Ref: 0935/08

**DETERMINED
PLAN**

**ROBERT
LOWE**
CHARTERED
ARCHITECT

1-2 North End, Swineshead
Boston, Lincs., PE20 3LR
Phone 01205-821117
Fax 01205-821139
info@lowe-architects.com

Project:
Alterations & Extensions to
Bridge Farm, Donington
Lincolnshire
Client:
Mr & Mrs. Askew
Drawing Title:
OS LOCATION PLAN

Date:
Nov'2007
Scale:
1: 1250 @ A3

Project No:
07053
Drawing No:
Rev:

Drawn:
RWL

01 B

Contractors are to check all dimensions on site and to report any discrepancy to the Architect.
Do not scale from the drawing.
© 2005

A3