
DRAWINGS TO READ IN CONJUNCTION WITH THE CONSTRUCTION NOTES AND MANUFACTURERS DETAILS FOR ROOF TRUSSES

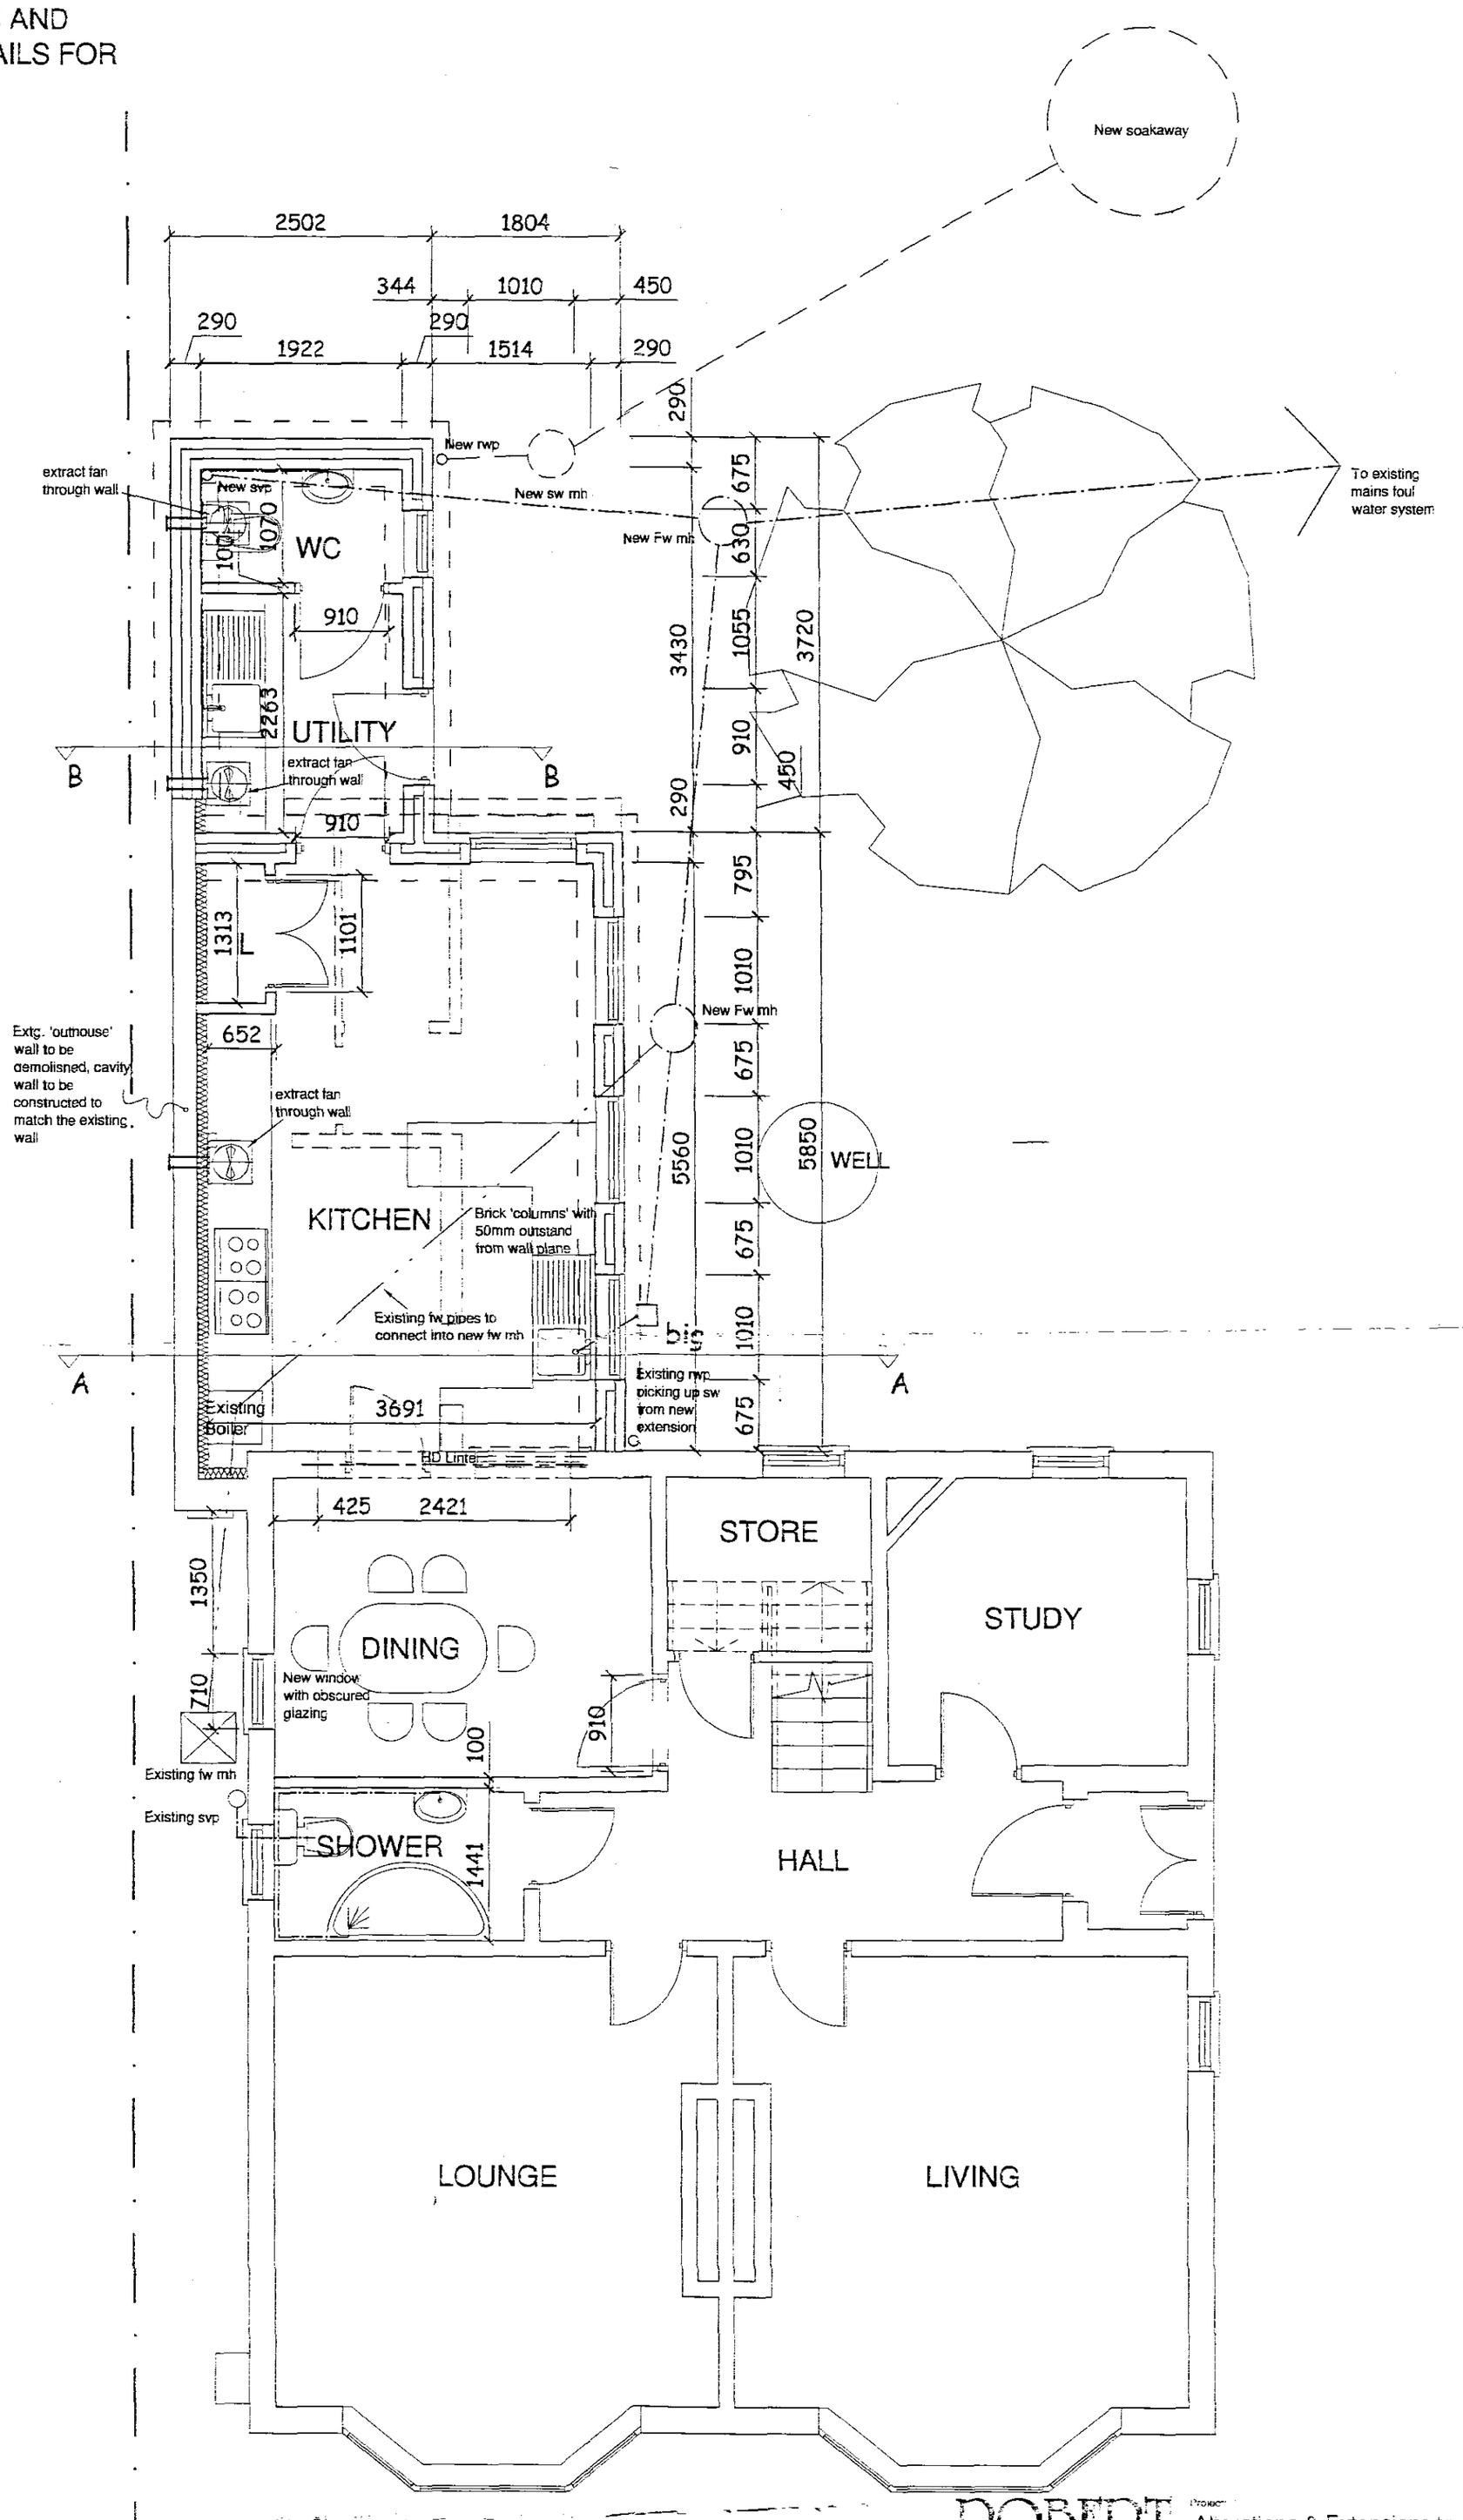

Rev E June 2006 Internal layout amends

Rev D May 2006 Rooflights removed

Rev C April 2006 Upgraded to Buliding Regulation drawings

ROBERT LOWE CHARTERED ARCHITECT

1-2 North End, Swineshead
Boston, Lincs., PE20 3LR
Phone 01205-821117
Fax 01205-821139
info@lowe-architects.com

Project:
Alterations & Extensions to
23 Quadring Road, Donington
Spalding, Lincolnshire

Date:
November 2005

Scale:
1:50 @ A2

Client:
Mr & Mrs White

Drawing Title:
PROPOSED PLAN

Project No.: 05043
Drawn: JEC CL
Drawing No.: 05
Rev: E

Contractors are to check all dimensions on site and to report any discrepancy to the Architect.
Do not scale from the drawing.
© 2005

SHDC
PLANNING & DEVELOPMENT
- 4 JUL 2006
Ref. 0942/06

DETERMINED
PLAN