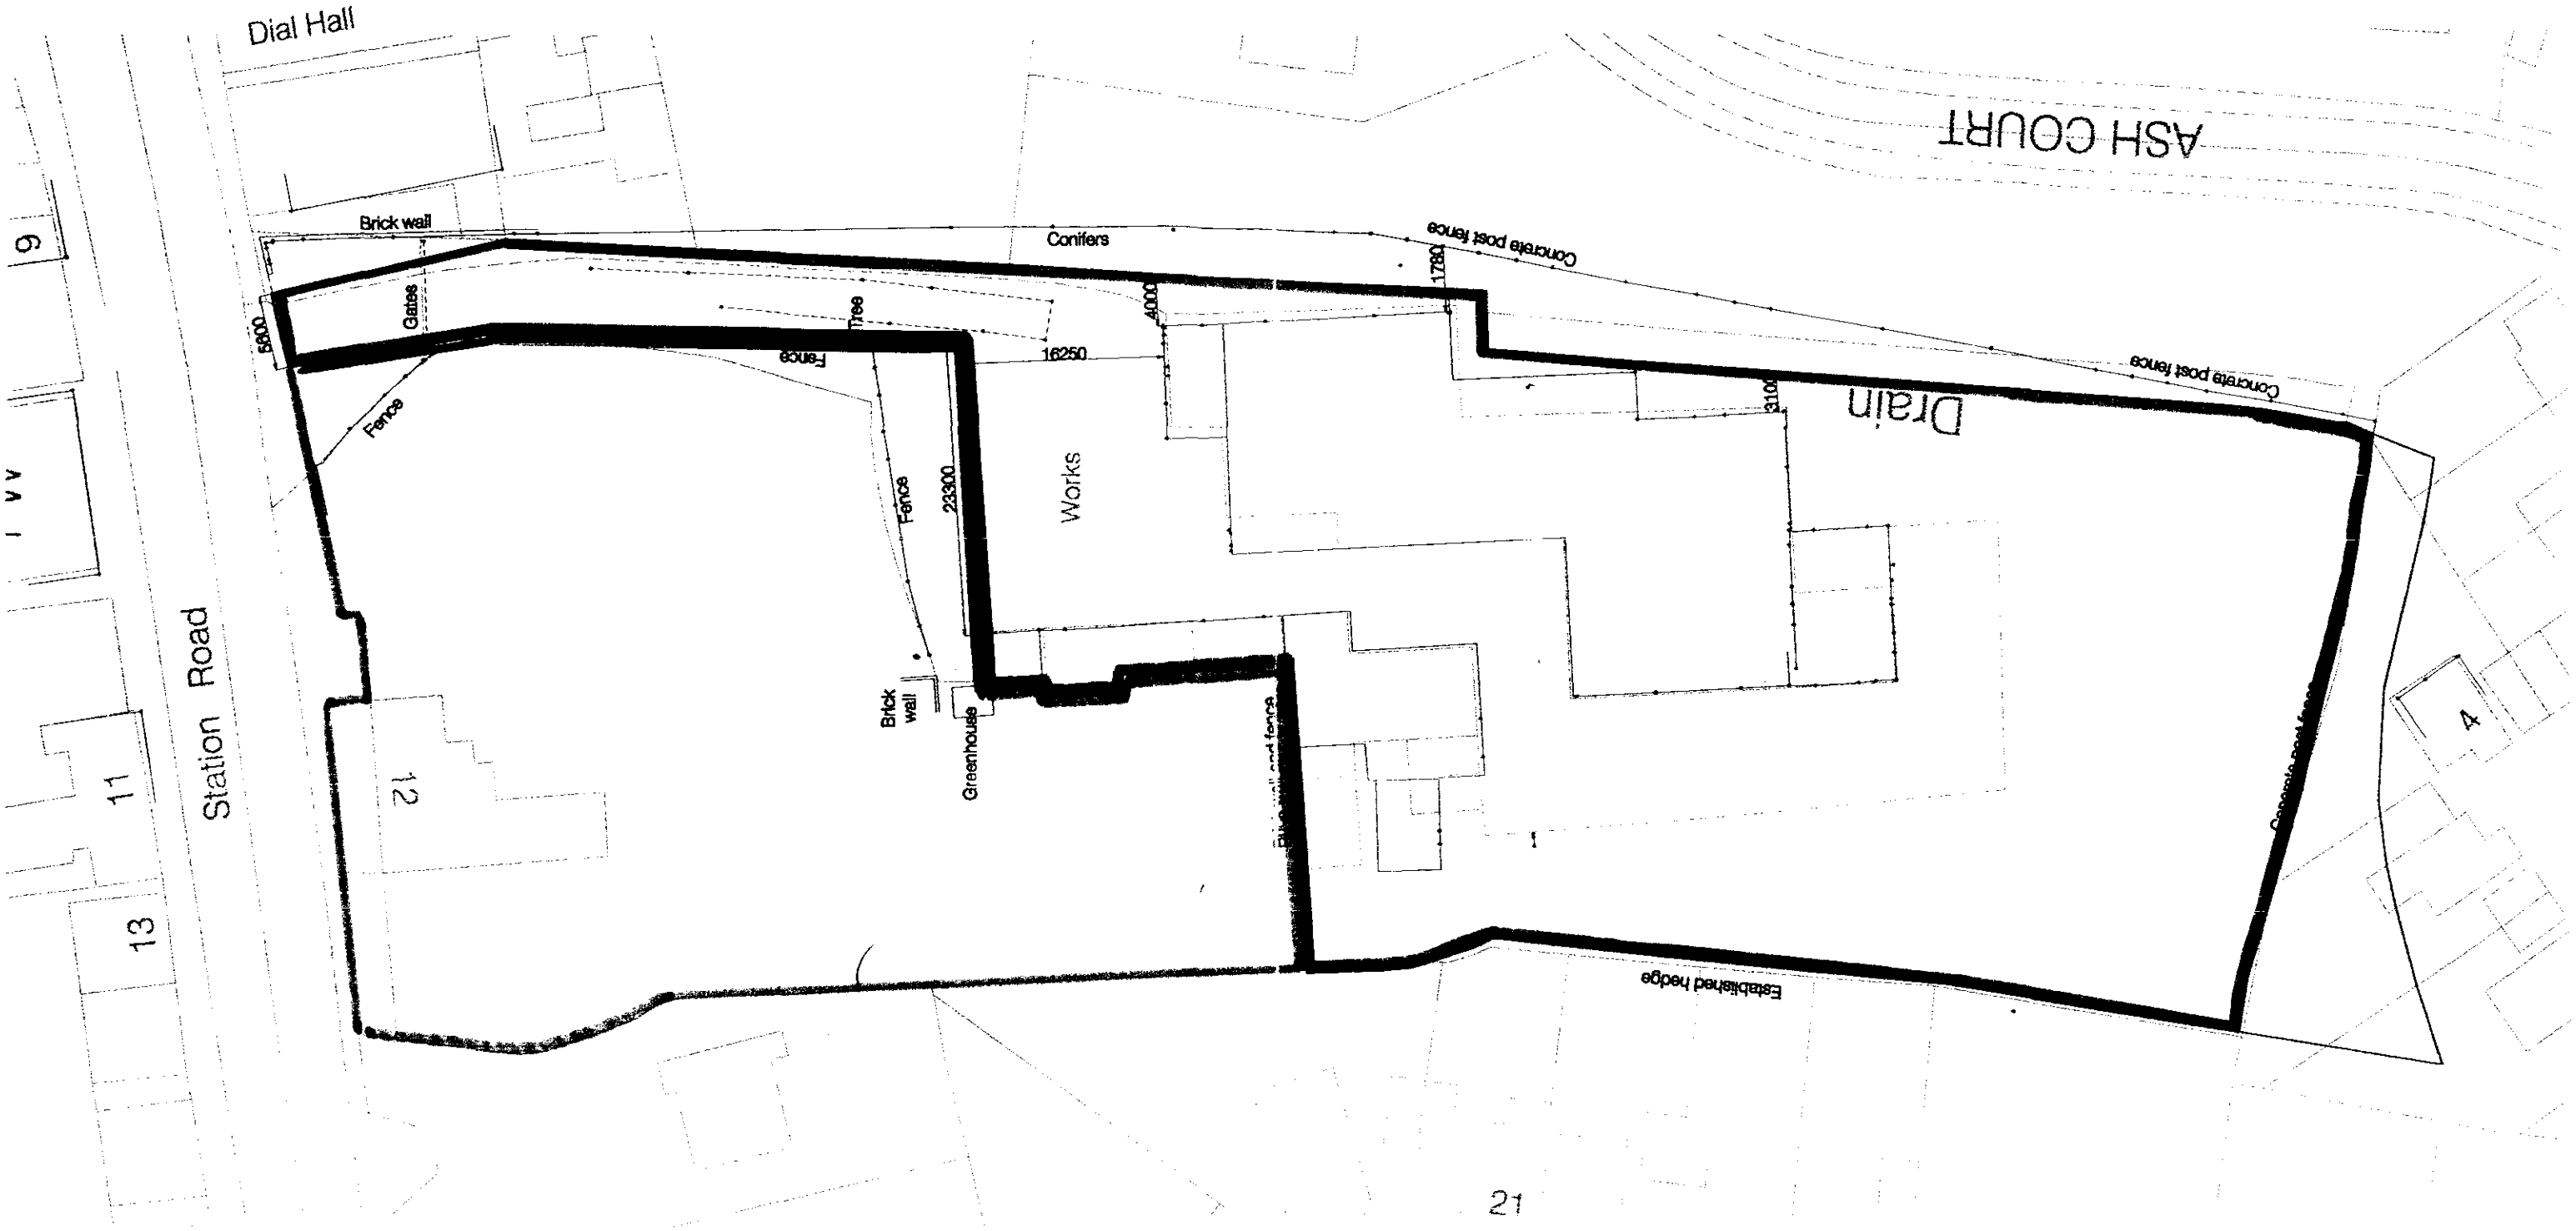


SHDC
Planning & Development
19 AUG 2002
Ref 0914/02

PYGOTT & CRONE
Scale: 1:500 Date: 12/08/2002
Industrial Premises, Station Road
Donington, Spalding