



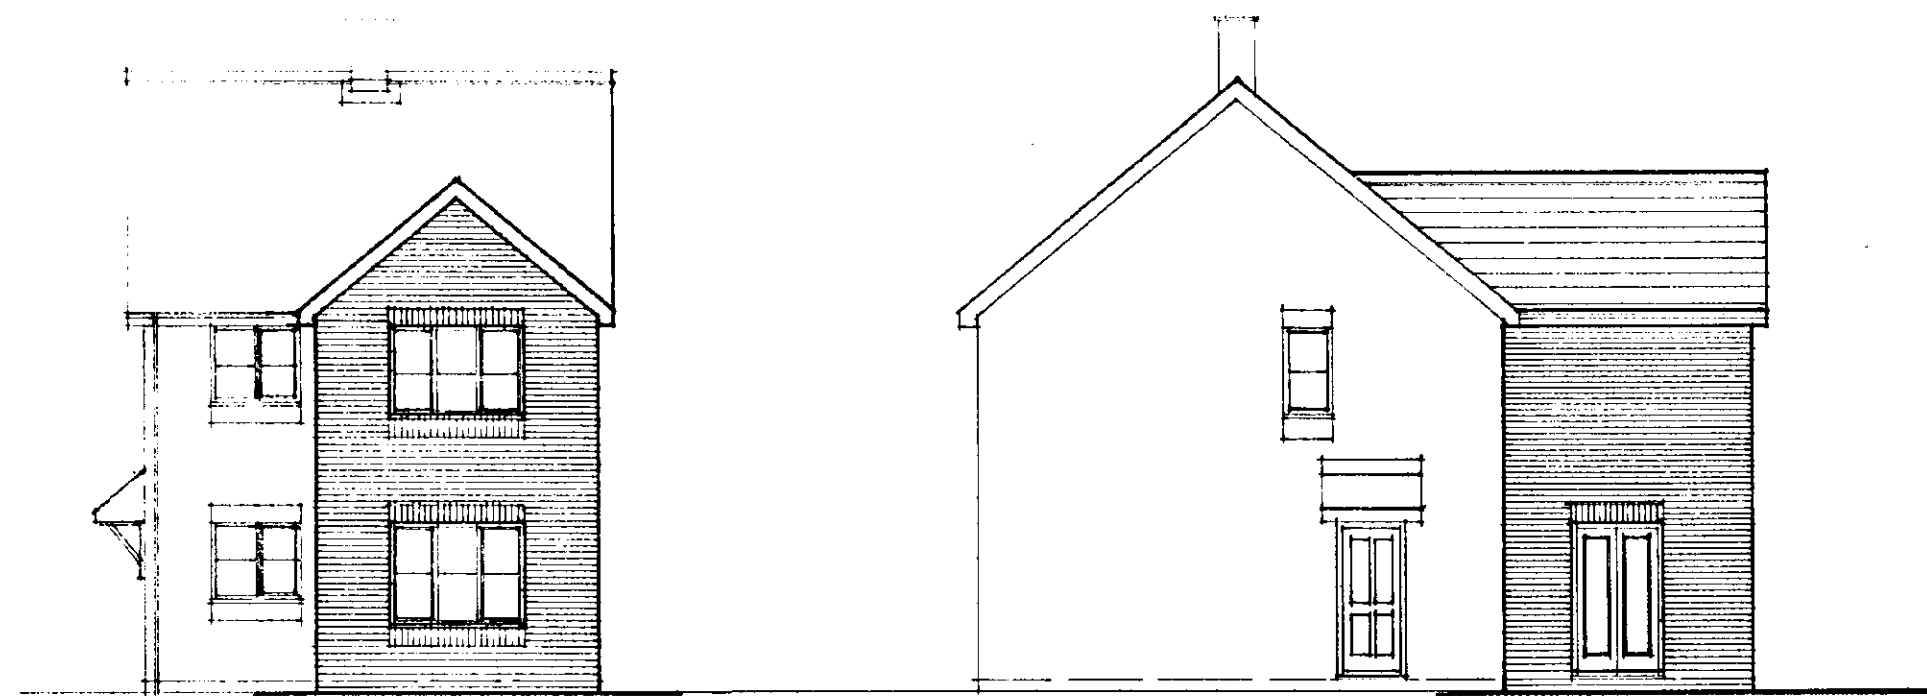


FRONT ELEVATION


SIDE ELEVATION

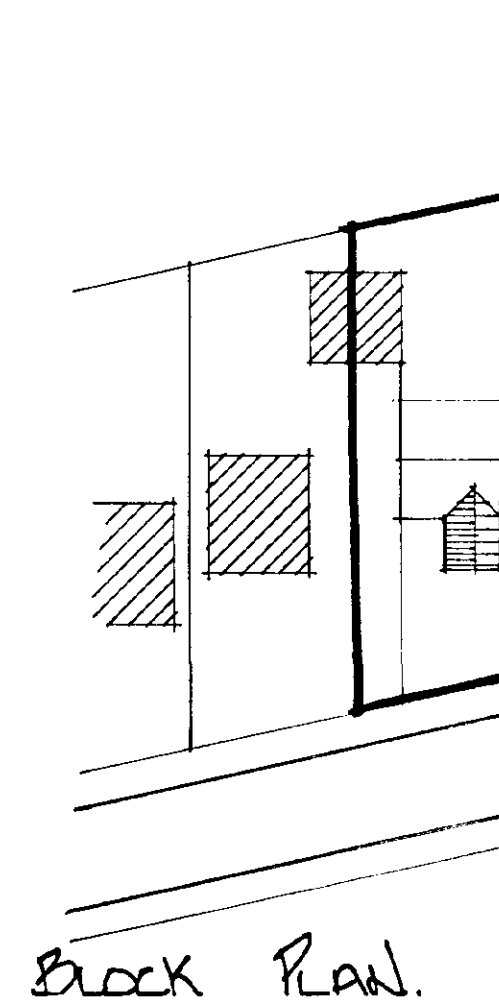

Block Plan.

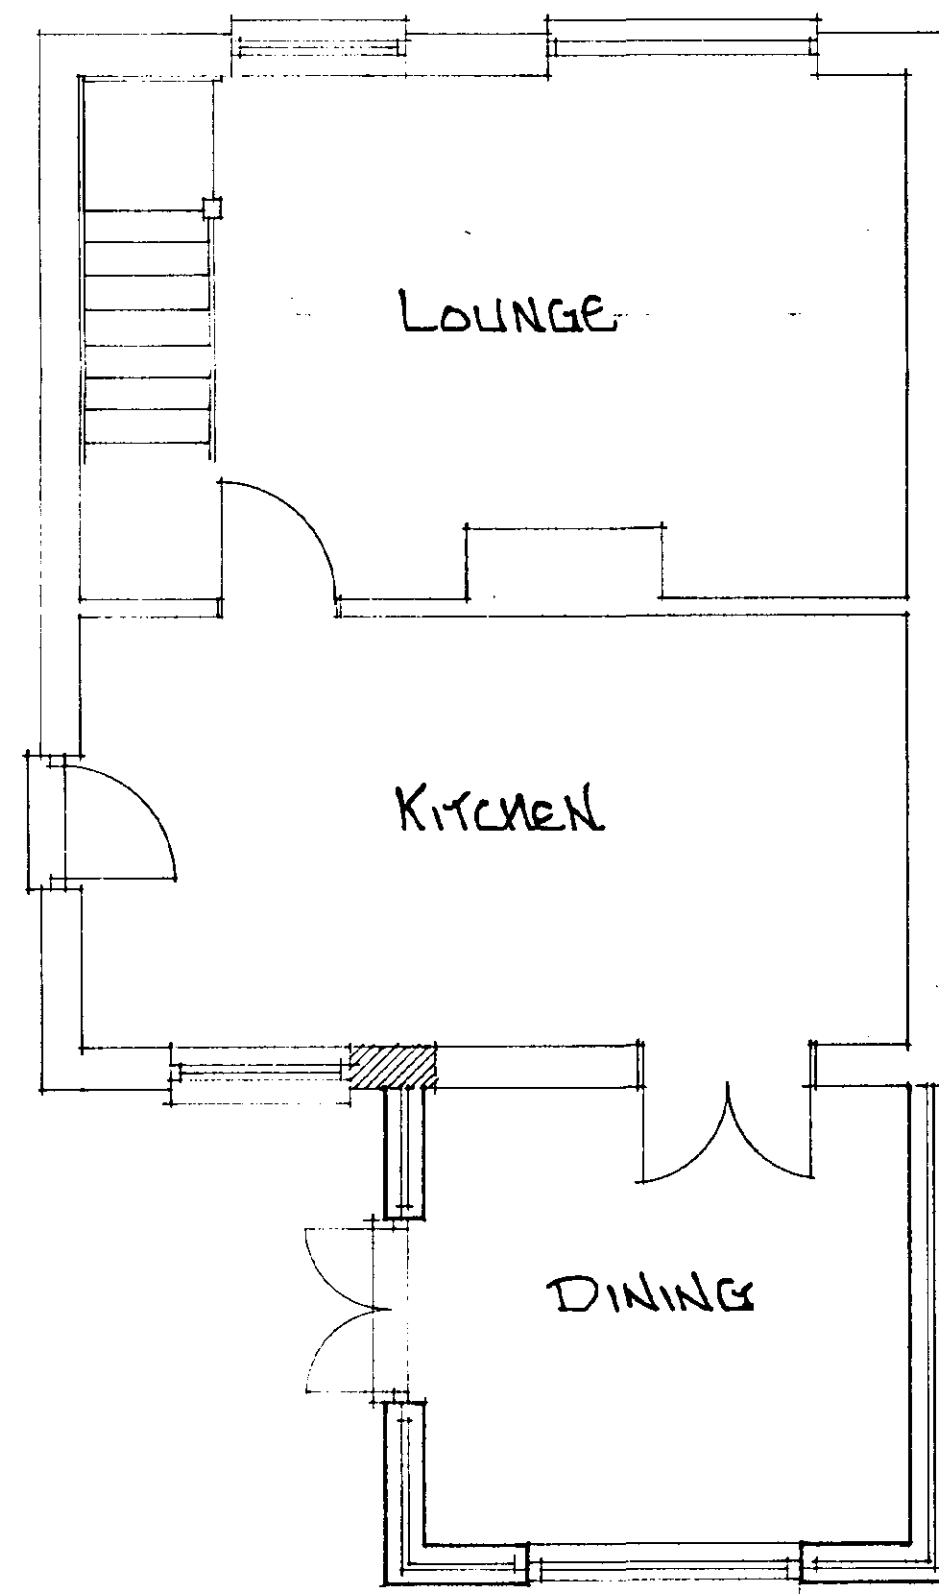

GROUND FLOOR PLAN

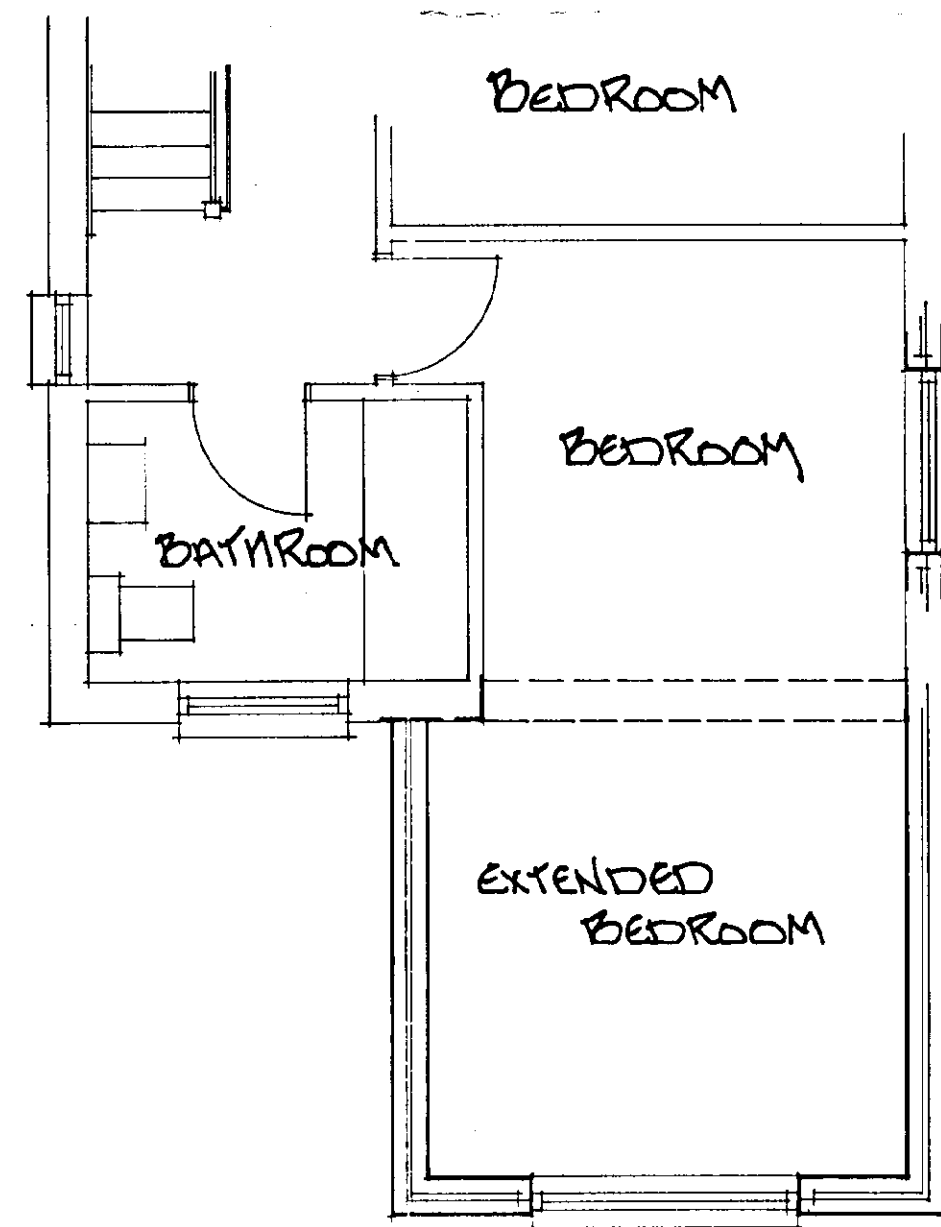

FIRST FLOOR PLAN.

MR & MRS S. DIXON
57 CROSSLANDS
DONINGTON
SPALDING.

PROPOSED EXTENSION TO
ABOVE ADDRESS

AUGUST 2001

SCALES - 1:100 - 1:50 - 1:500

