


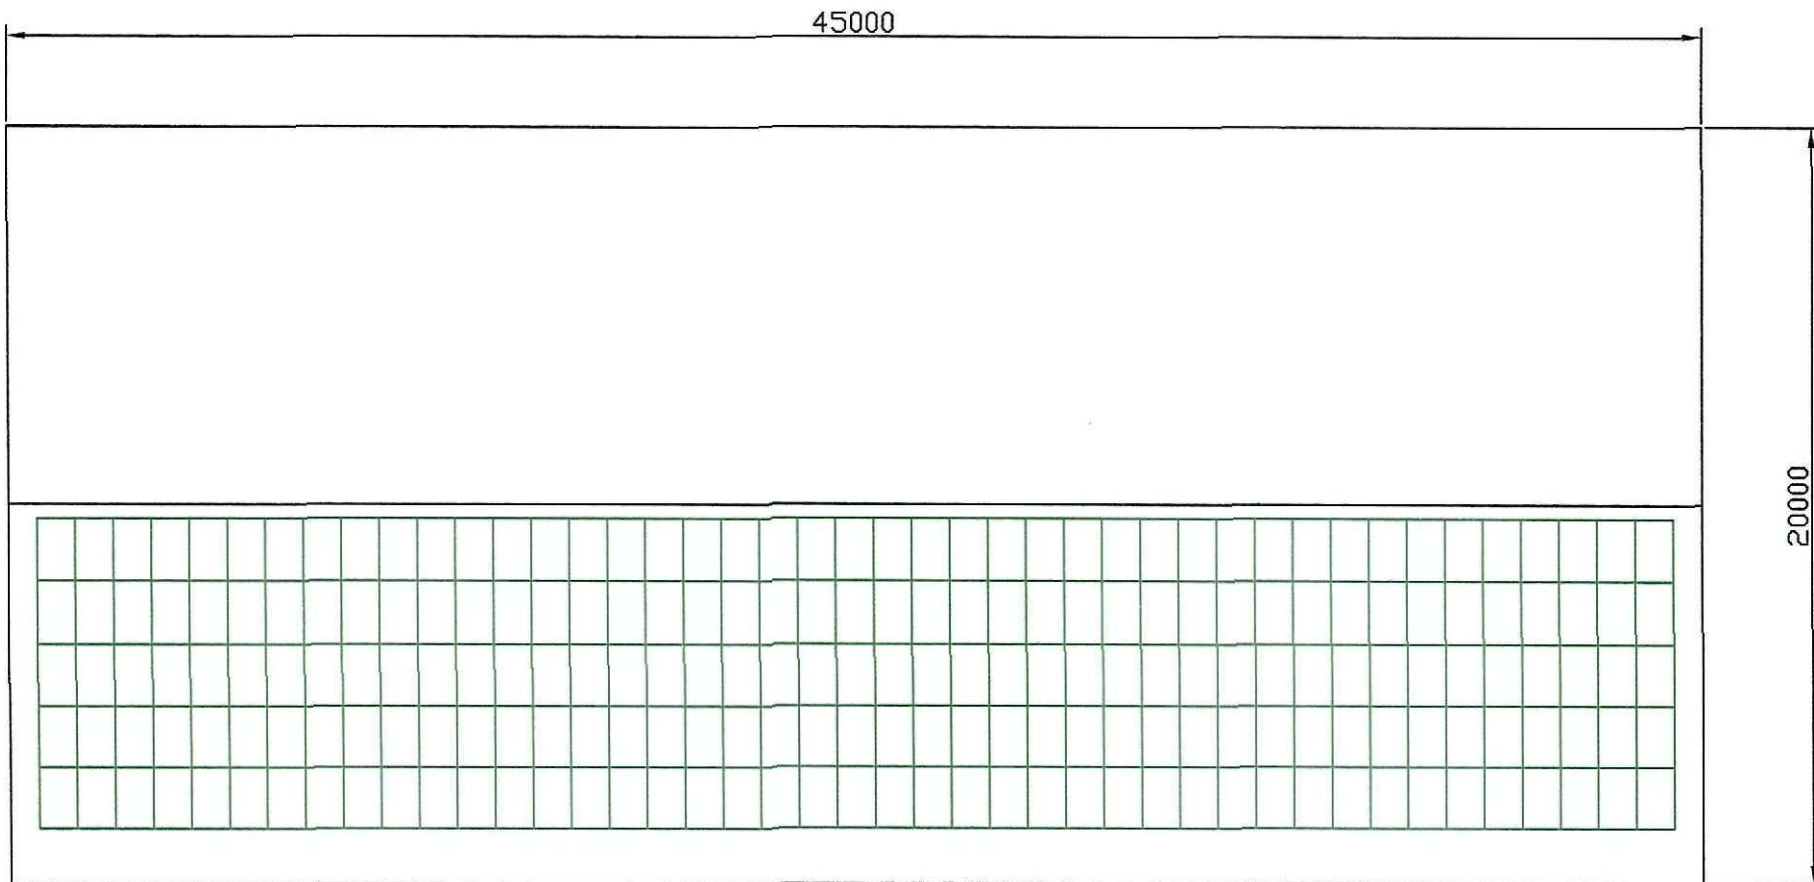

PLAN VIEW

SHDC
Planning & Development
 29 DEC 2011
 Ref: 0978-11

AW Consulting		Little Bytham. N633 4RA	
		01780 410182 07860 502999	
CLIENT:	LARK ENERGY LTD.	TITLE:	GEORGE BARNSDALE PLAN VIEW
DATE:	28/10/11	SCALE:	1:200
		DAWN BY:	A.M.W.
		DRG. NO.:	GB03 SHEET 3