
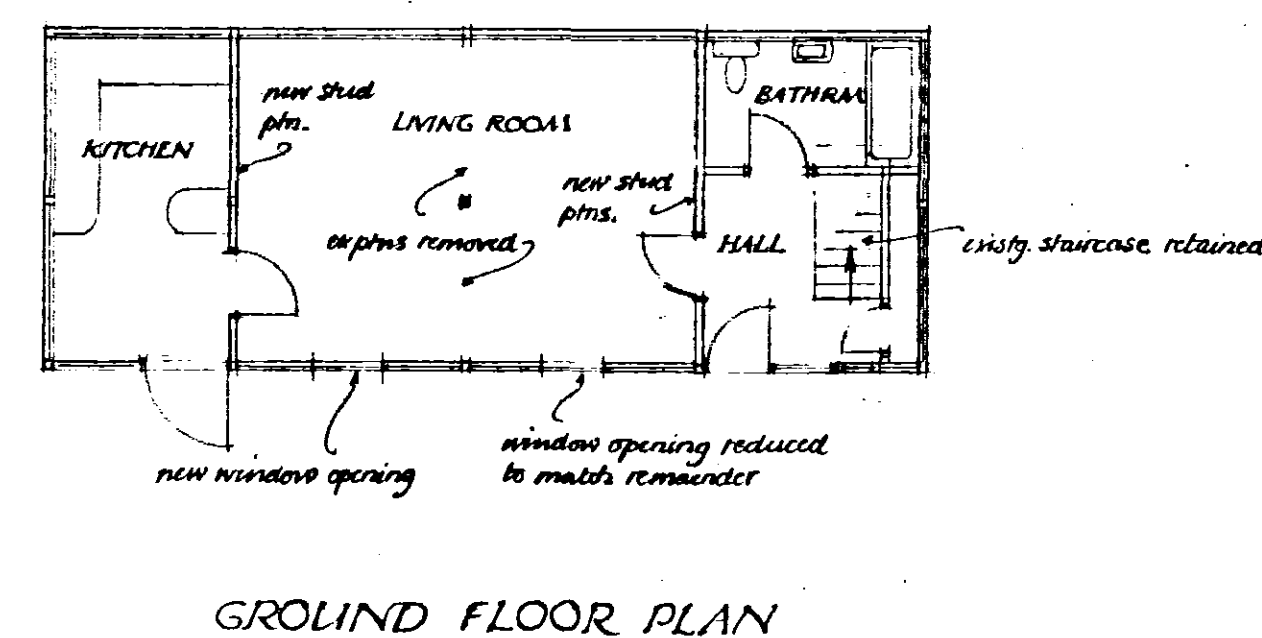
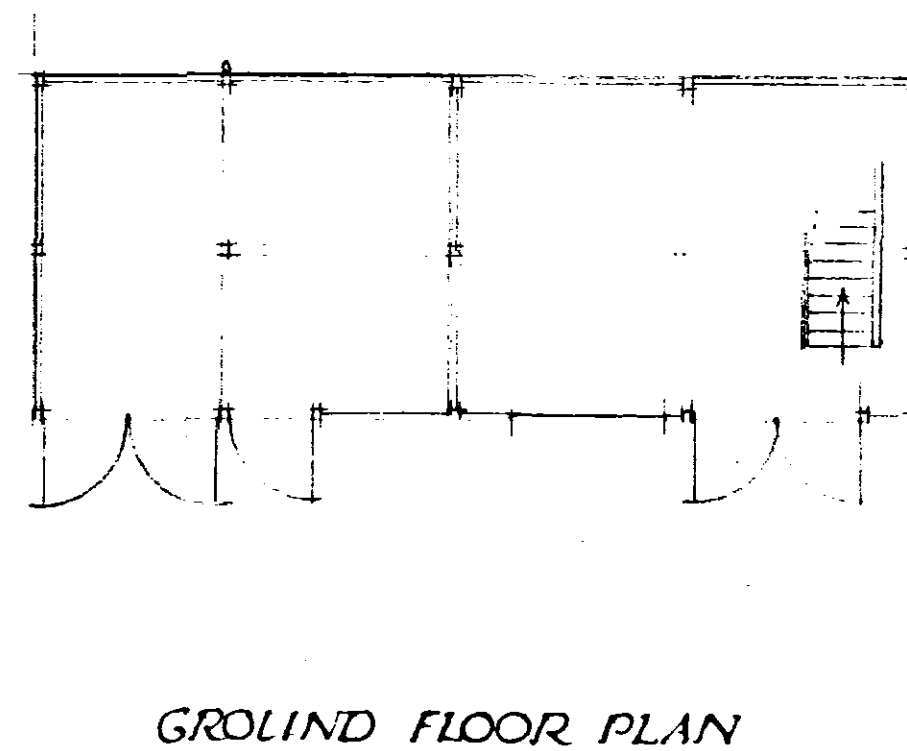
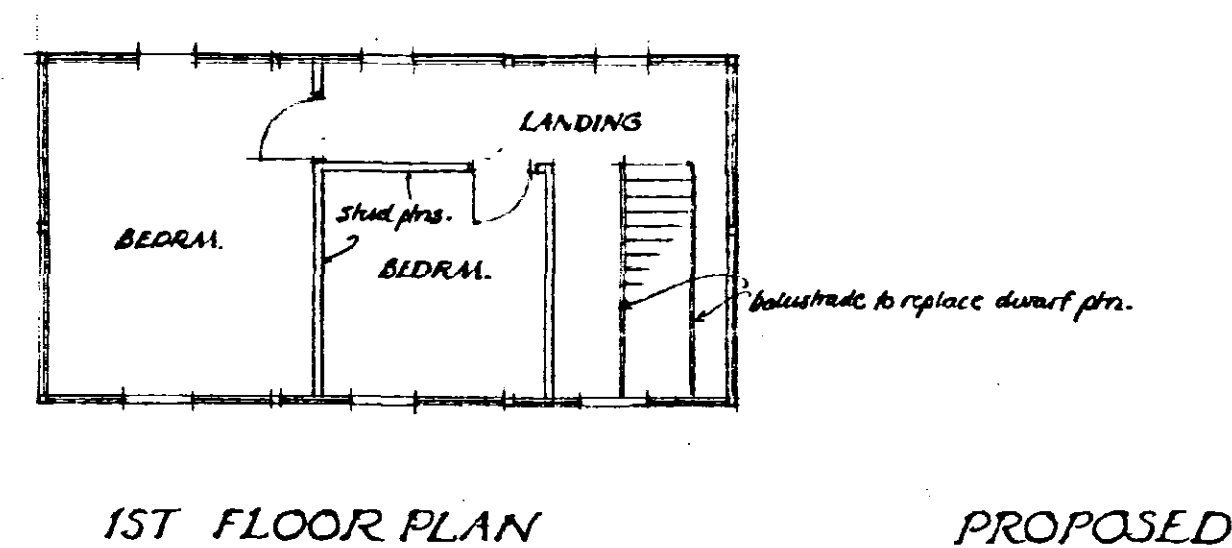
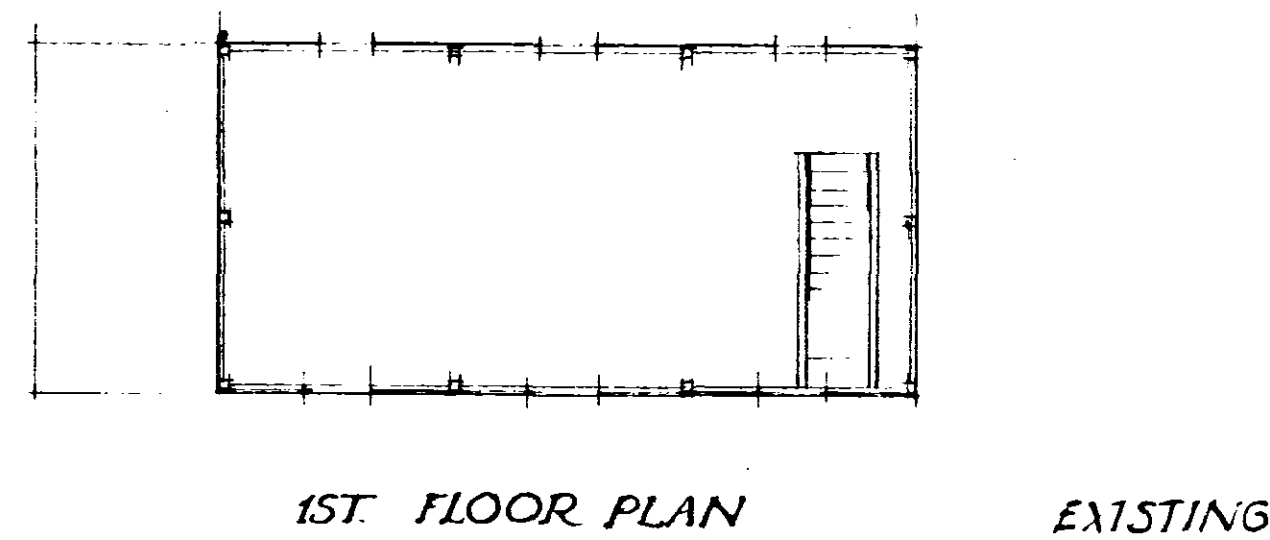
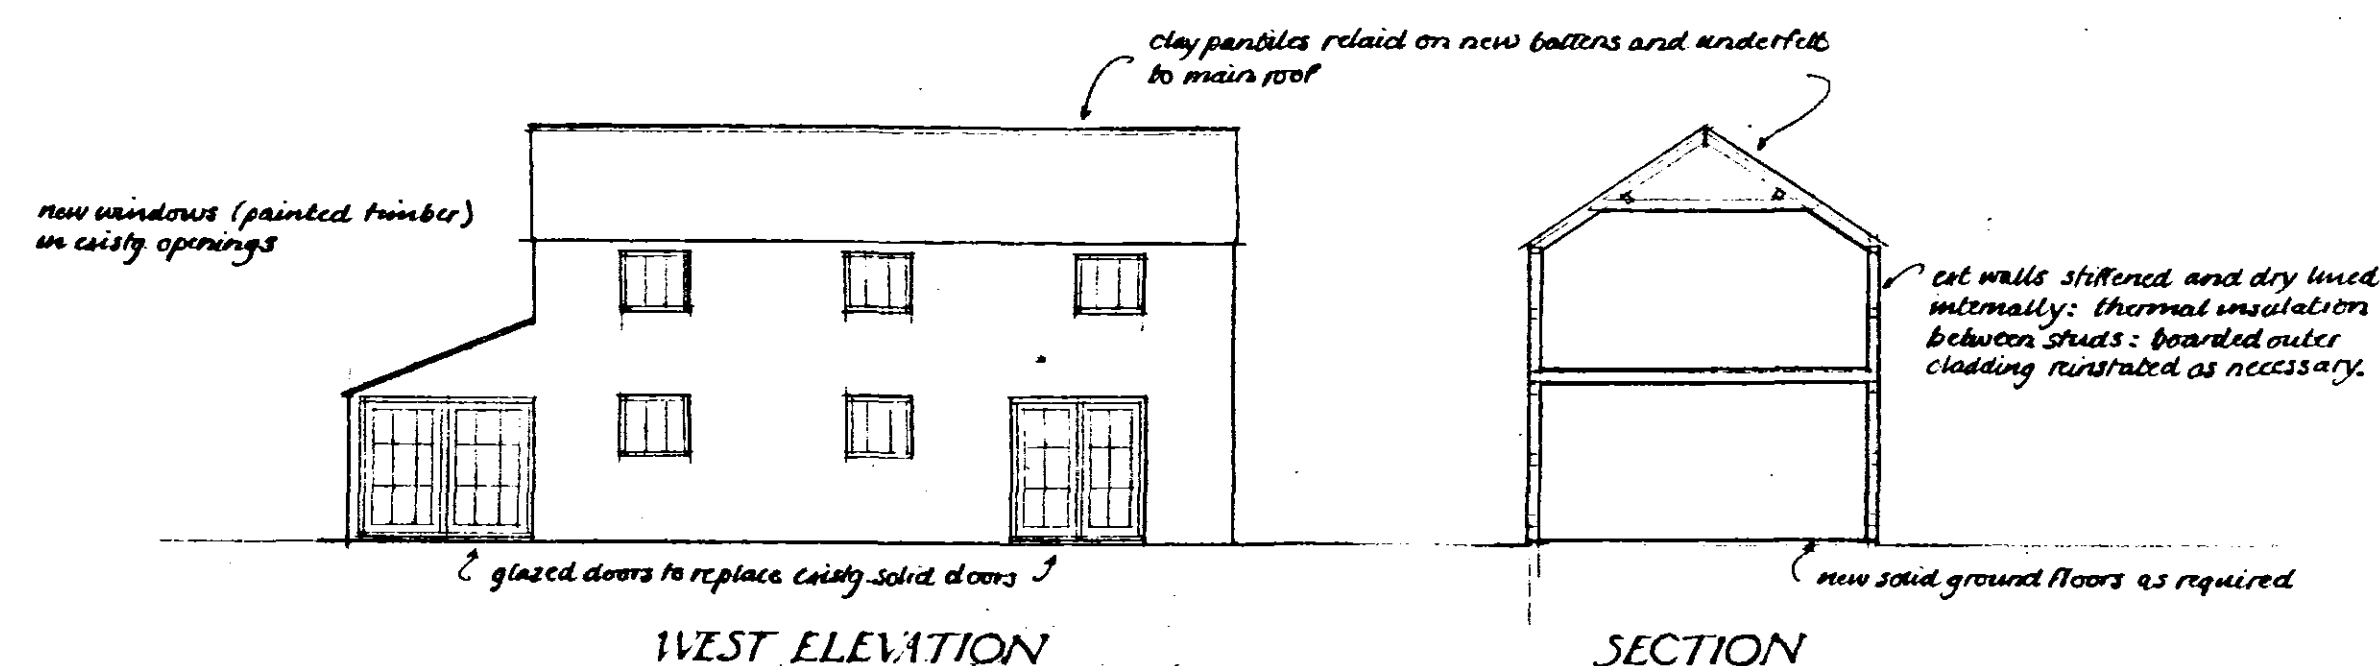
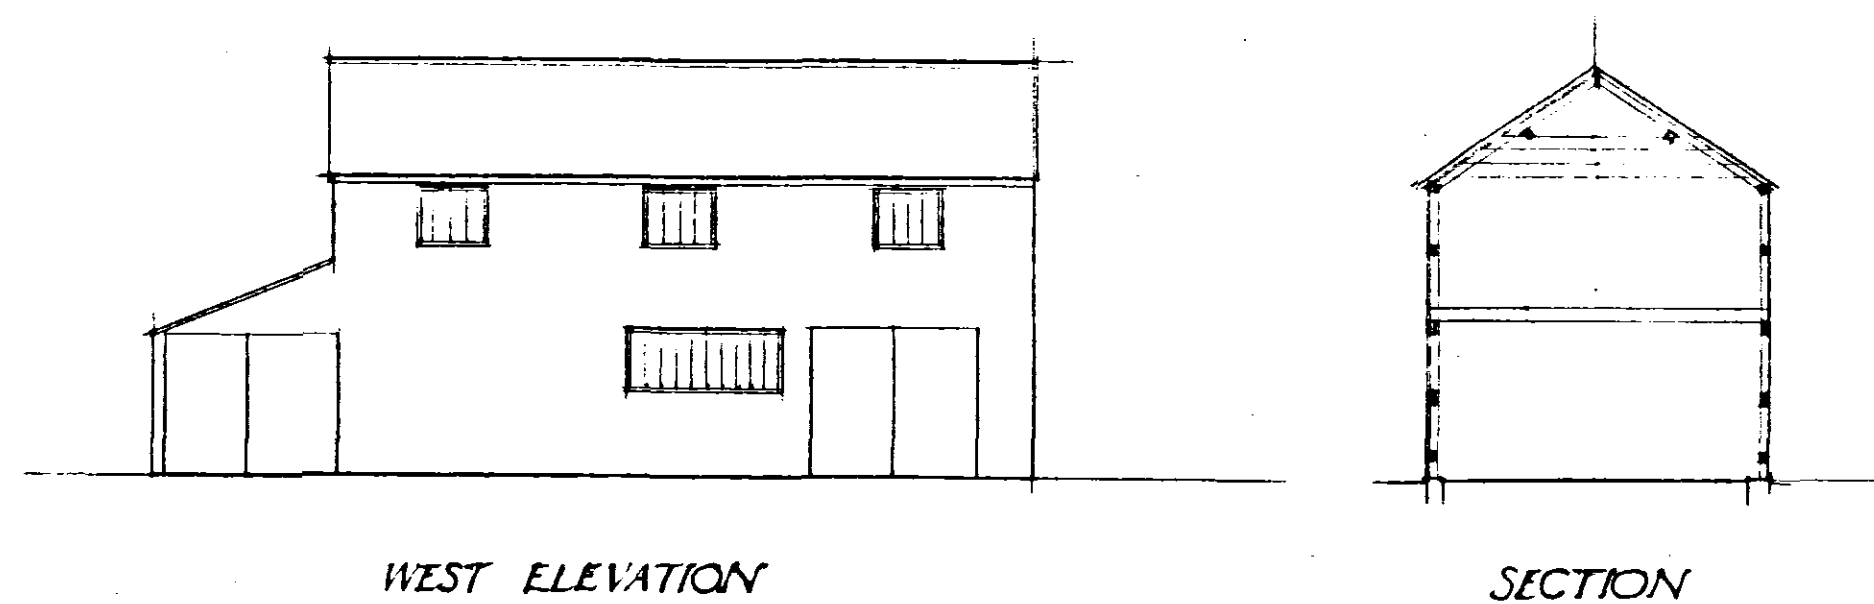
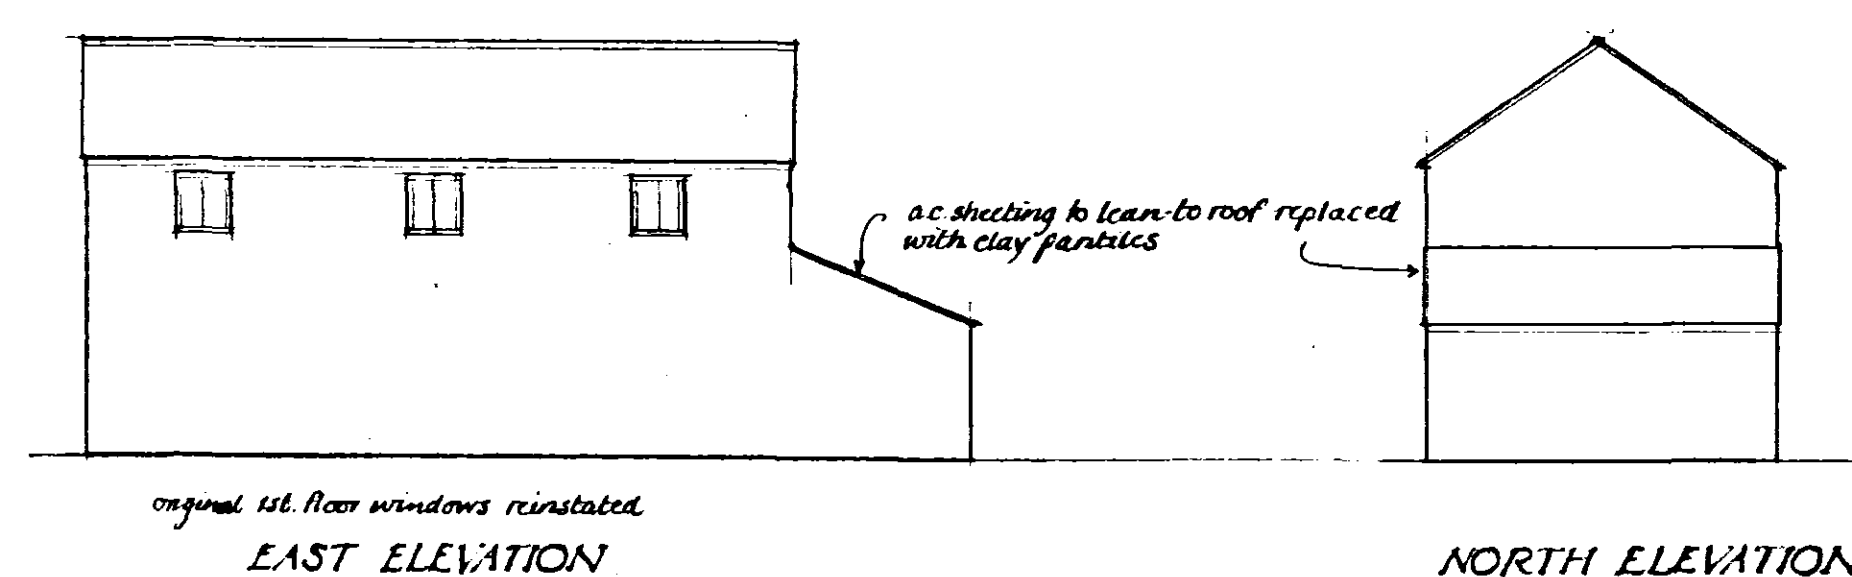
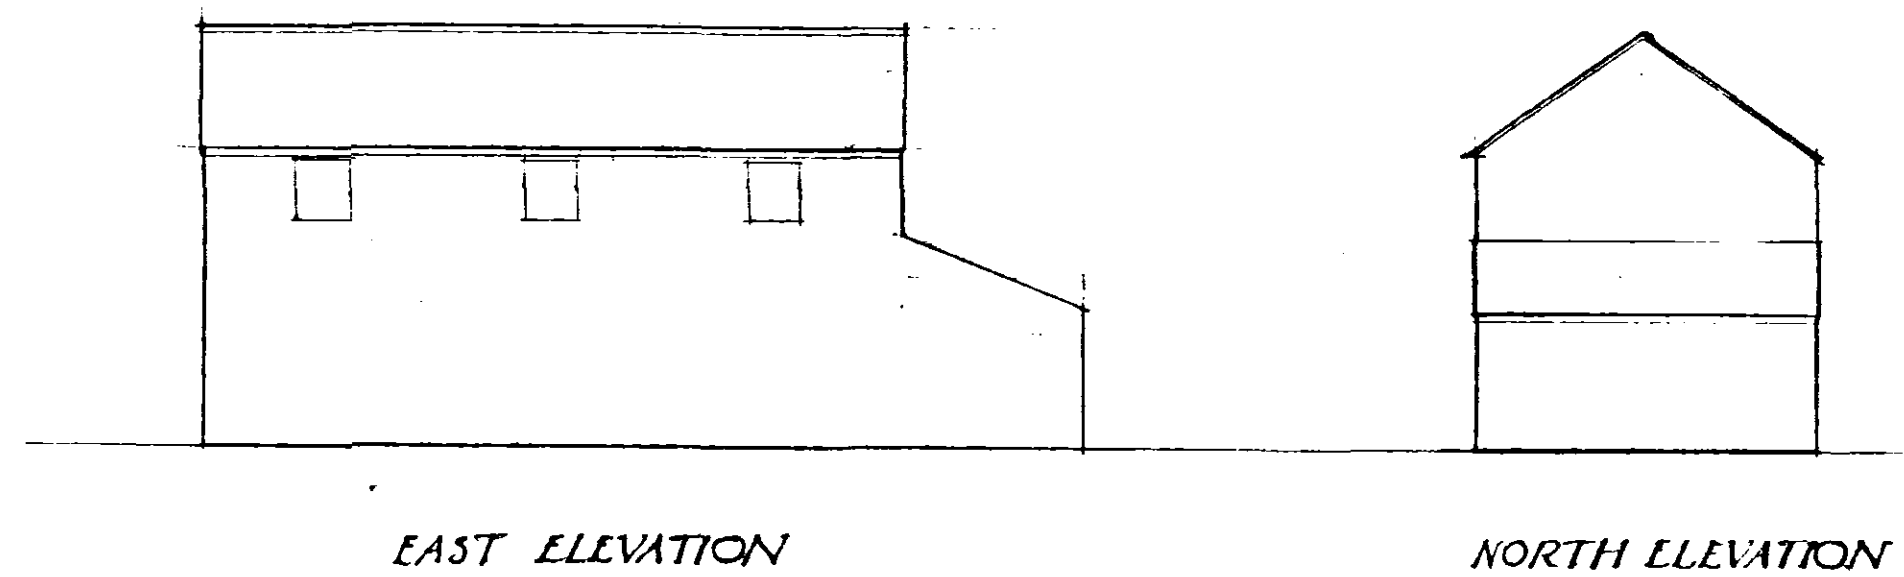
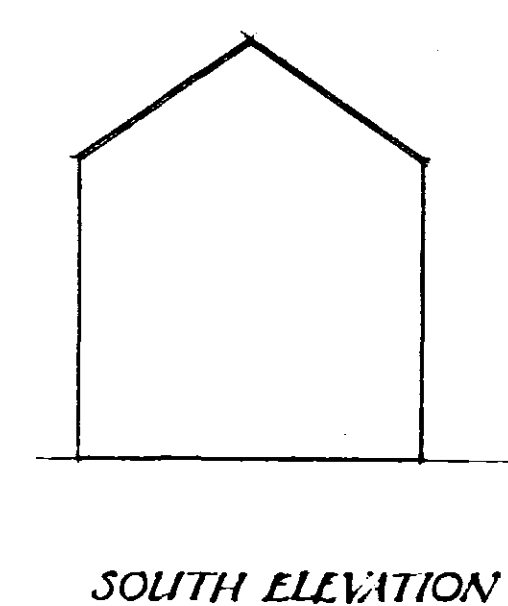


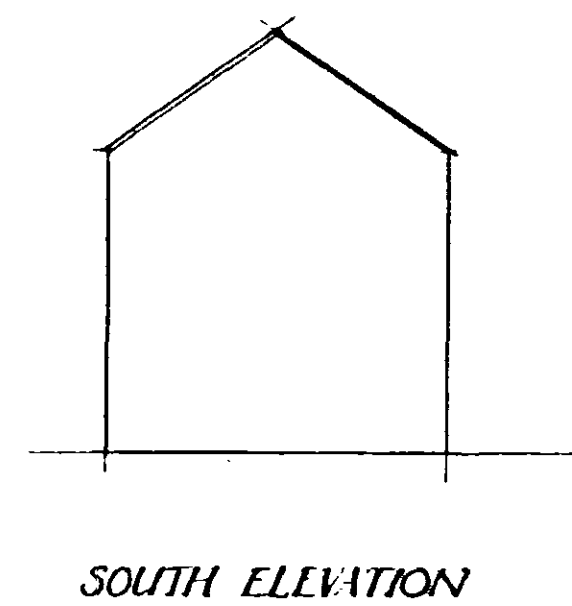

DETERMINED
PLAN

Planning & Development
20 JUL 2005
Ref: 0980/05

PROPOSED BARN CONVERSION AT 60 BICKER RD, DONNINGTON

7818/G/1 (7641/G/1) SCALE 1:100

ATOLSON & PARTNERS
SURVEYORS
13, MAIN RIDGE, BOSTON, LINGS.