



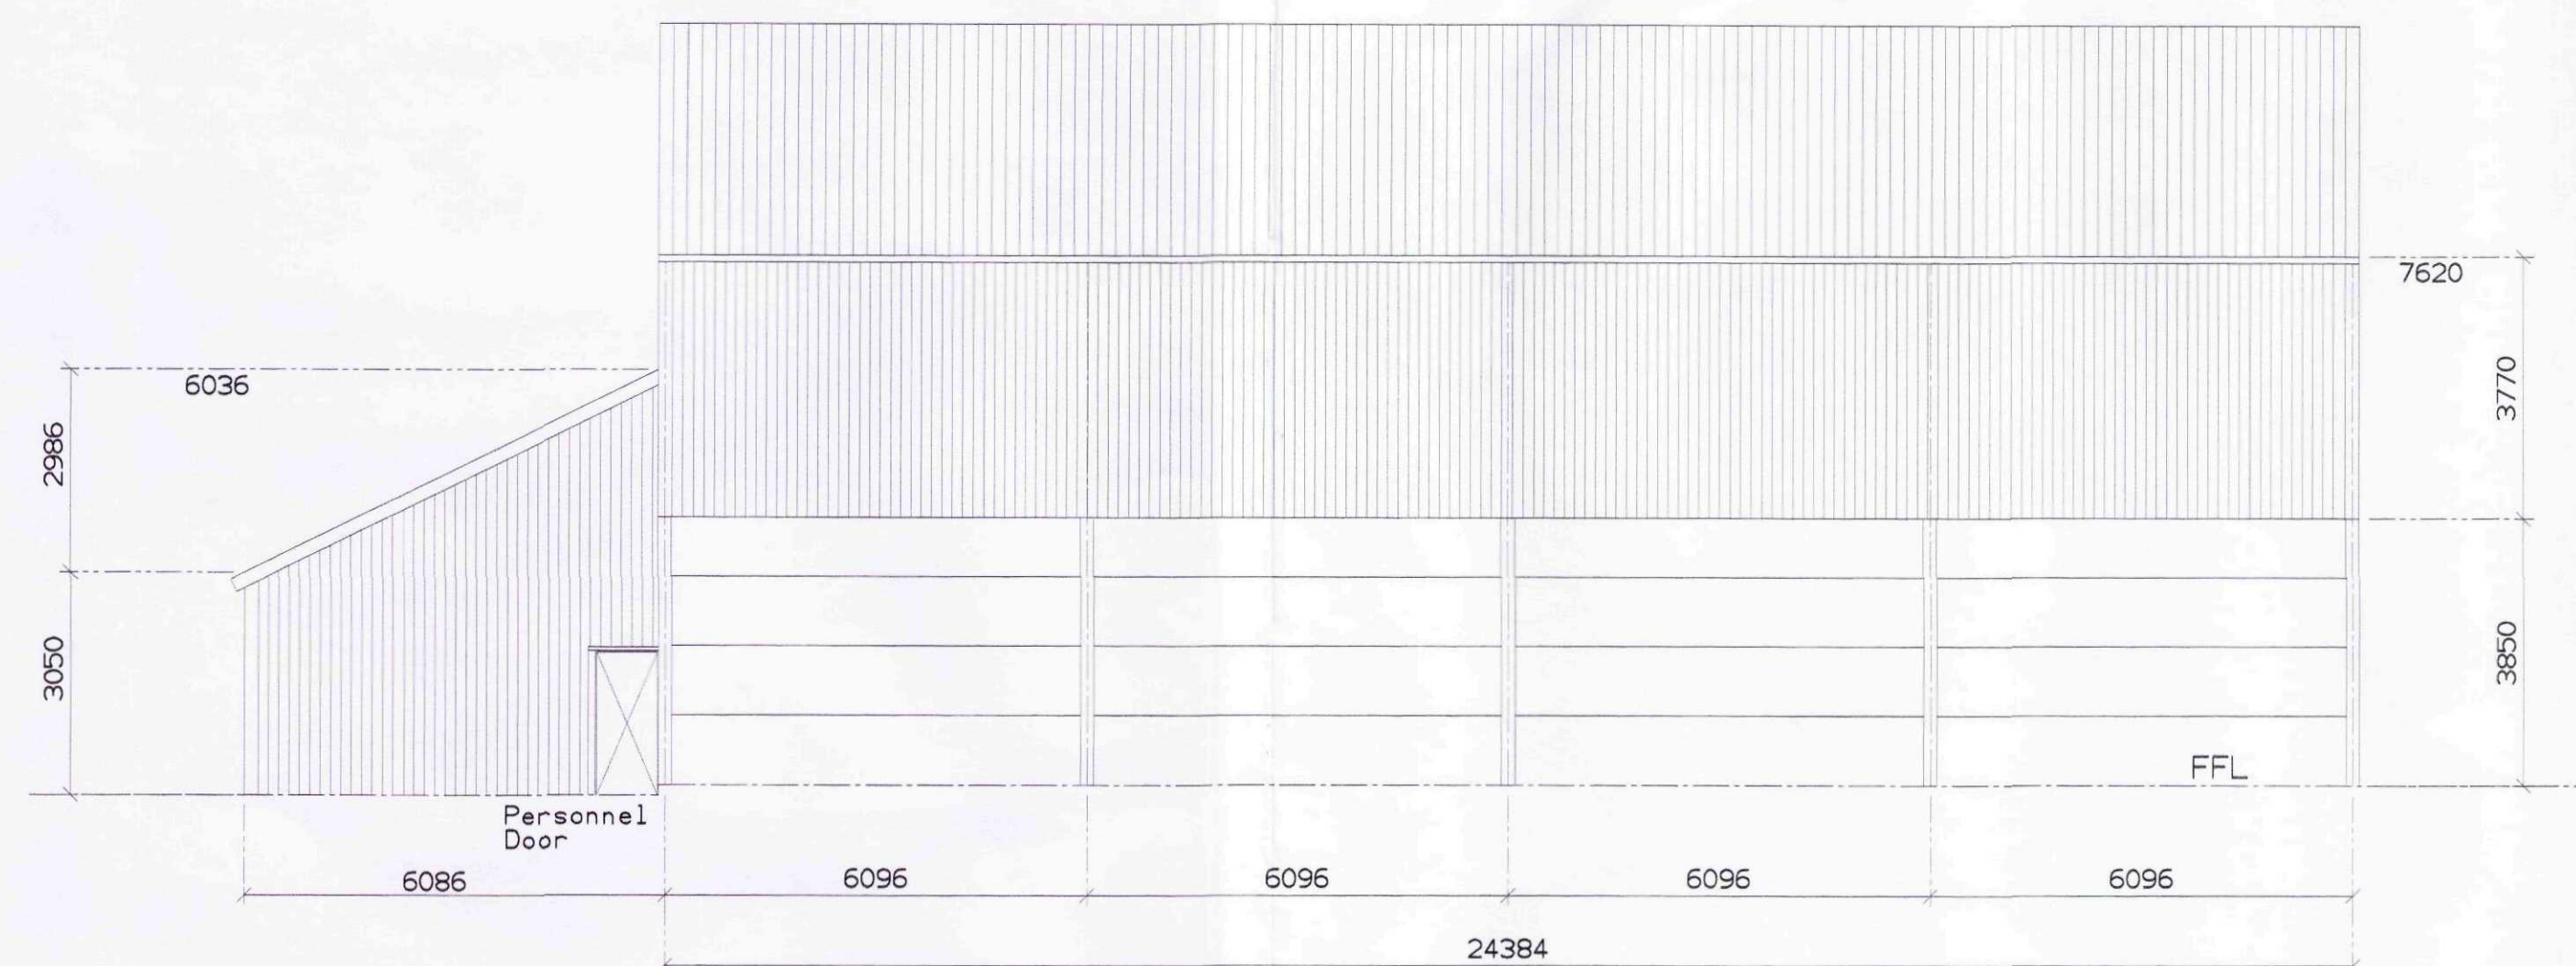

SIDE ELEVATION (WEST)

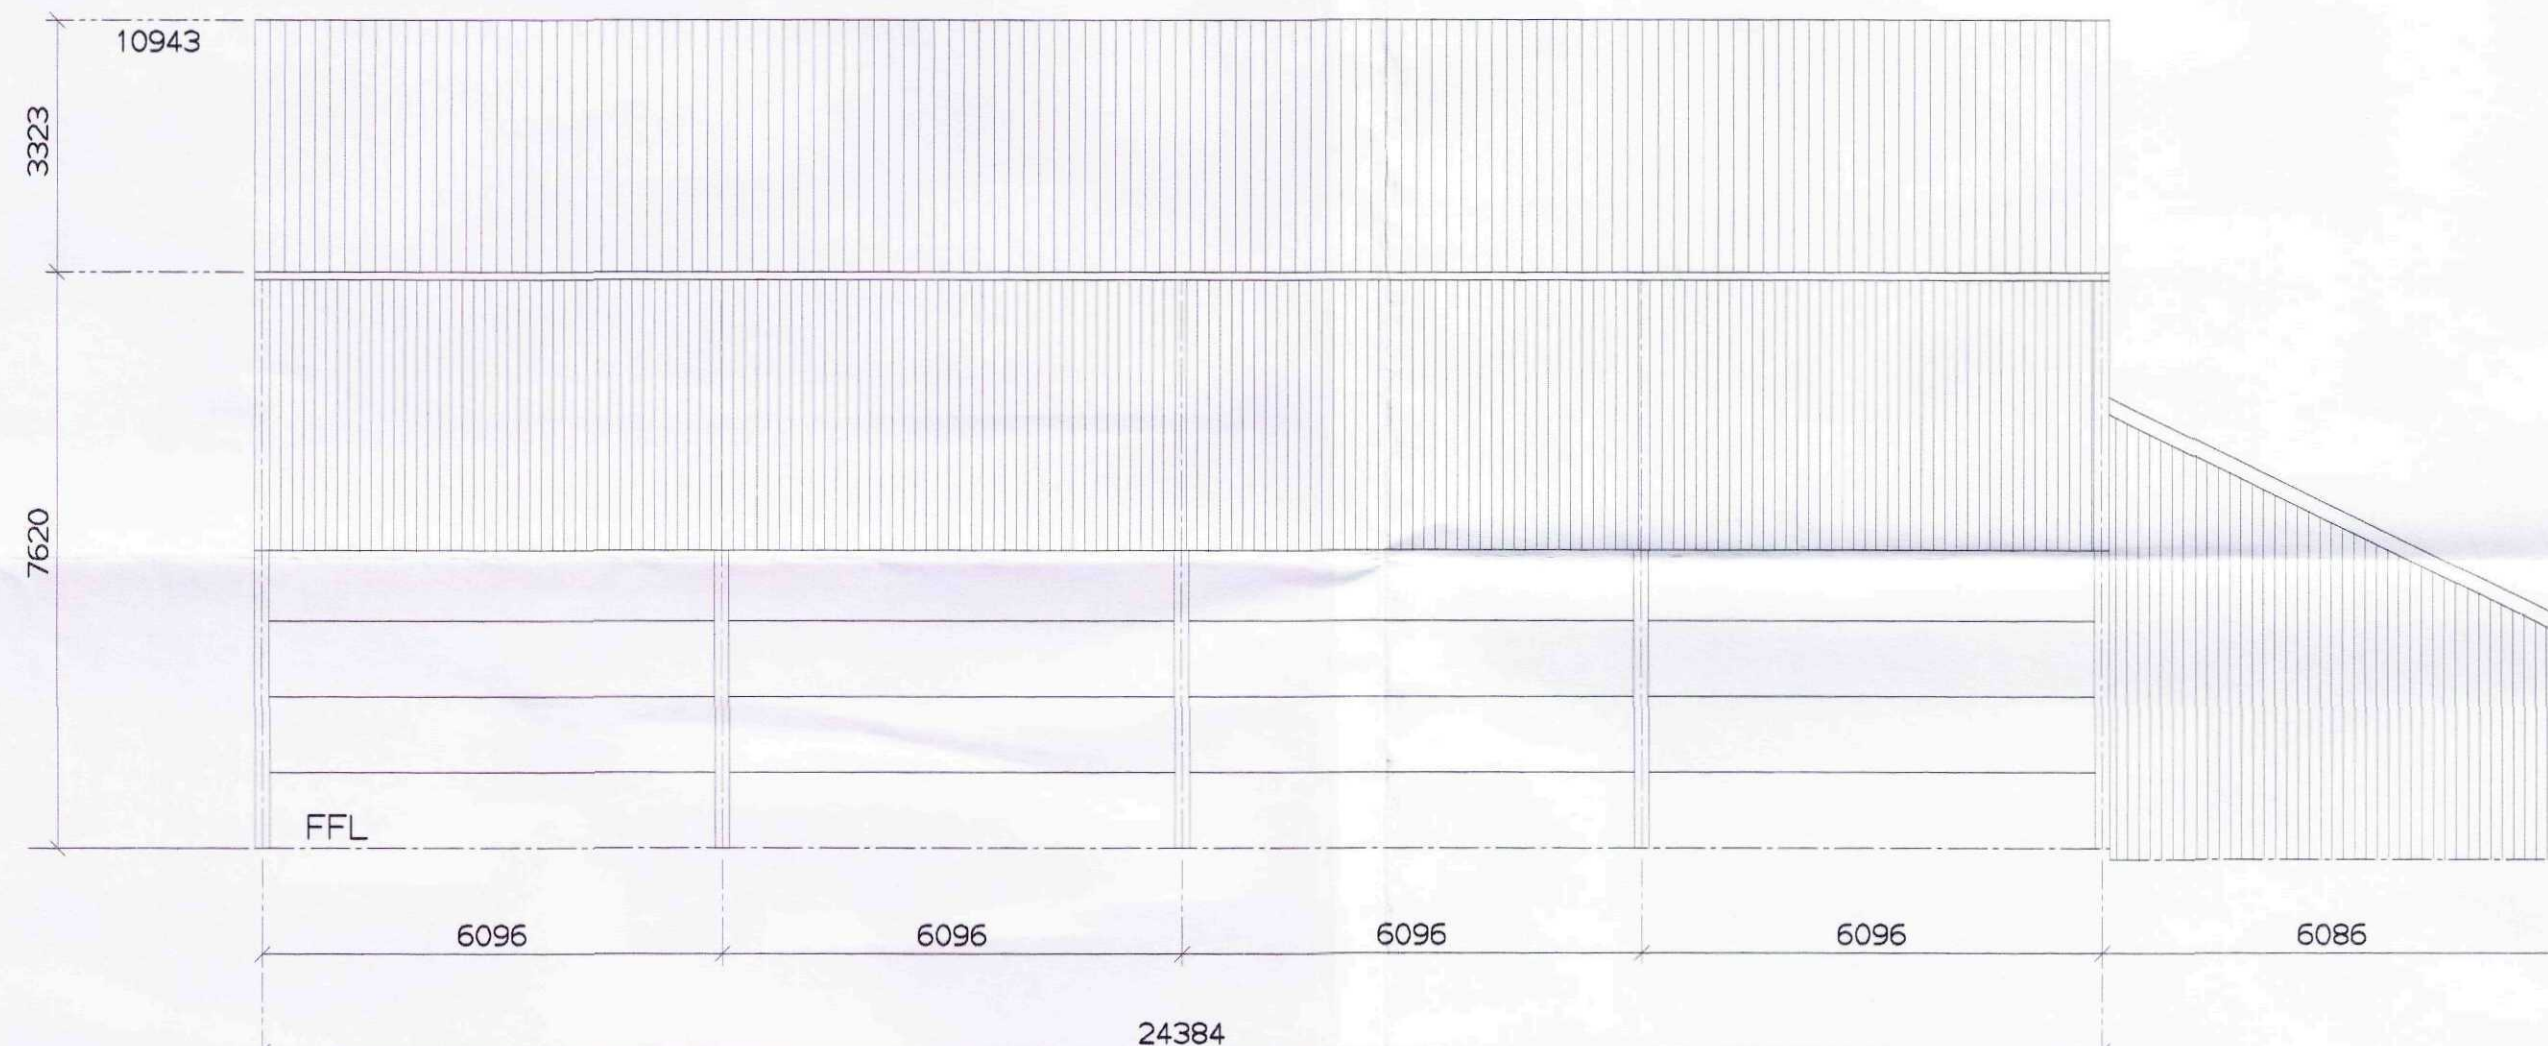

SIDE ELEVATION (EAST)

ROOF CLADDING

Single skin natural colour (light grey) cement fibre sheets.

VERTICAL CLADDING


Single skin 0.5mm plastic coated steel sheets.
Colour: Goosewing Grey Colour (BS 10 A 05)

GRAIN WALLING


4m high 150mm horizontal concrete panels.

RAINWATER GOODS


160mm PVC gutters with 5no. 110mm PVC downpipes.
Pipes to discharge into new soakaways via 150mm PVC drains.

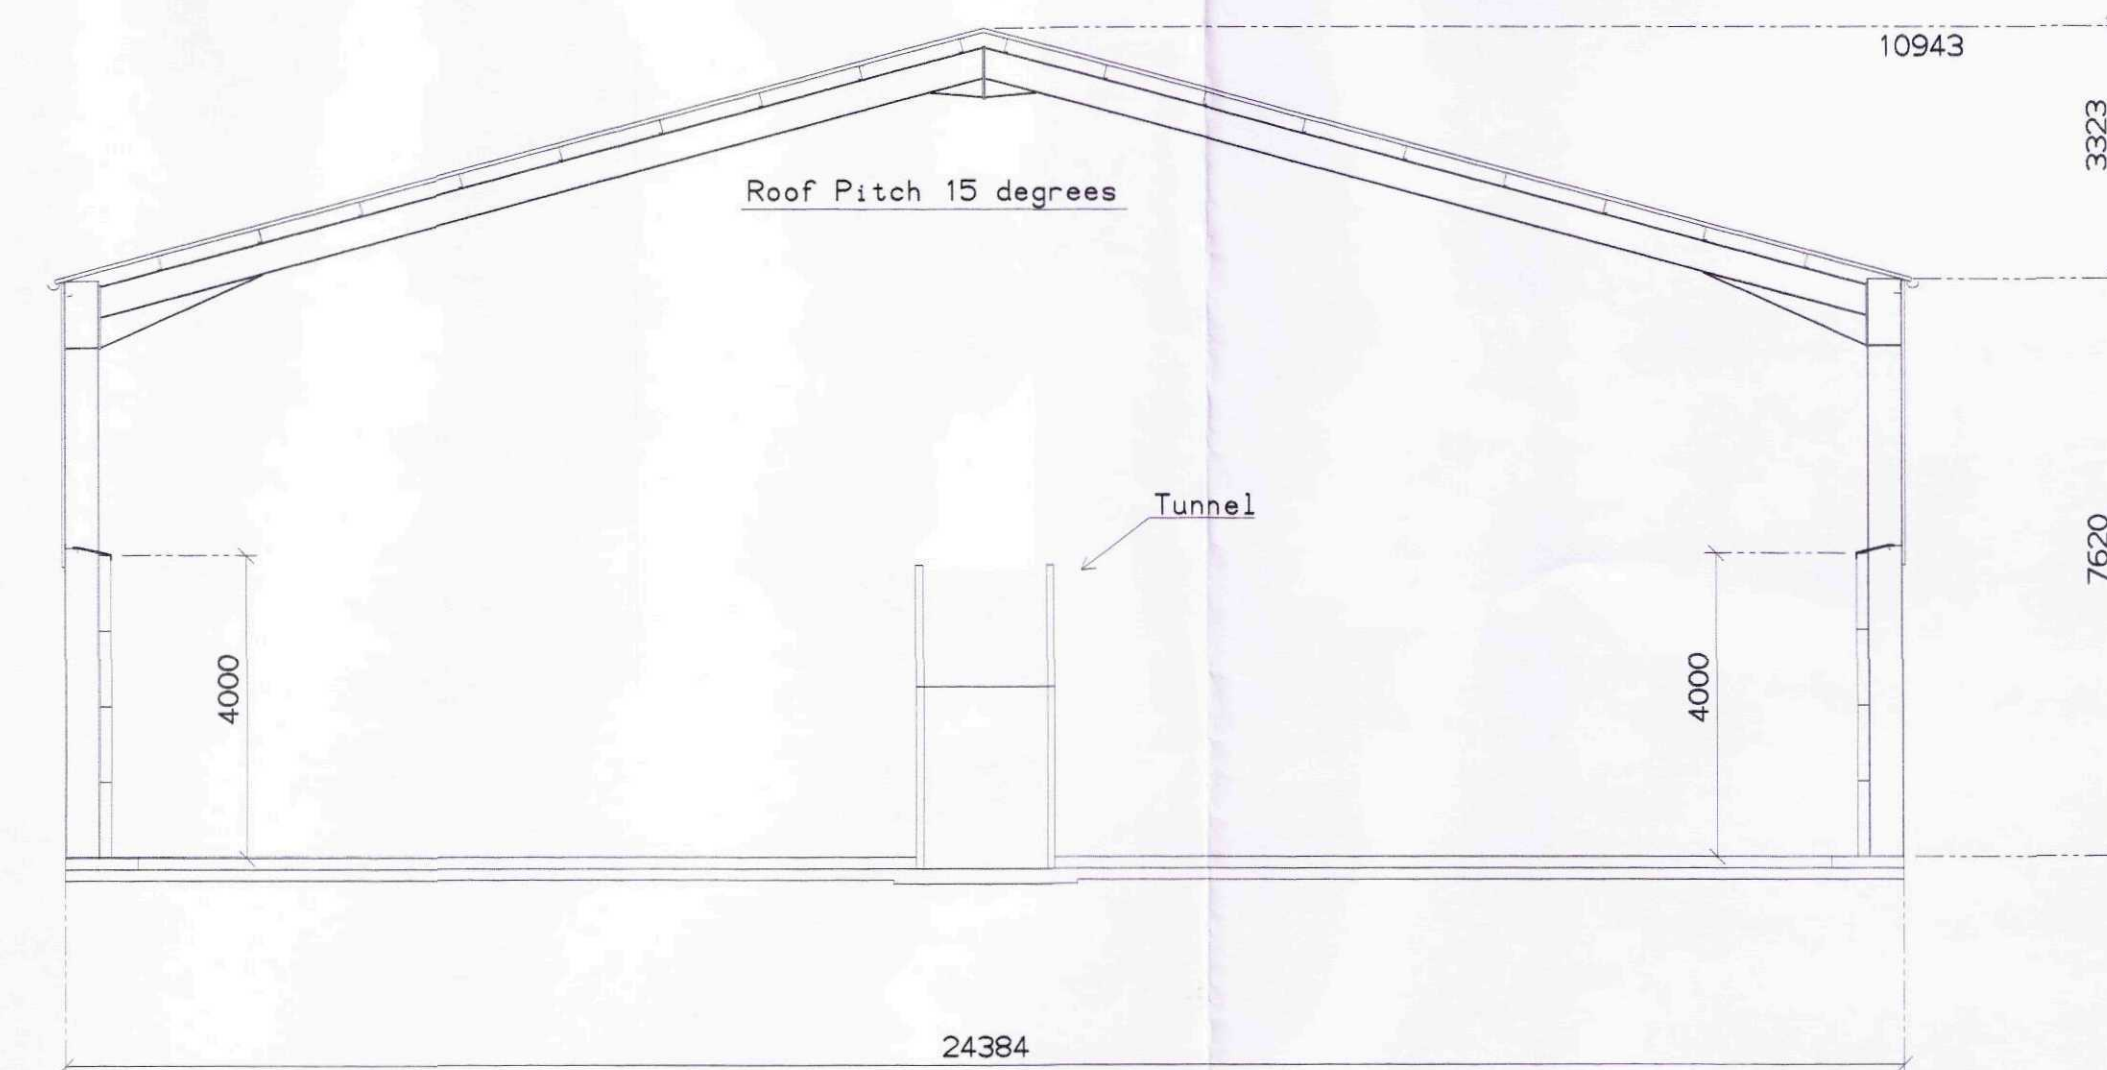

SECTION THROUGH

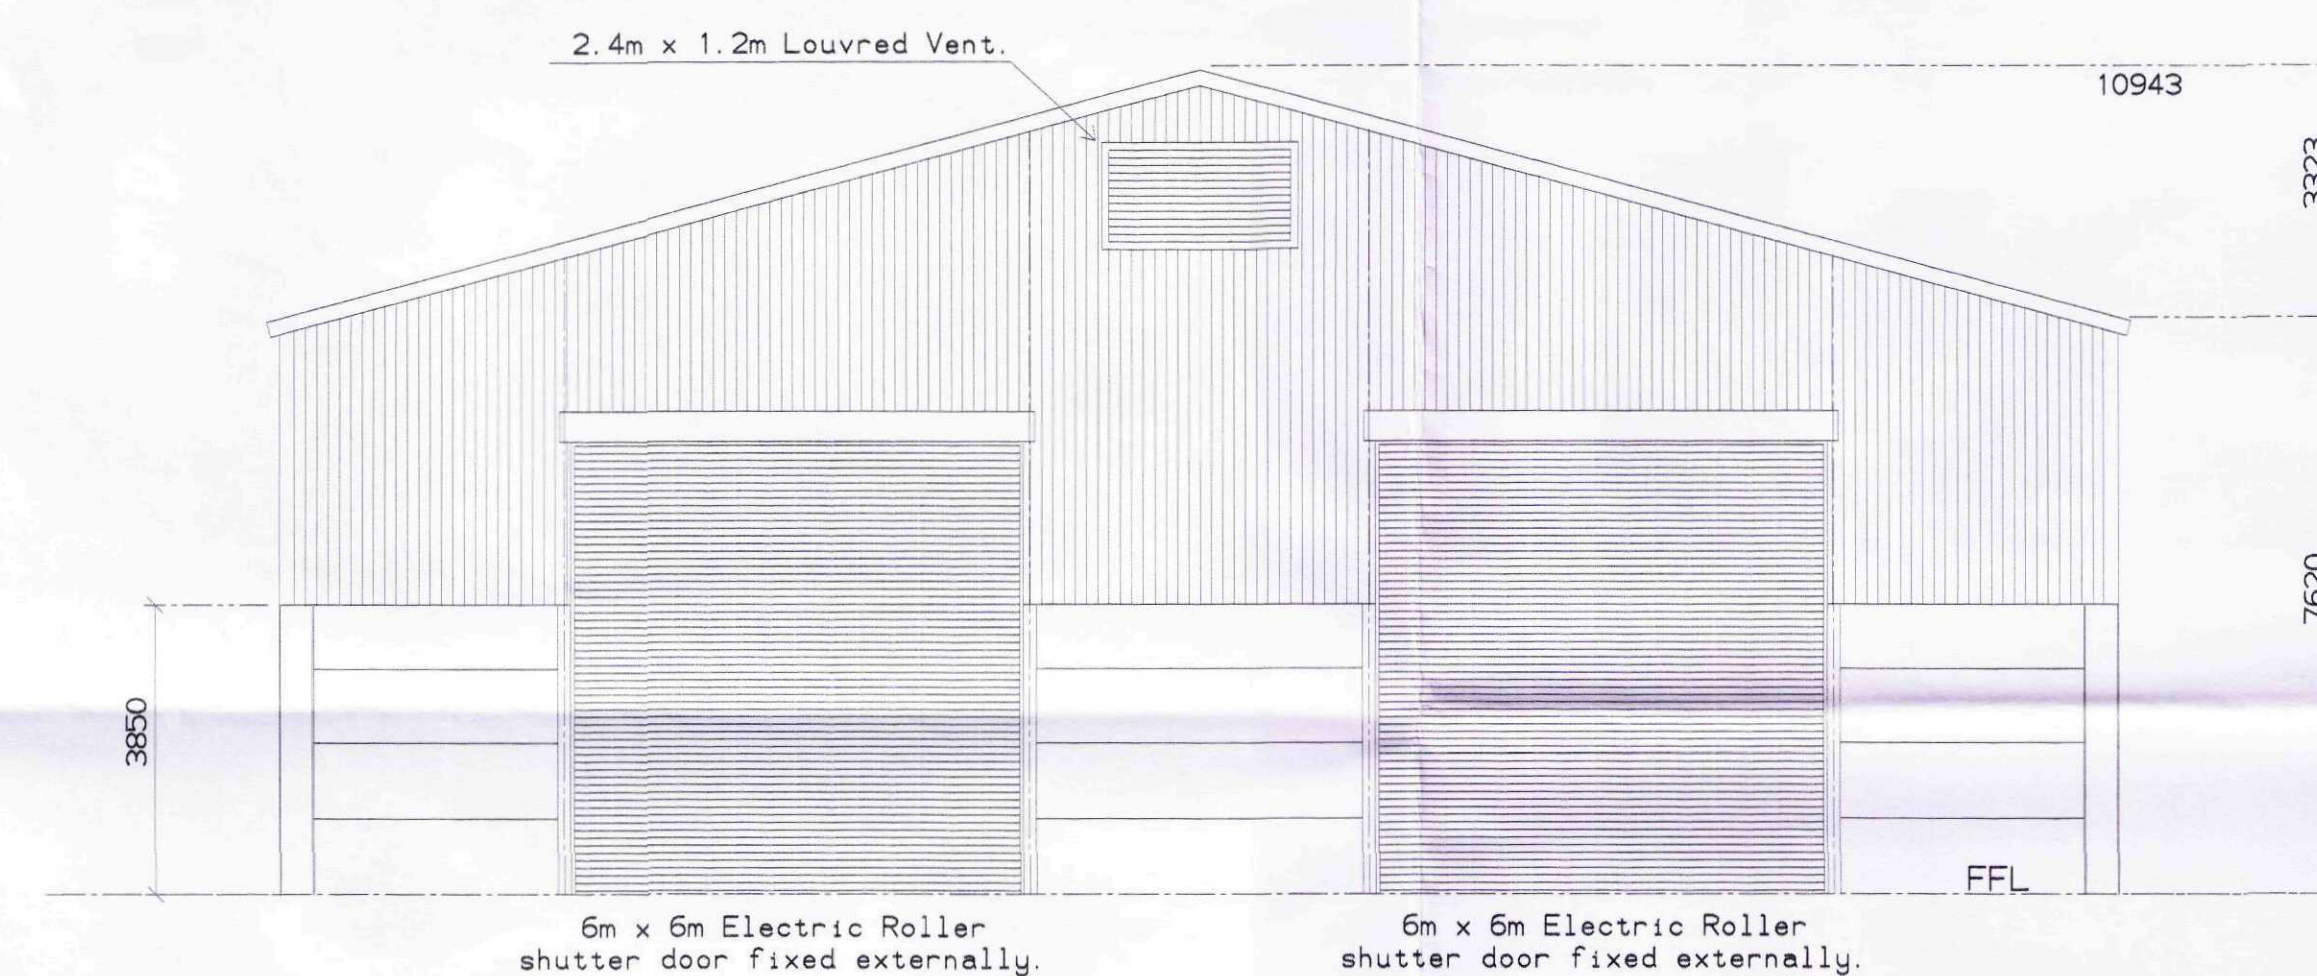

FRONT GABLE ELEVATION (SOUTH)

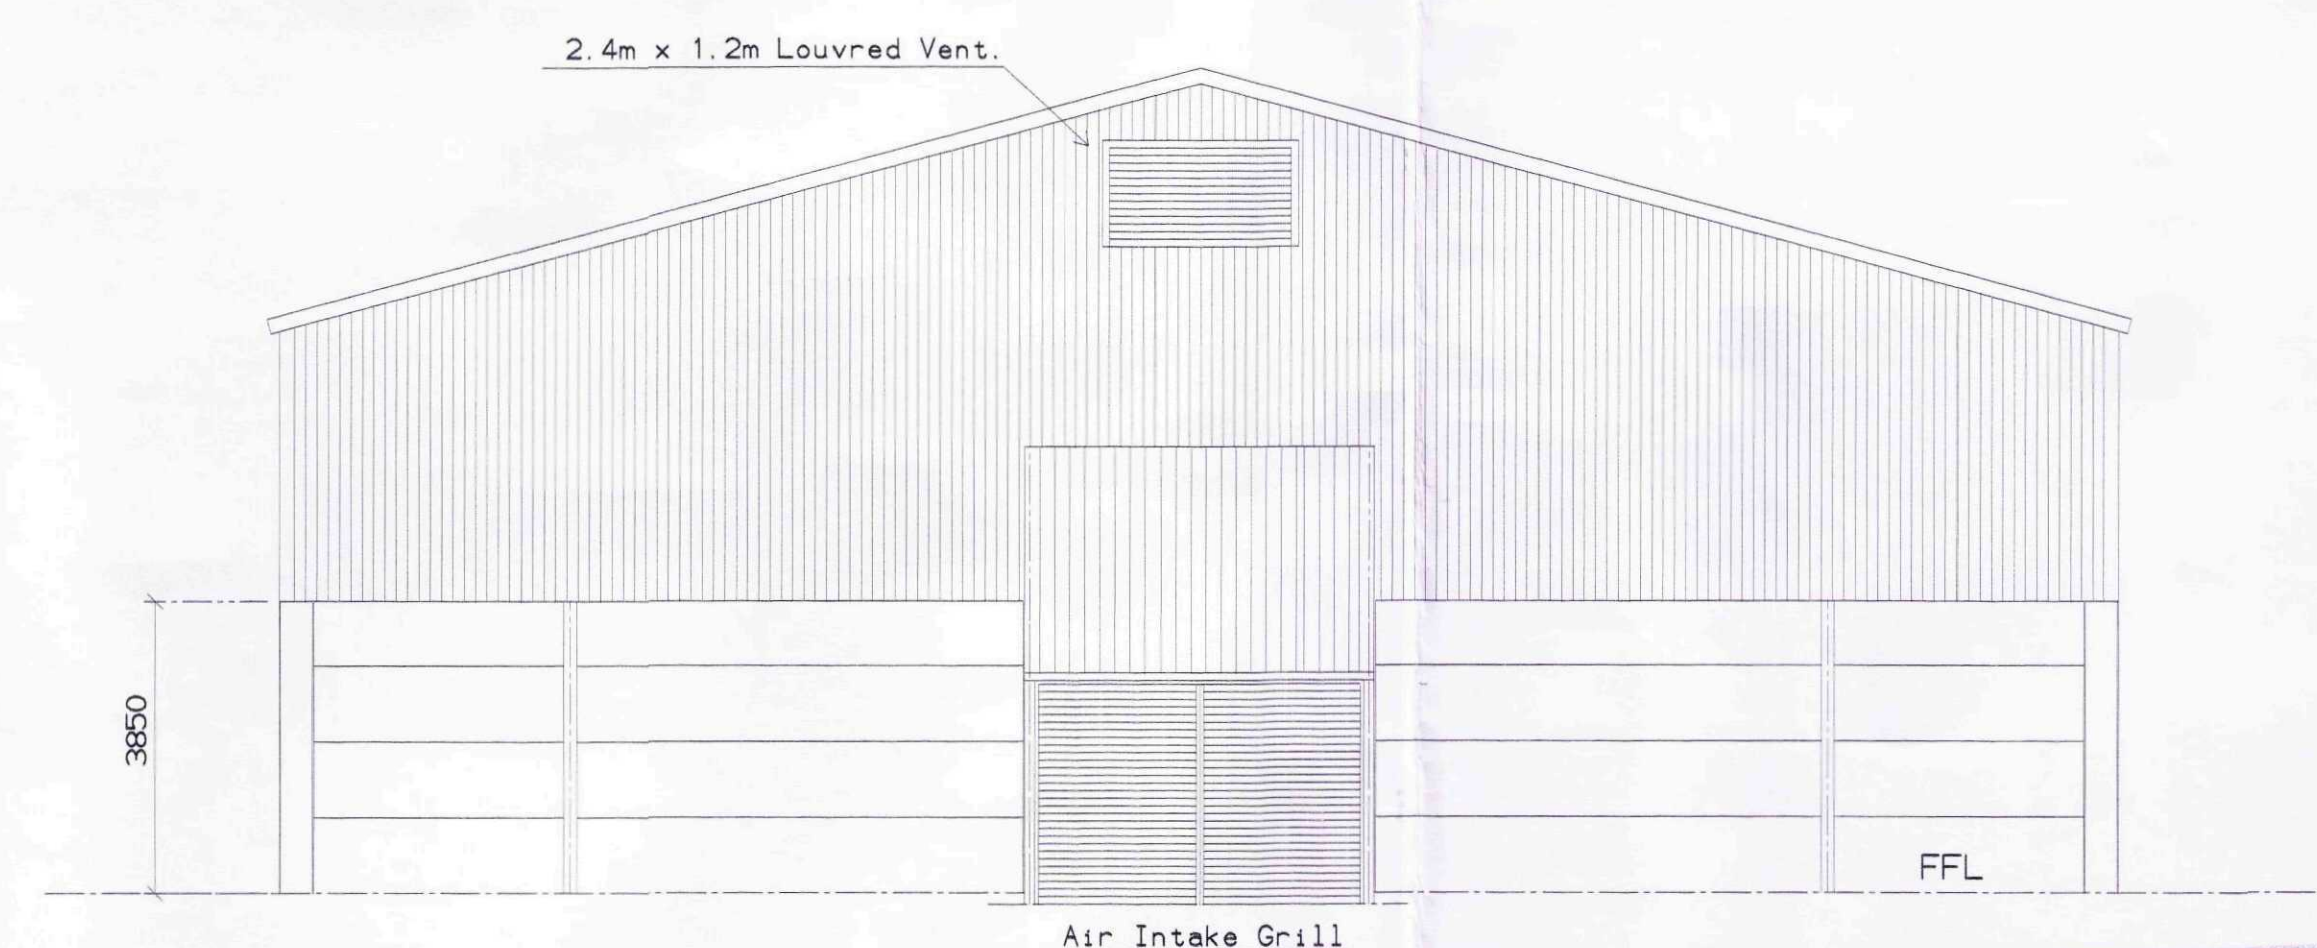

REAR GABLE ELEVATION (NORTH)



					GENERAL NOTES:	CLIENT John Grant(Donington) Ltd			DRAWN	D. P.	15/11/11	B. Pope & Sons Ltd. Church Farmyard Sempringham Sleaford, Lincs. NG34 0LU Tel: +44 (0)1529 241493 Fax: +44 (0)1529 241493 Email: sales@bpopeandsons.co.uk		
						PROJECT Grain Store			CHECKED					
						TITLE Caythorpe Farm, Caythorpe Road, Donington. PE11 4SB						SCALE	JOB No	DWG No.
												1:100	PSC 450	PSC 450/1
DETAILS	REV	BY	DATE	DETAILS										REV